SHEET 2 OF 2 SHEETS

SCALE: 1" = 30'

TRACT Nº 36-22
TIMBERLINE Nº 1

IN UNINCORPORATED TERRITORY OF MONO COUNTY, CALIFORNIA
BEING A PORTION OF THE N½ OF THE N.W. ¼ OF THE S.W. ¼,
OF SECTION 35, TOWNSHIP 3 SOUTH, RANGE, 27 EAST,
MOUNT DIABLO MERIDIAN

JUNE, 1971 — GERALD F. OLDENBURG, L.S. 3246
52 LOTS AND LOTS A, B, & C — 2.969 ACRES

WILLIAMSON & SCHMID, CIVIL ENGINEERS

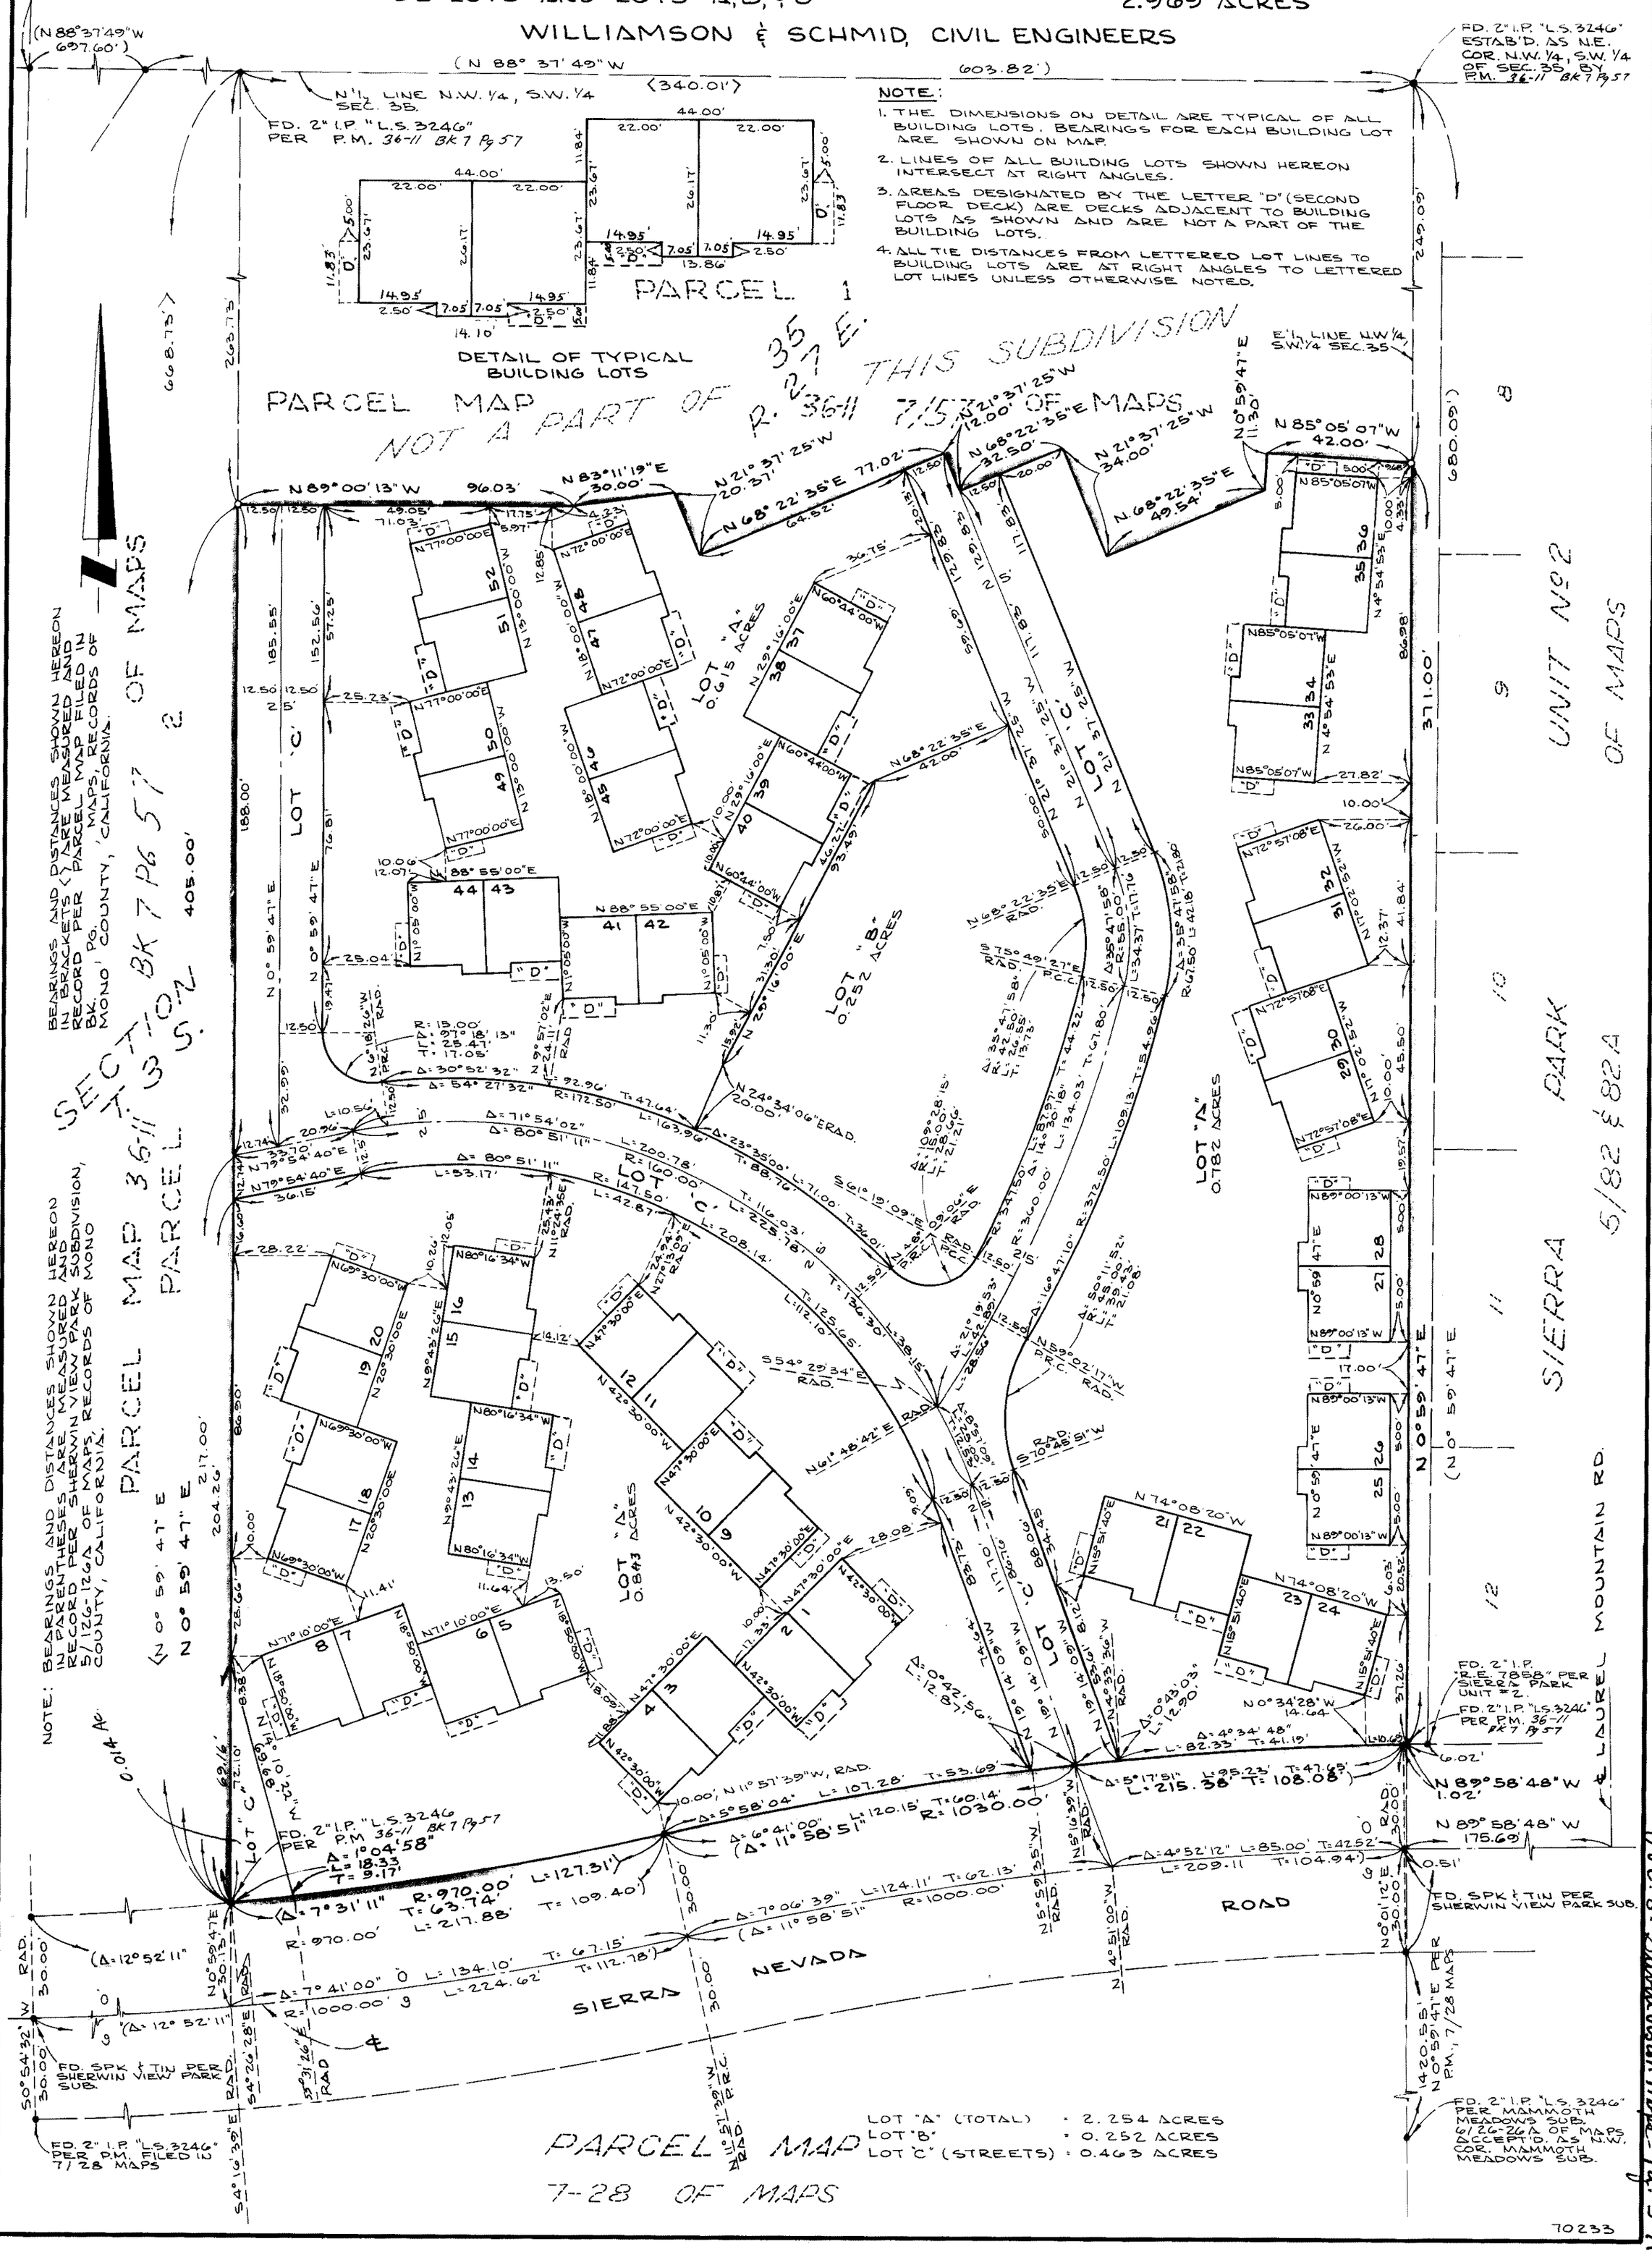

Vol. 8. Subdivision Maps Pg. 3-A