SCALE 1" = 30'

ACREAGE 1.912
NO LOTS 49
COMMON AREA ACREAGE 1.630 AC.

TRACT NO. 36-33

~ LA RESIDENCE UNIT No. 2 ~

IN THE UNICORPORATED TERRITORY OF MONO COUNTY, CALIFORNIA
RONALD G. WELLS L.S. 3091
FOR CONDOMINIUM PURPOSES

SHEET 3 OF 4 SHEETS

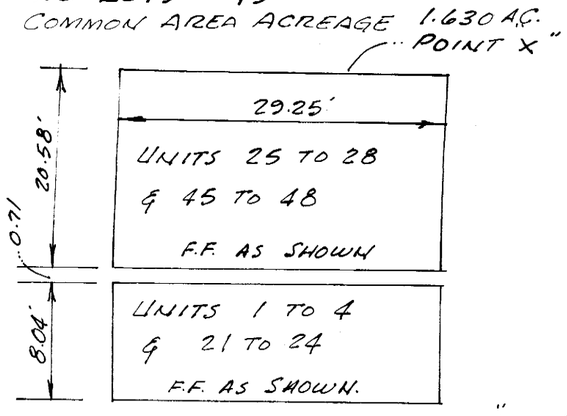

TYPICAL SECTION "D-D"

NOTE:
REFER TO SHEETS 1 & 2 NOTES

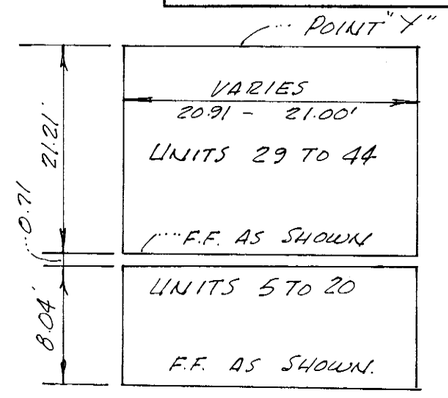

TYPICAL SECTION "C-C"

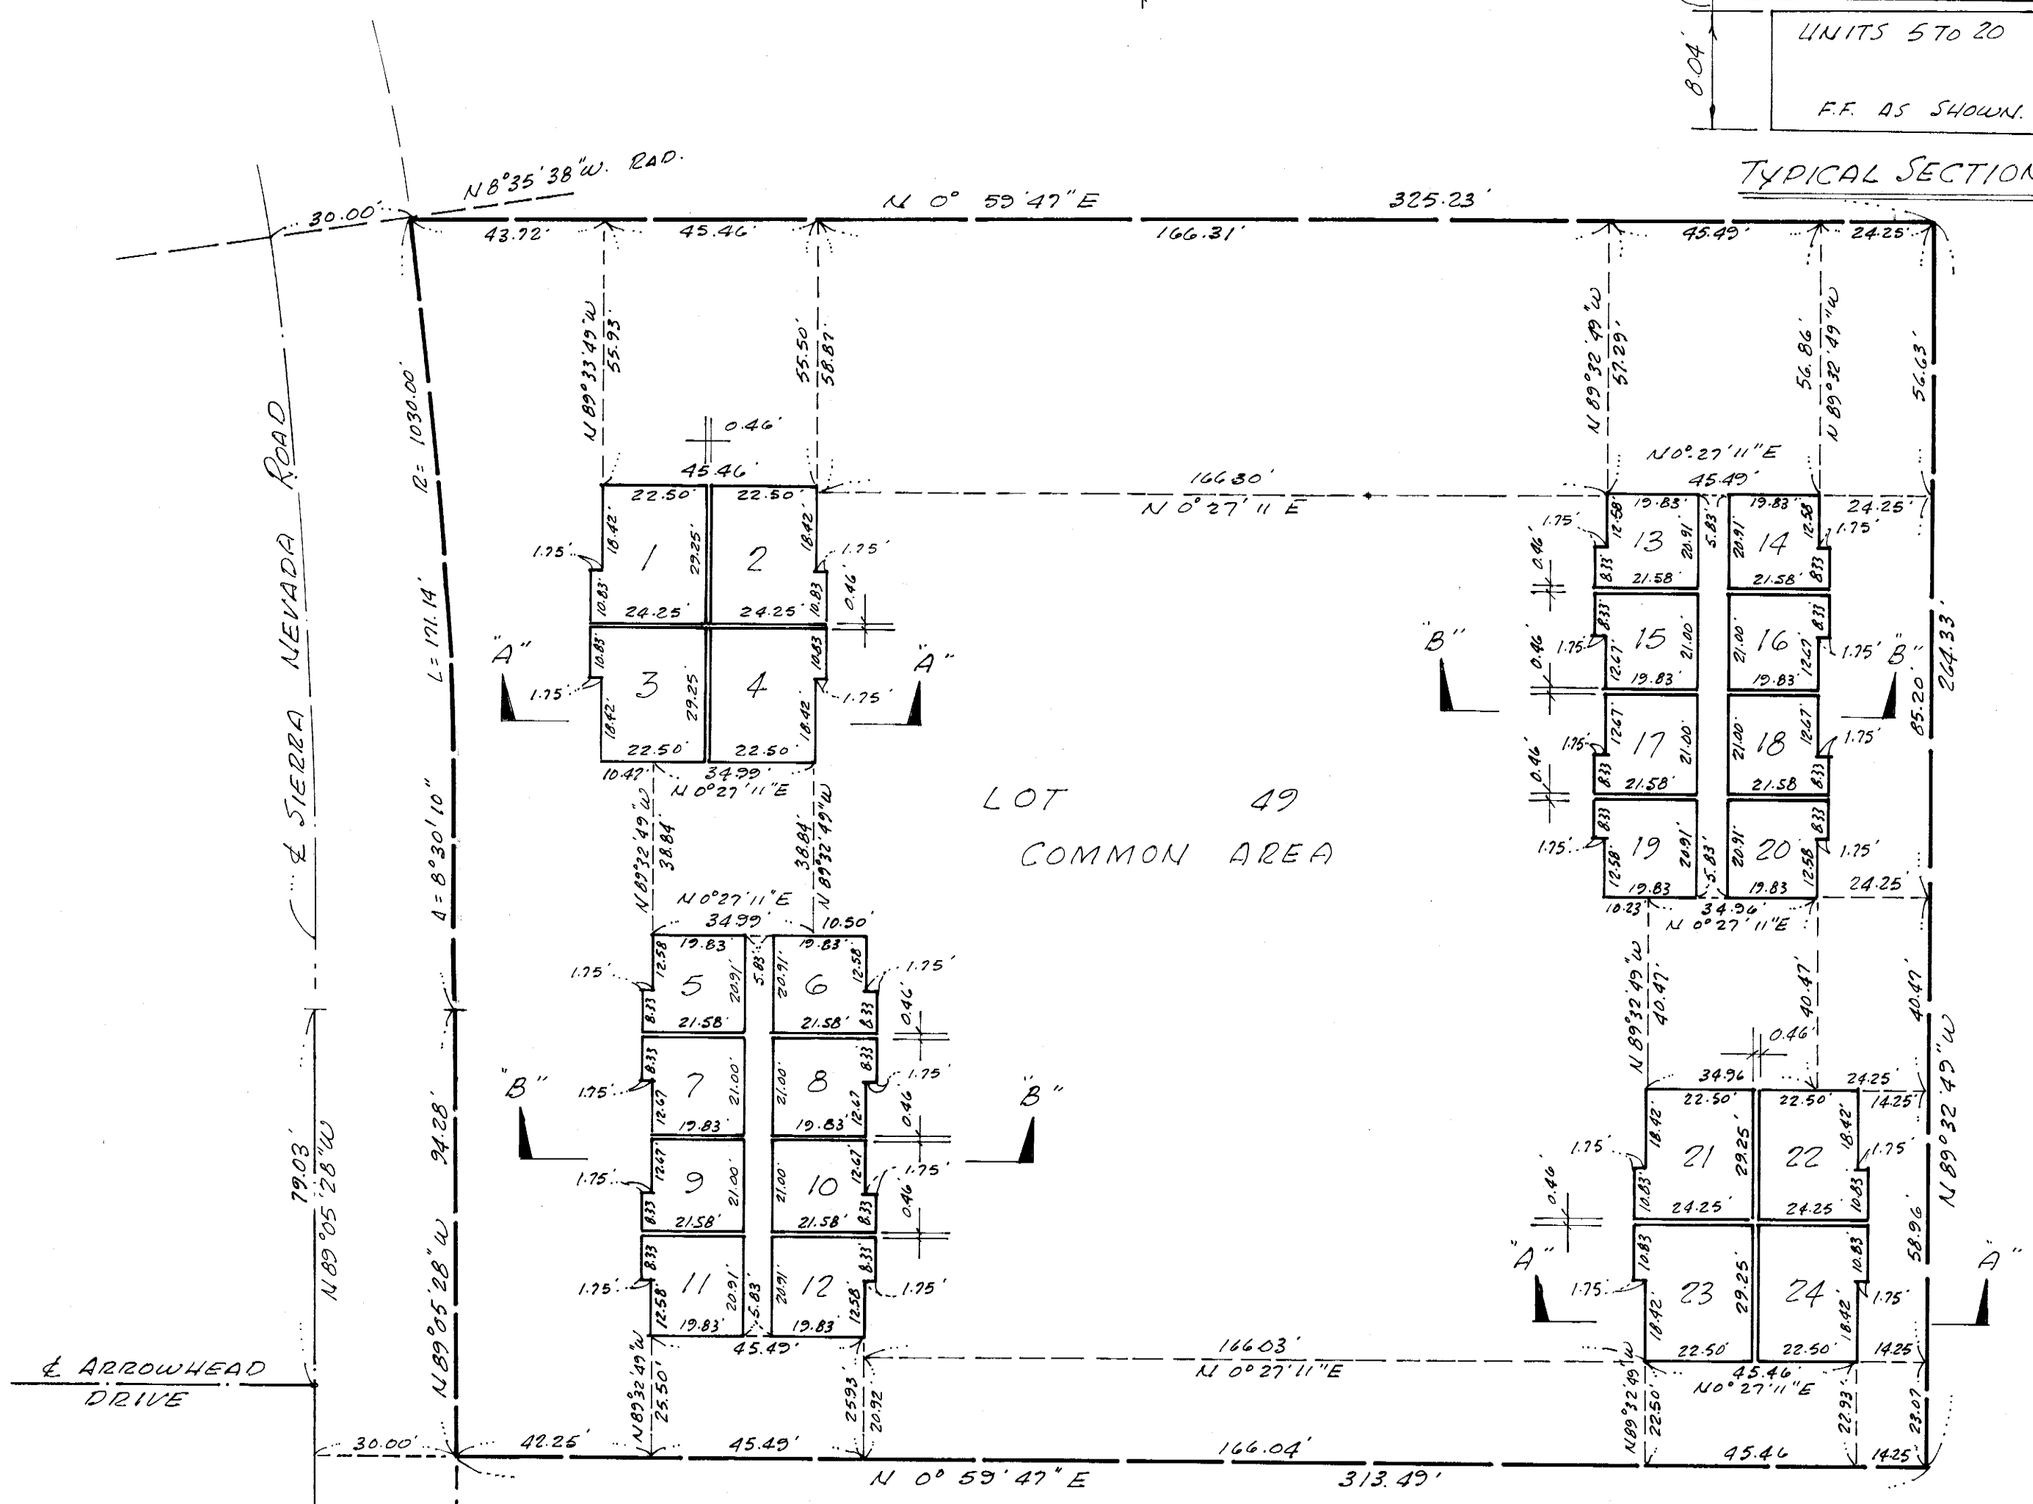

UNIT No.	F.F. ELEV.
1 TO 4 INCLUSIVE	7866.87
5 TO 12 INCLUSIVE	7869.36
13 TO 20 INCLUSIVE	7869.95
21 TO 24 INCLUSIVE	7872.28

UNIT No	F.F. ELEV.
25 TO 28 INCLUSIVE	7875.62
29 TO 36 INCLUSIVE	7878.11
37 TO 44 INCLUSIVE	7878.60
45 TO 48 INCLUSIVE	7881.03

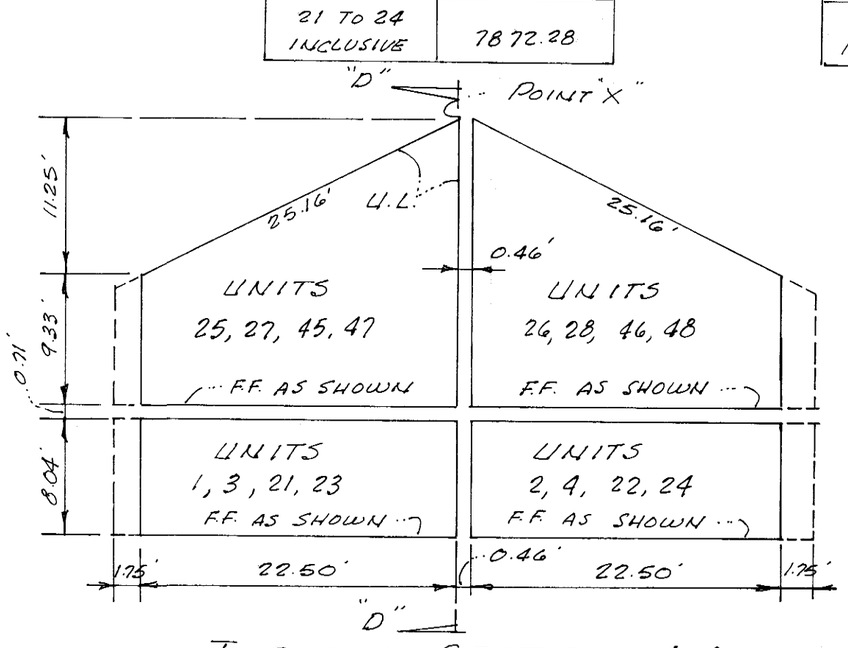

TYPICAL SECTION A-A
NO SCALE

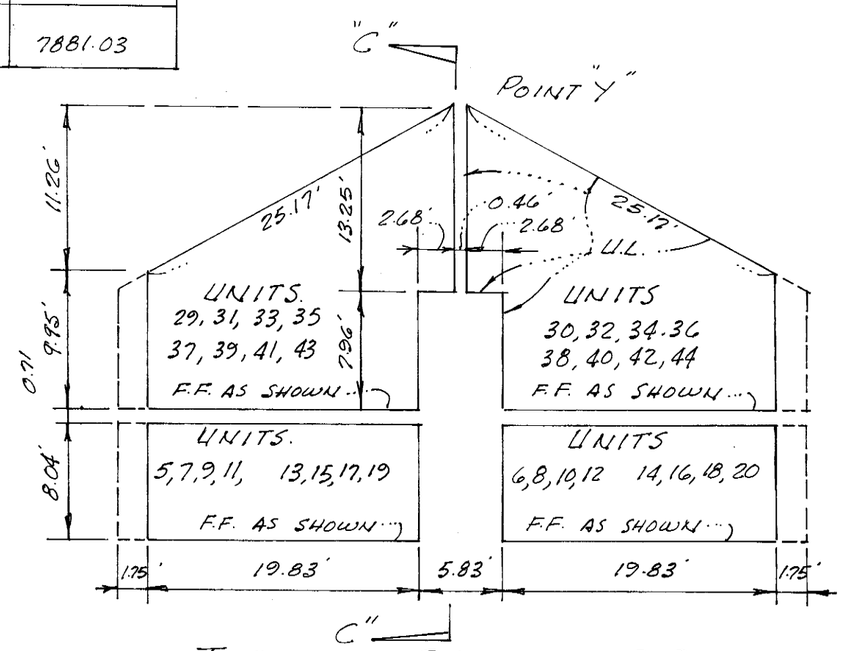

TYPICAL SECTION B-B
NO SCALE

LOWER PORTION IS A TYPICAL SECTION OF EACH AS SHOWN.
UPPER PORTION IS A TYPICAL SECTION OF EACH AS SHOWN.

Vol. 8, Pg. 11-B