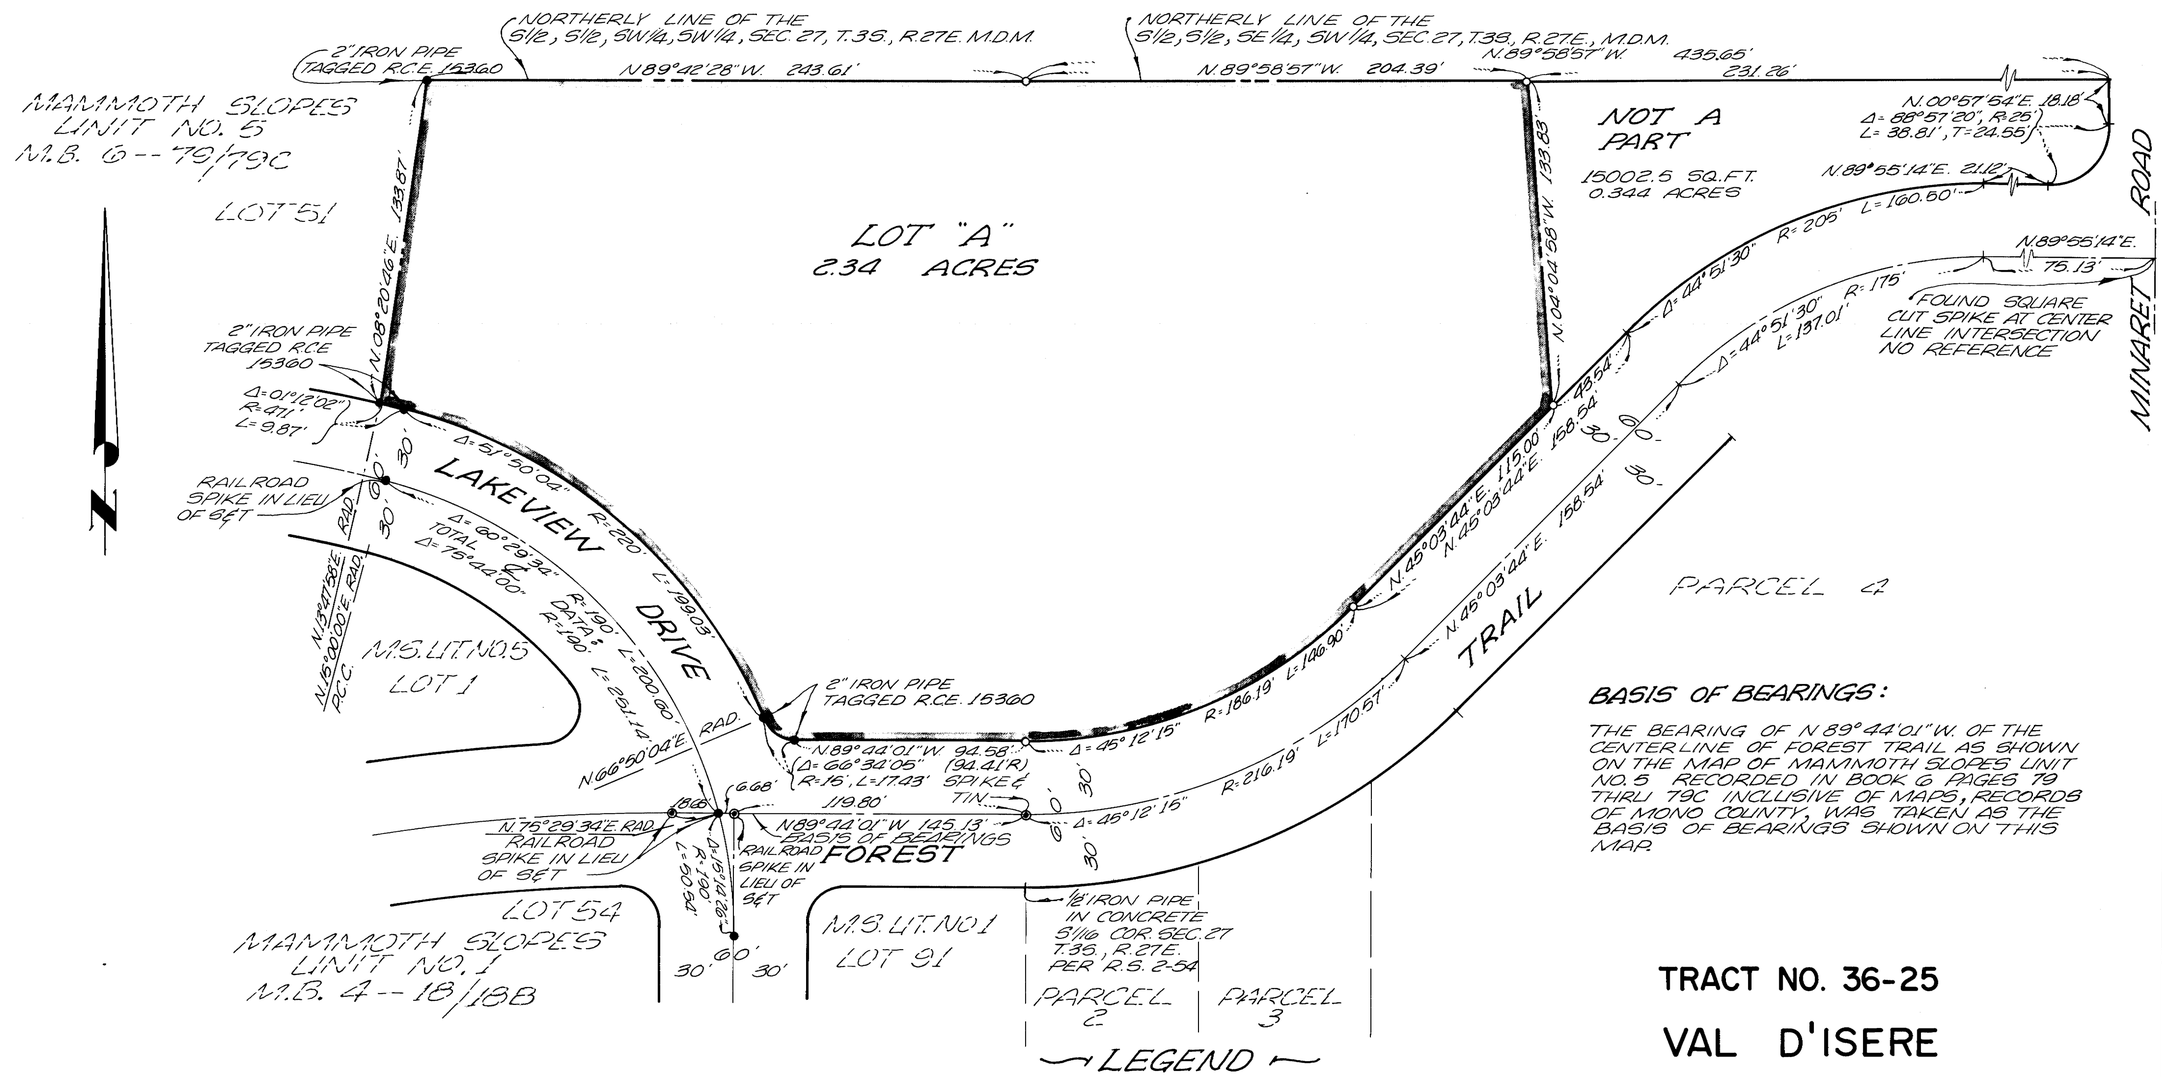

BASIS OF BEARINGS:

THE BEARING OF N 89°44'01" W. OF THE CENTERLINE OF FOREST TRAIL AS SHOWN ON THE MAP OF MAMMOTH SLOPES UNIT NO. 5 RECORDED IN BOOK 6 PAGES 79 THRU 79C INCLUSIVE OF MAPS, RECORDS OF MONO COUNTY, WAS TAKEN AS THE BASIS OF BEARINGS SHOWN ON THIS MAP.

LEGEND

- ● FOUND PER MAMMOTH SLOPES UNIT NO. 5 RECORDED IN M.B. 6 - 79/79C AS INDICATED.
- ◉ FOUND PER MAMMOTH SLOPES UNIT NO. 1 RECORDED IN M.B. 4 - 18/18B
- ○ SET 2" IRON PIPE TAGGED R.C.E. 15360

TRACT NO. 36-25

VAL D'ISERE

MONO COUNTY, CALIFORNIA

BEING A SUBDIVISION OF A PORTION OF PARCEL NO. 1 OF PARCEL MAP NO. 36-3, RECORDED IN BOOK 7, PAGE 46 OF MAPS OF SAID COUNTY

PLAN FOR CONDOMINIUM PURPOSES

SCALE 1" = 40'