SCALE 1" = 30'
ACREAGE = 1.865
NO LOTS = 33
COMMON AREA ACREAGE =

TRACT NO. 36-51

~ LA RESIDENCE UNIT Nº 3 ~

SHEET 4 OF 4 SHEETS

IN THE UNINCORPORATED TERRITORY OF MONO COUNTY CALIFORNIA
RONALD G. WELLS L.S. 3091
FOR CONDOMINIUM PURPOSES

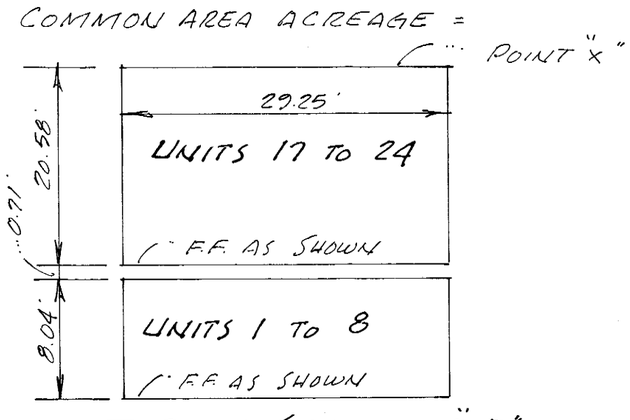

TYPICAL SECTION "D-D"

NOTE:
REFER TO SHEETS 1&2 NOTES

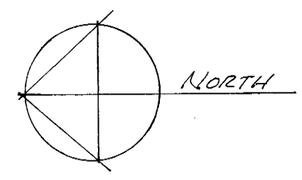

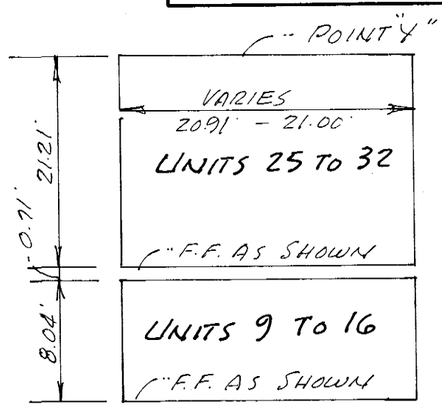

TYPICAL SECTION "C-C"

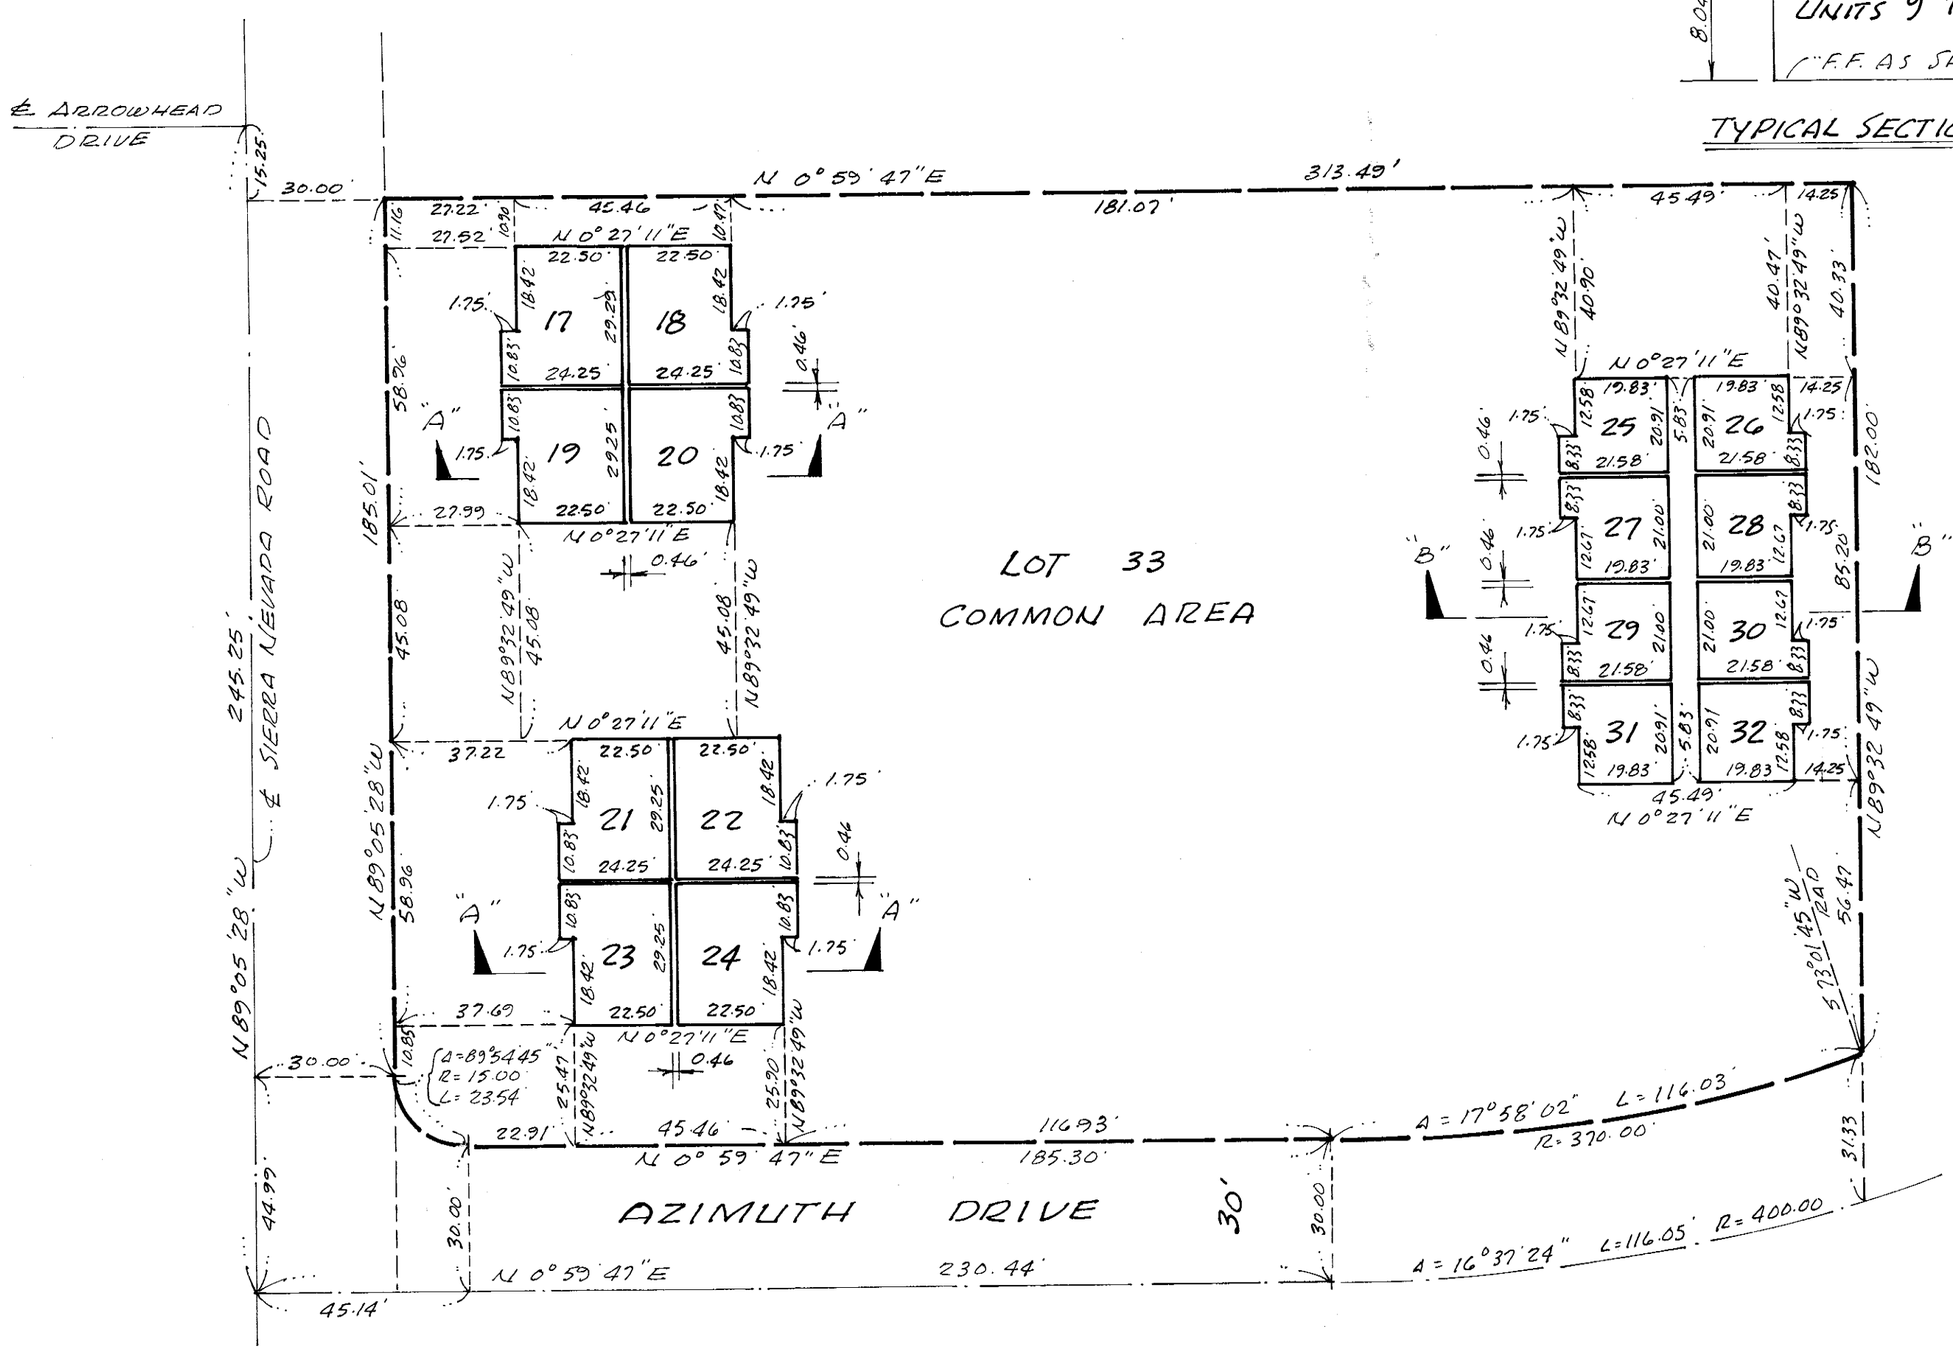

UNIT NO	F.F. ELEV.
1 TO 4 INCLUSIVE	7871.77
5 TO 8 INCLUSIVE	7874.11
9 TO 16 INCLUSIVE	7874.23

UNIT NO	F.F. ELEV.
17 TO 20 INCLUSIVE	7880.52
21 TO 24 INCLUSIVE	7882.86
25 TO 32 INCLUSIVE	7882.98

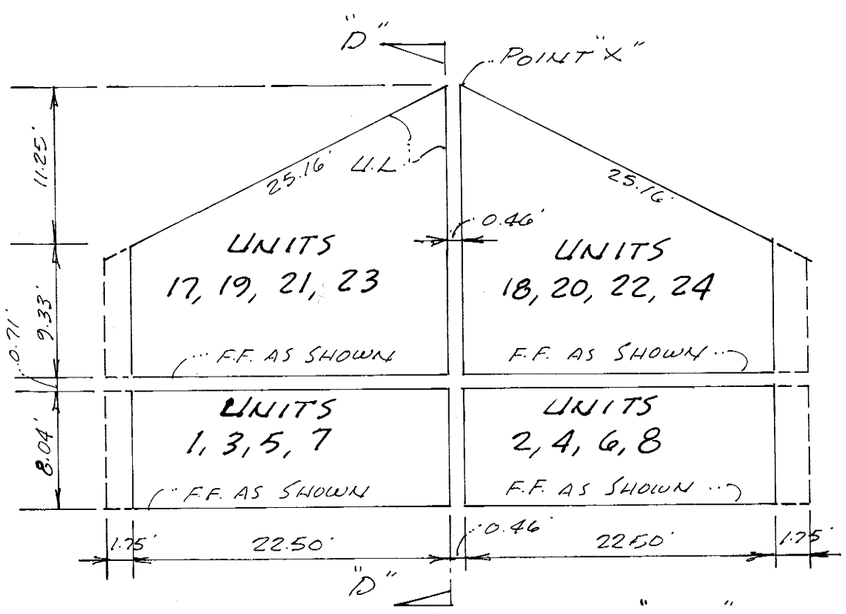

TYPICAL SECTION "A-A"
NO SCALE

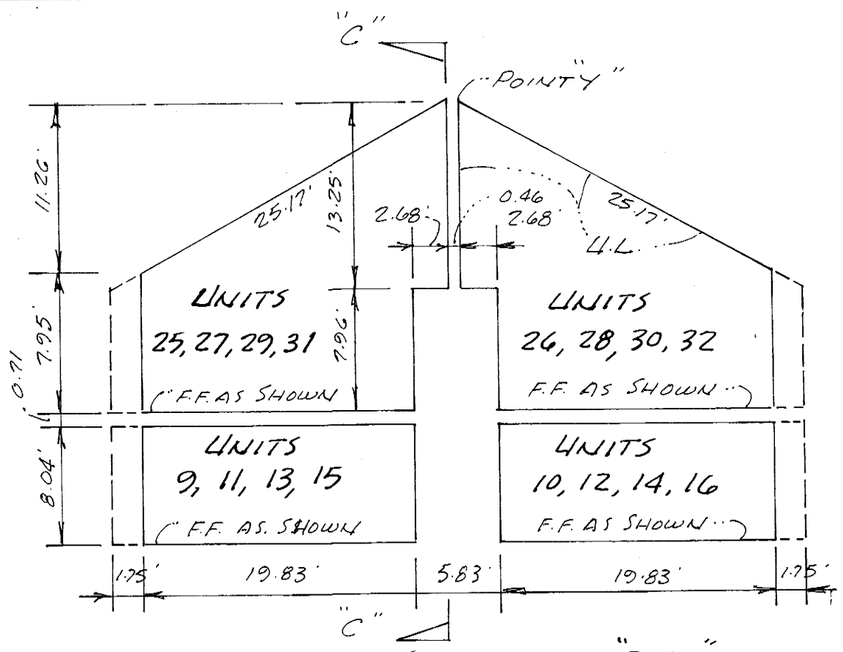

TYPICAL SECTION "B-B"
NO SCALE

LOWER PORTION IS A TYPICAL SECTION OF EACH AS SHOWN
UPPER PORTION IS A TYPICAL SECTION OF EACH AS SHOWN

Vol. 8, Pg. 17-C