SHEET 2 OF 7 SHEETS

SCALE: 1" = 40'

TRACT Nº 36-50
CHATEAUX ENCHANTÉS

IN UNINCORPORATED TERRITORY OF MONO COUNTY, CALIFORNIA

1 LOT AND 50 CONDOMINIUM UNITS — 2.810 ACRES

OCTOBER, 1972 — GERALD F OLDENBURG, L.S. 3246

WILLIAMSON & SCHMID, CIVIL ENGINEERS

FOR CONDOMINIUM PURPOSES

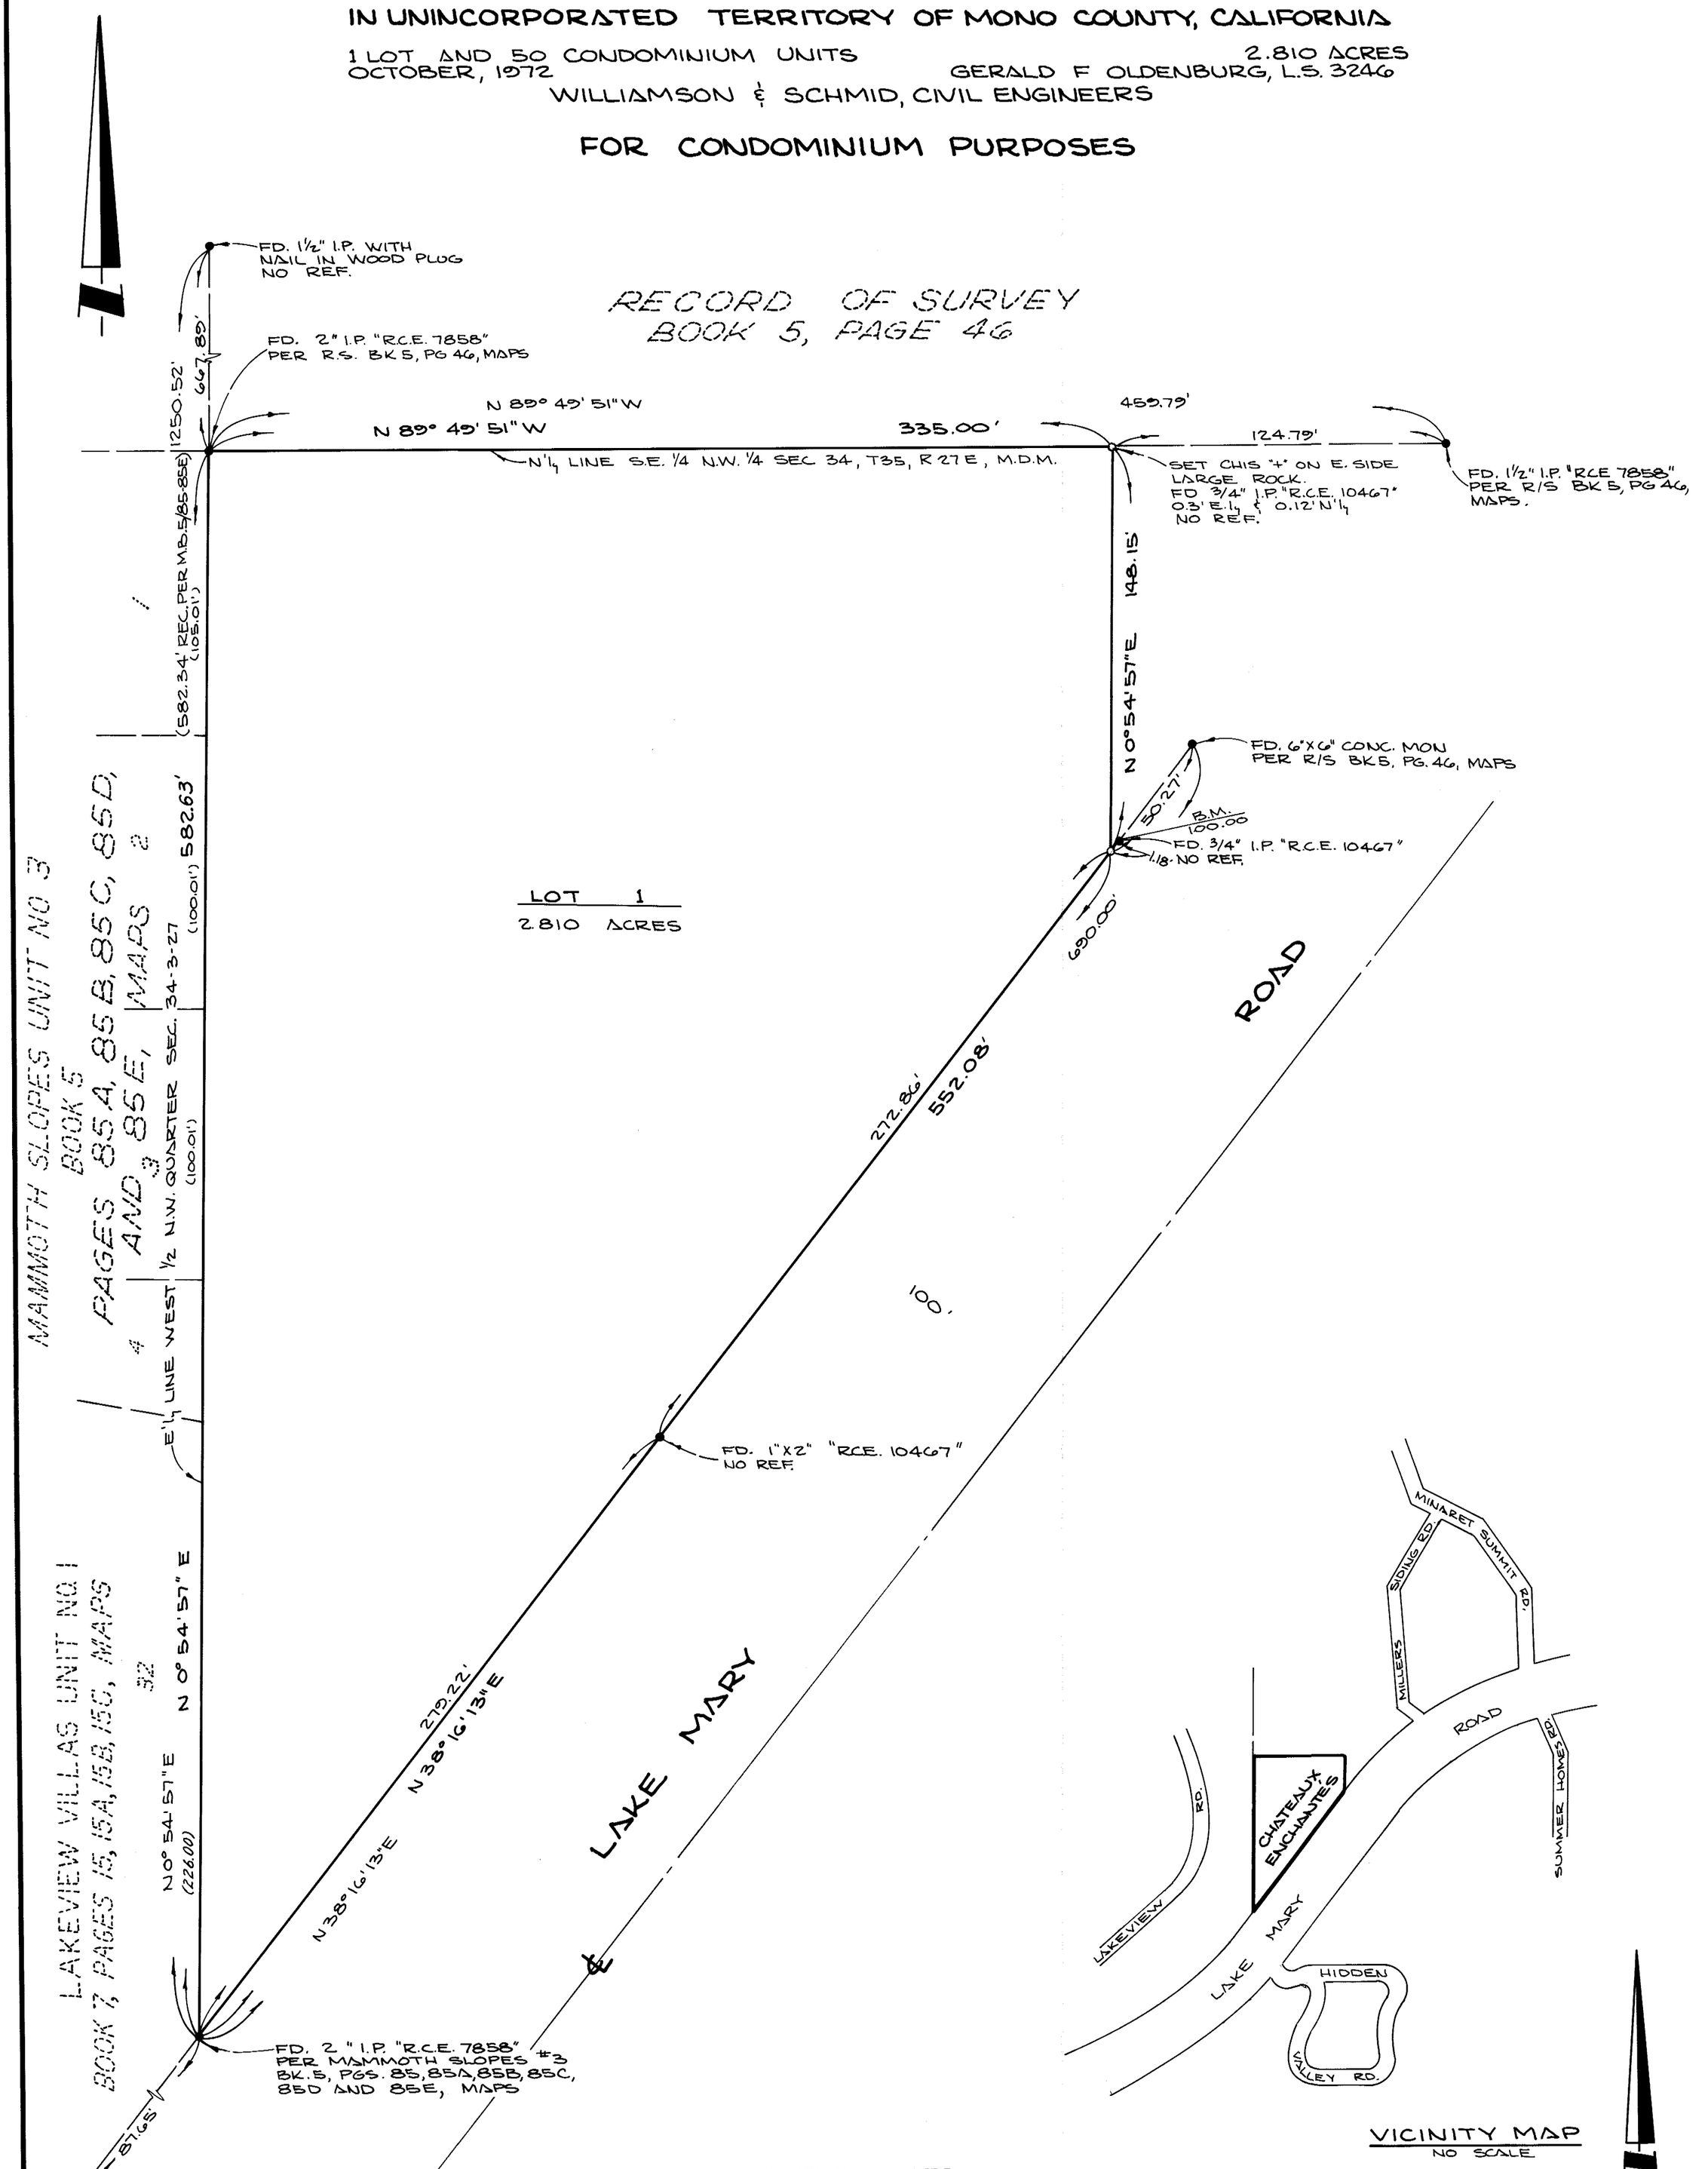

VICINITY MAP
NO SCALE

MONUMENT NOTES:

—o— INDICATES SET 2" IRON PIPE TAGGED "L.S. 3246"

—●— INDICATES FOUND MONUMENTS AS NOTED.

BASIS OF BEARINGS:

BEARINGS HEREON ARE BASED ON THE EASTERLY LINE OF THE WEST ½ OF THE NORTHWEST QUARTER OF SECTION 34, T3S, R 27 E BEING N 0°54'57"E PER MAMMOTH SLOPES UNIT Nº 3, BOOK 5, PAGES 5A, 5B, 5C, 5D AND 5E OF MAPS, RECORDS OF MONO COUNTY, CALIFORNIA

BENCH MARK:

3/4" IRON PIPE TAGGED "R.C.E. 10467"
1.18' N.E. OF S.E. CORNER OF LOT 1
ON R/W LAKE MARY ROAD.
ASSUMED ELEVATION = 100.00

J.N. 72472
F.B. S-63

Vol. 8 Pg 20-4