SHEET 7 OF 11 SHEETS

SCALE: 1" = 20'

TRACT NO. 36-49
LA VISTA BLANC
MONO COUNTY, CALIFORNIA

SEPTEMBER, 1972 GERALD F. OLDENBURG, L.S.3246

WILLIAMSON & SCHMID, CIVIL ENGINEERS

FOR CONDOMINIUM PURPOSES
1 LOT AND 80 CONDOMINIUM UNITS
3.942 ACRES

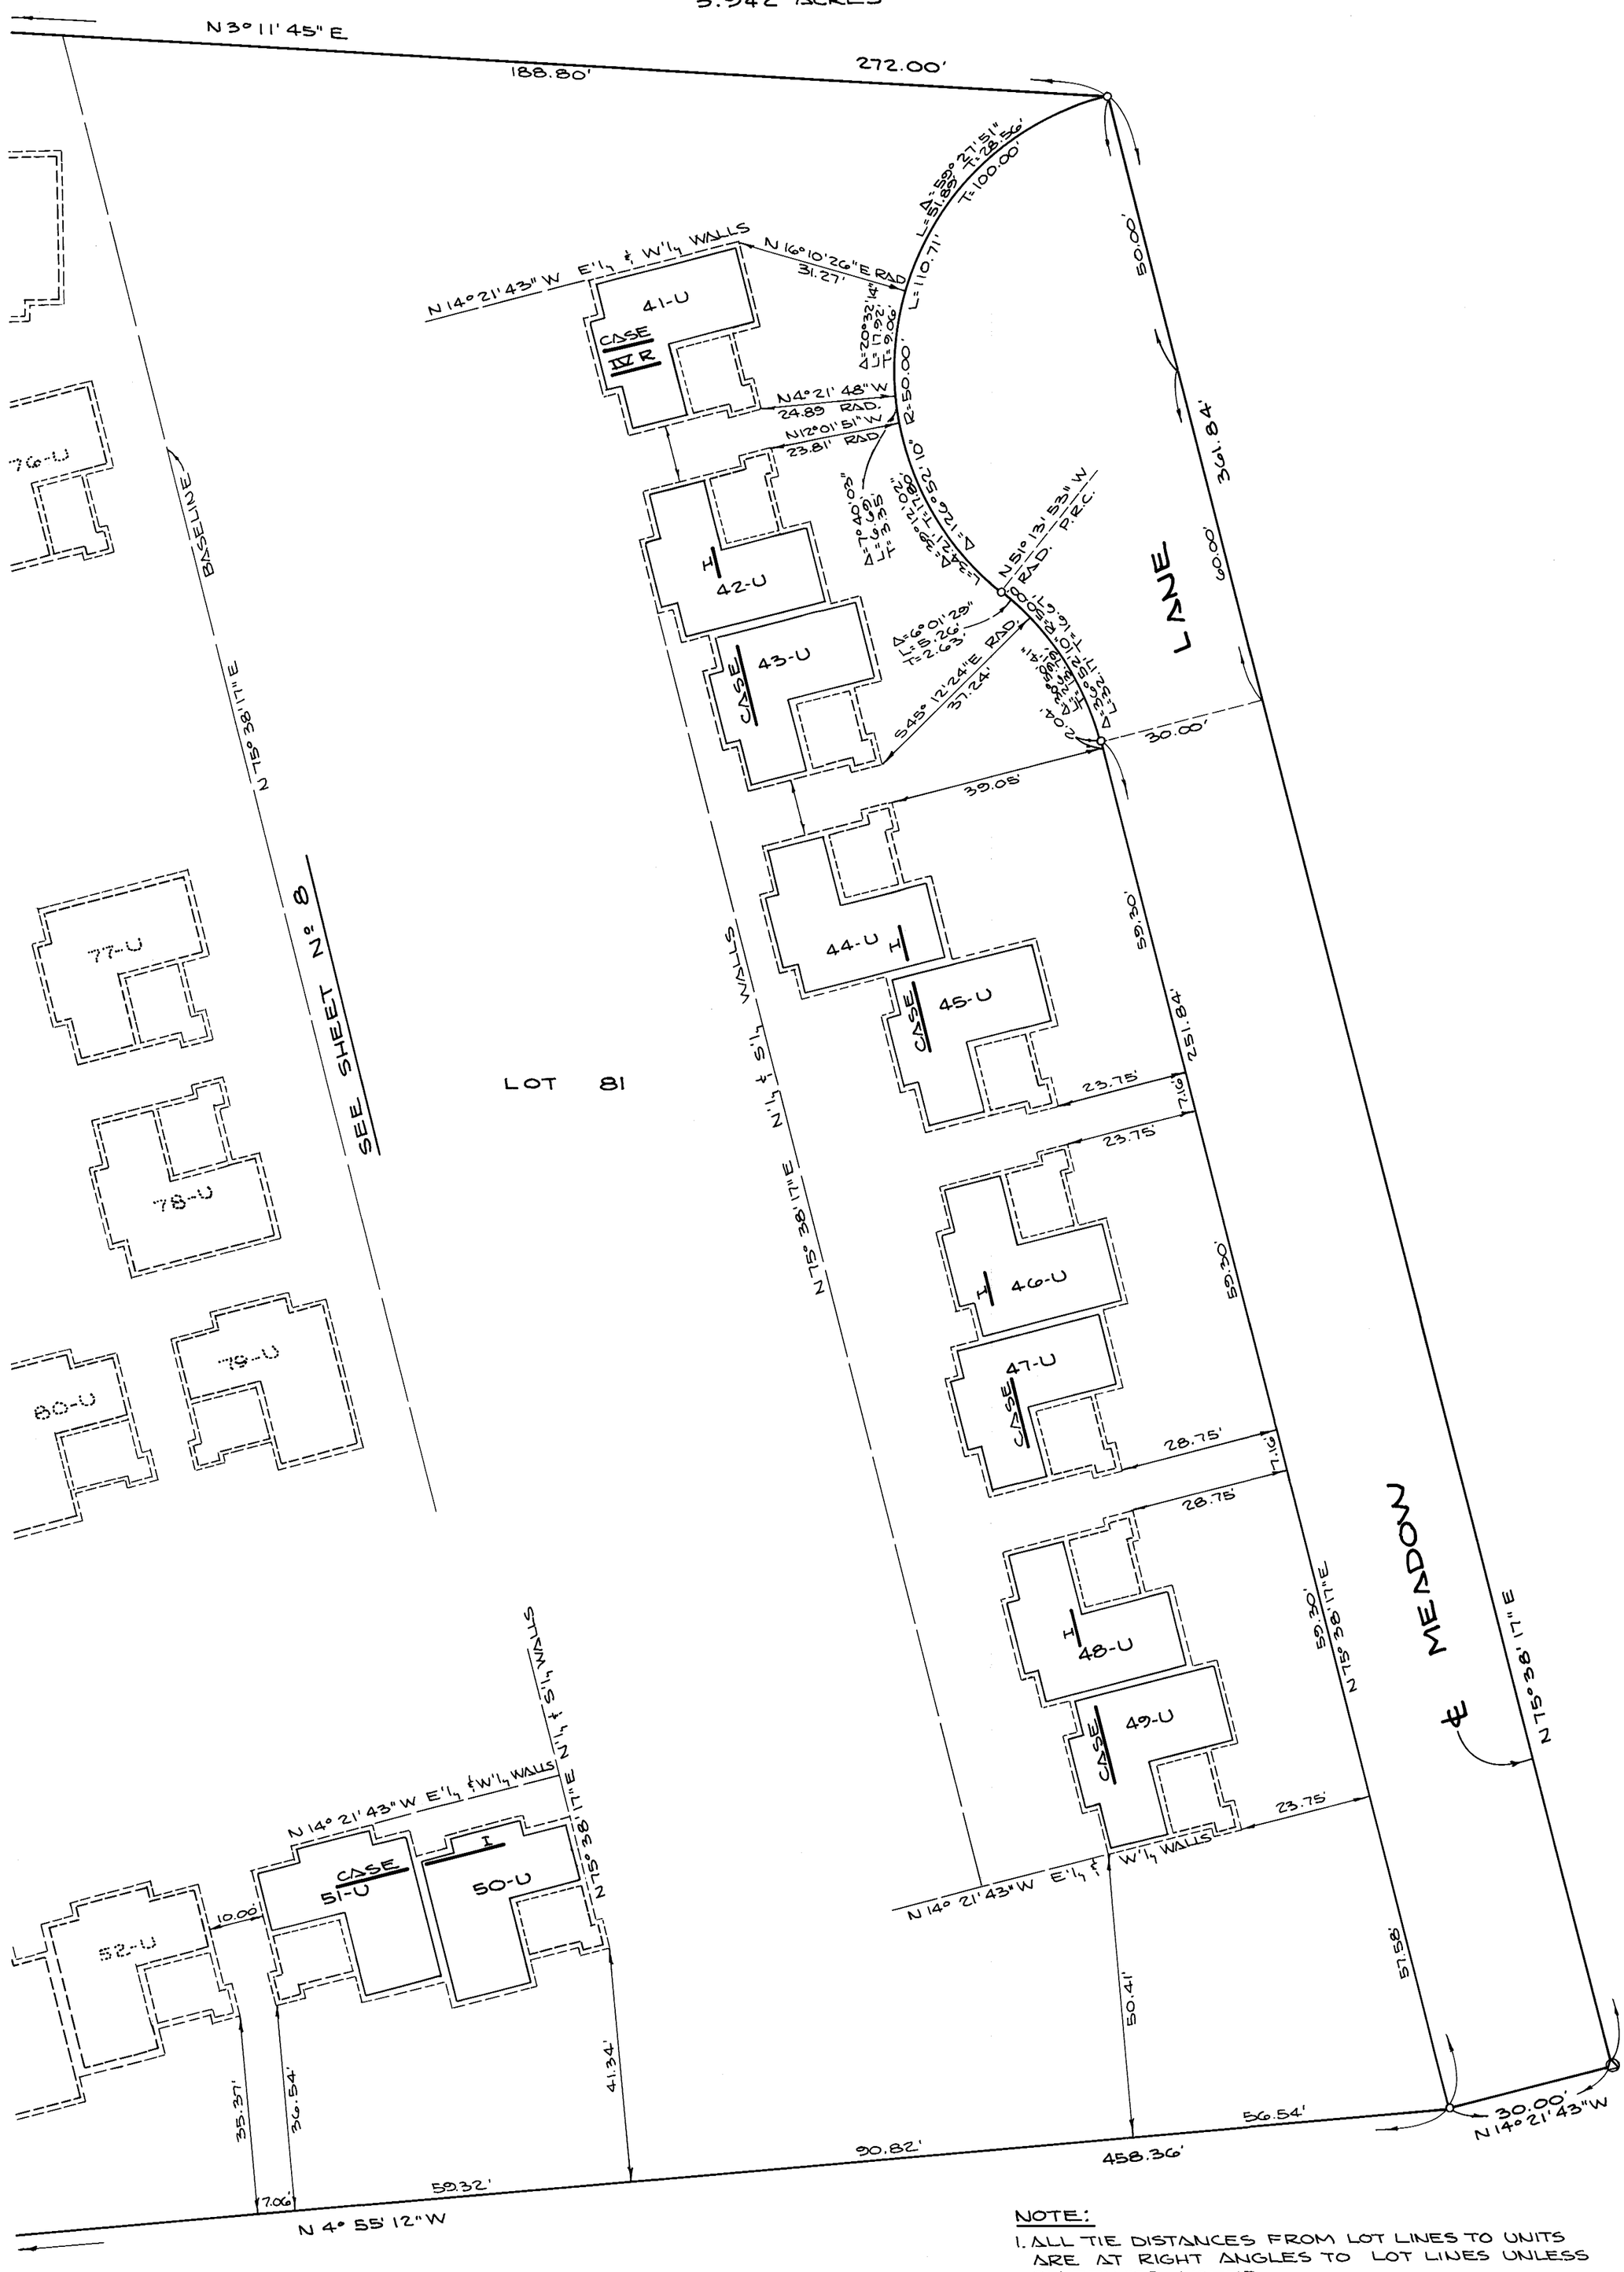

NOTE:

1. ALL TIE DISTANCES FROM LOT LINES TO UNITS ARE AT RIGHT ANGLES TO LOT LINES UNLESS OTHERWISE NOTED.
2. SEE SHEET 11 FOR GENERAL NOTES
3. SEE SHEET 2 FOR MONUMENT NOTES AND BASIS OF BEARINGS.

THIRD FLOOR

J.N. 72367
F.B.

Vol. 8, Pg. 25-F