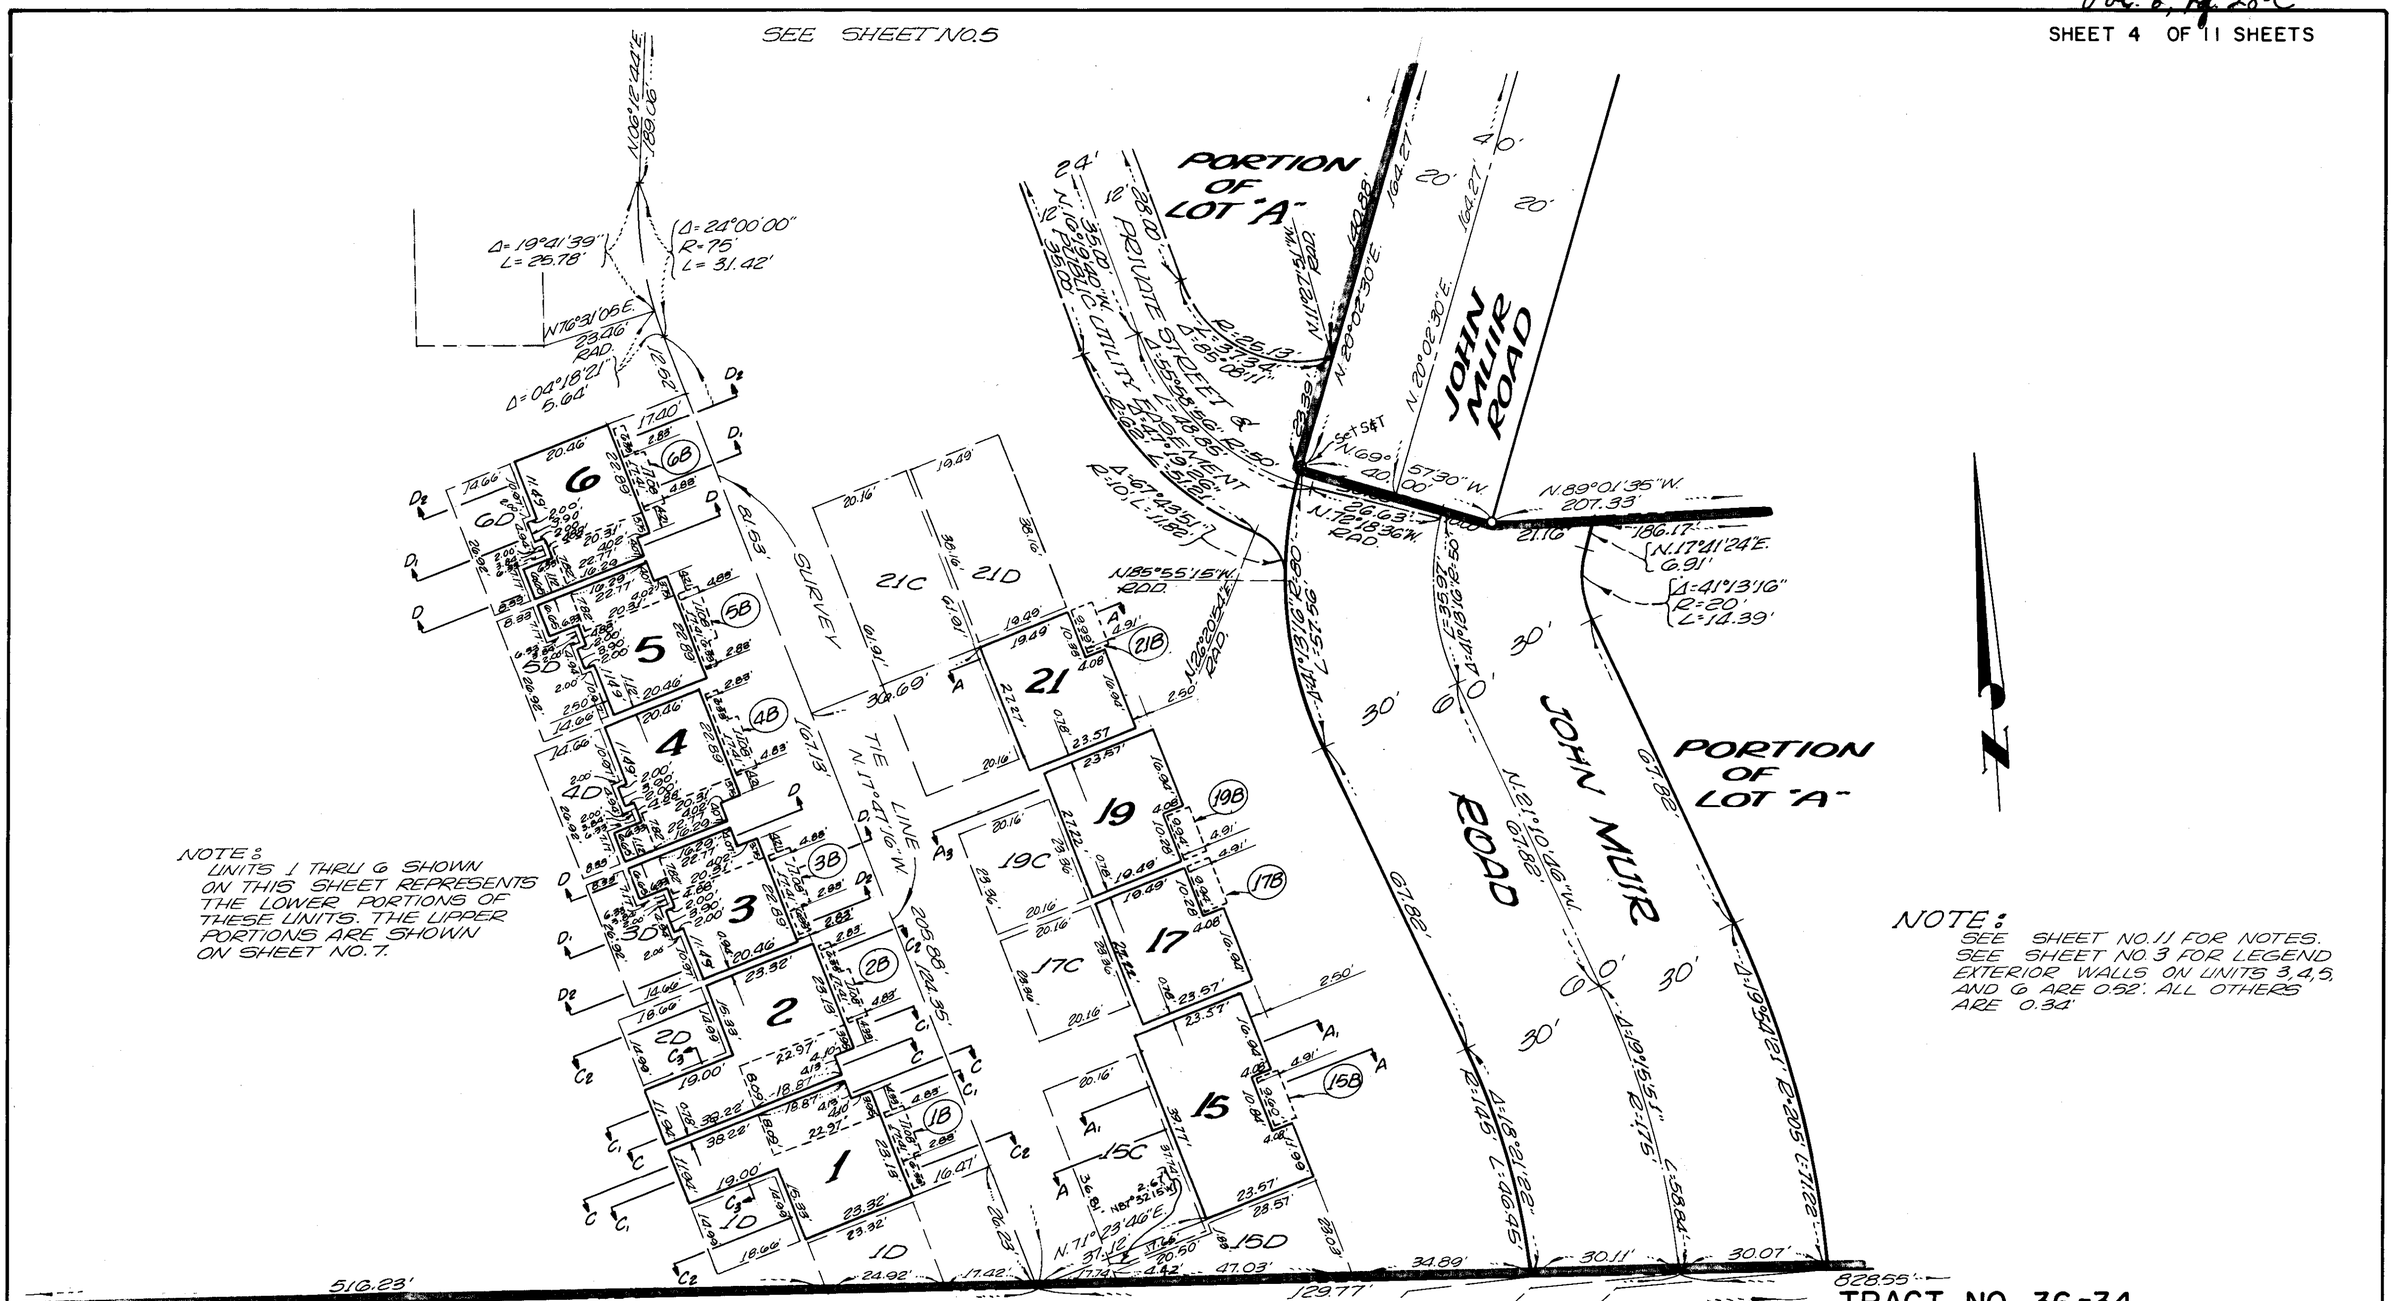

NOTE:
UNITS 1 THRU 6 SHOWN ON THIS SHEET REPRESENTS THE LOWER PORTIONS OF THESE UNITS. THE UPPER PORTIONS ARE SHOWN ON SHEET NO. 7.

NOTE:
SEE SHEET NO. 11 FOR NOTES.
SEE SHEET NO. 3 FOR LEGEND
EXTERIOR WALLS ON UNITS 3, 4, 5, AND 6 ARE 0.52'. ALL OTHERS ARE 0.34'

TRACT NO. 36-34
TIMBER RIDGE VILLAS

MONO COUNTY, CALIFORNIA

BEING A SUBDIVISION OF PARCEL C OF PARCEL MAP NO. 36-13 AS RECORDED IN VOLUME 1 PAGE 3 OF PARCEL MAPS, RECORDS OF SAID COUNTY.
BEING IN SEC. 33, T.3S., R.27E. M.D.M.
PLAN FOR CONDOMINIUM PURPOSES

SCALE: 1" = 20'