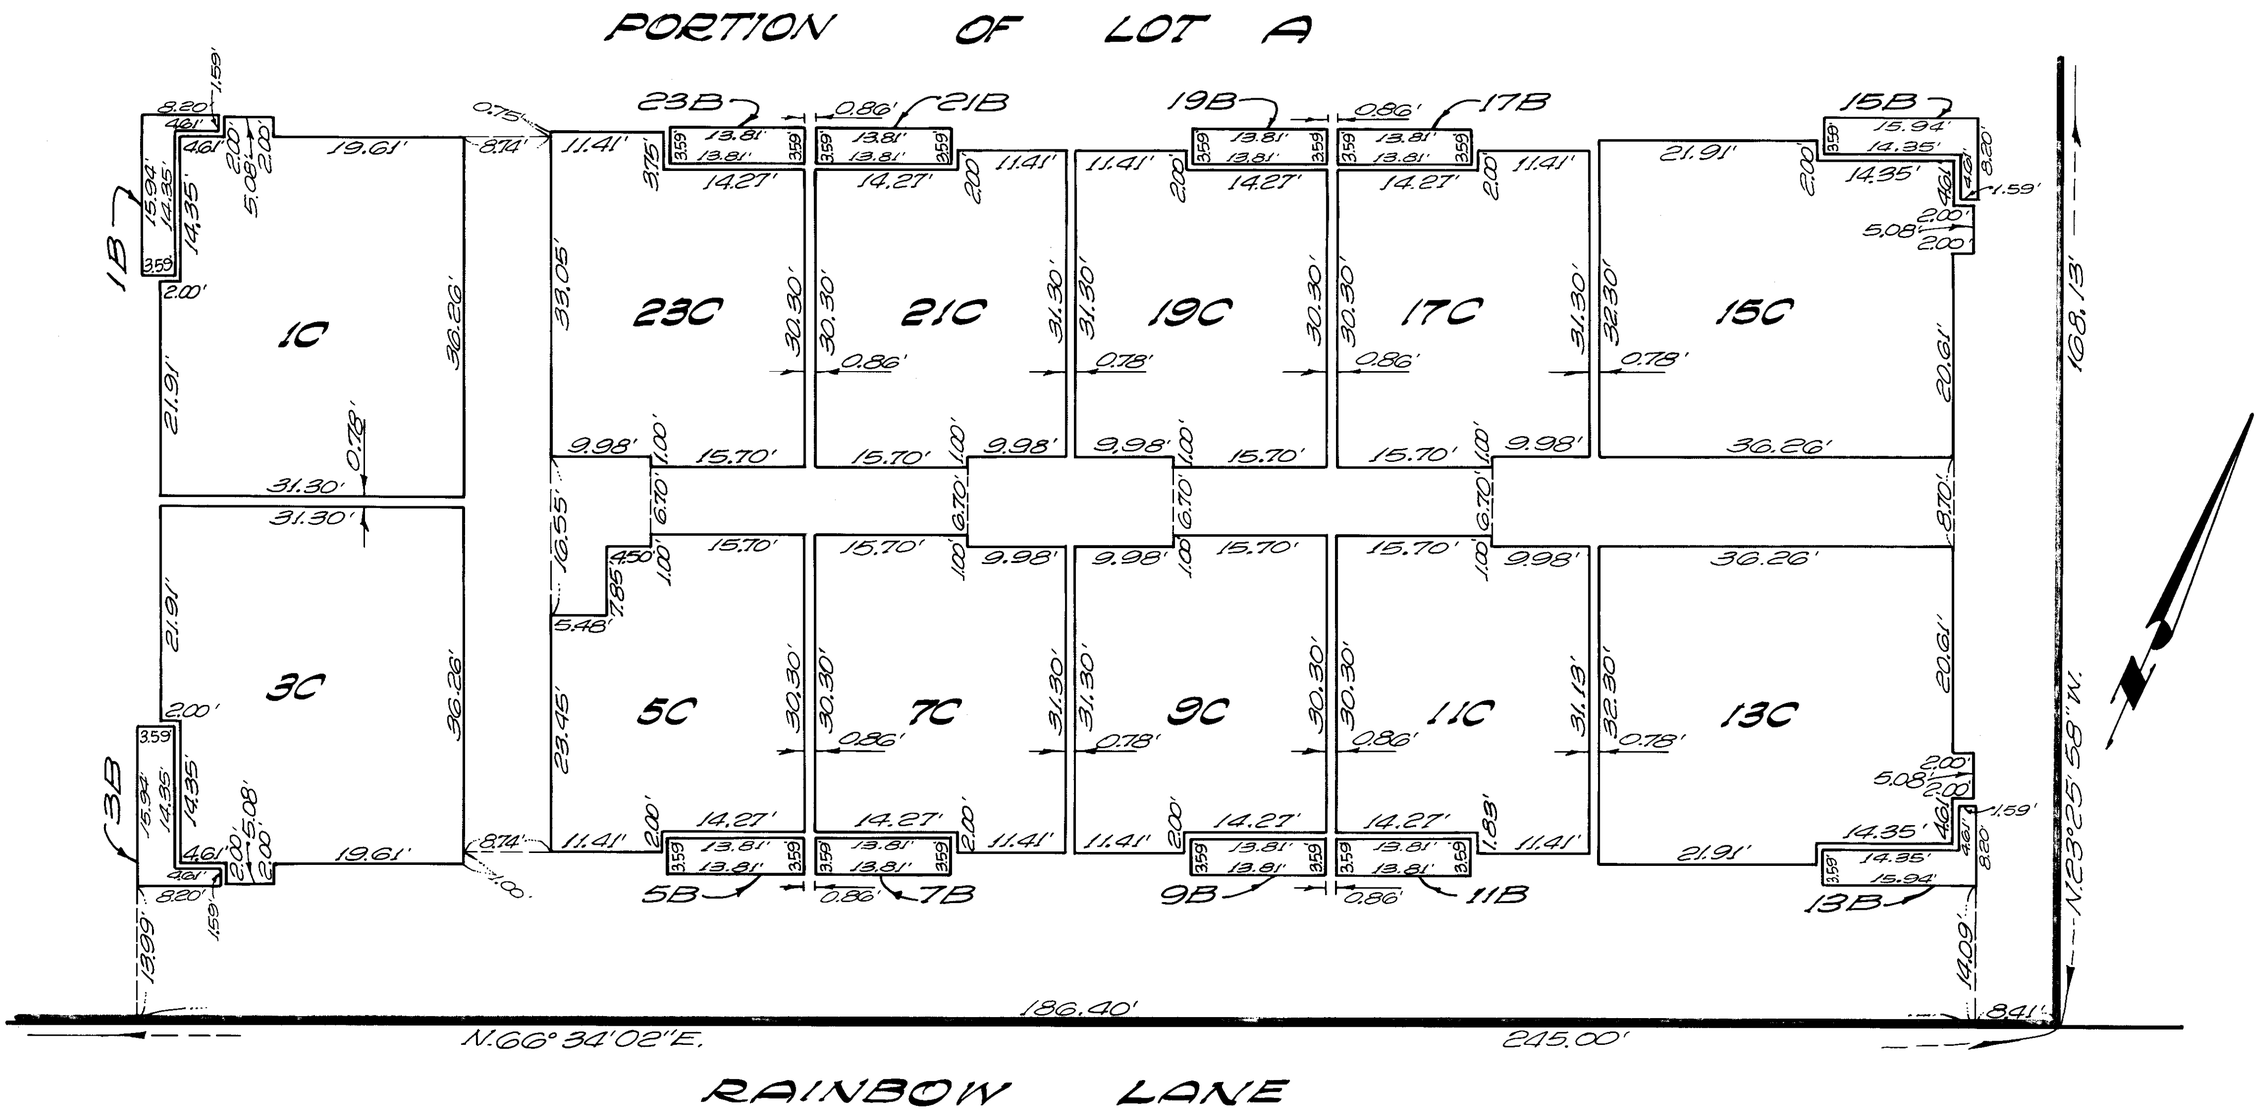

—LEGEND—

L.B. = ELEVATION OF LOWER VERTICAL BOUNDARY.
U.B. = ELEVATION OF UPPER VERTICAL BOUNDARY.

VERTICAL LIMITS OF AIR SPACES 1C, 3C, 5C, 7C, 9C, 11C, 13C, 15C, 17C, 19C, 21C & 23C: L.B. = 8339.30
U.B. = 8347.38

VERTICAL LIMITS OF AIR SPACES 1B, 3B, 5B, 7B, 9B, 11B, 13B, 15B, 17B, 19B, 21B & 23B SEE NOTE 8, SHEET 7.

FIRST LEVEL

TRACT NO. 36-71

SNOWBIRD CONDOMINIUMS

MONO COUNTY, CALIFORNIA

BEING A SUBDIVISION OF PARCEL 1 OF PARCEL MAP RECORDED IN BOOK 6, PAGE 40 OF MAPS OF SAID COUNTY, IN THE NORTHEAST 1/4 OF SECTION 33, T.3 S., R.27 E., M.D.M..

PLAN FOR CONDOMINIUM PURPOSES

SCALE: 1" = 10'