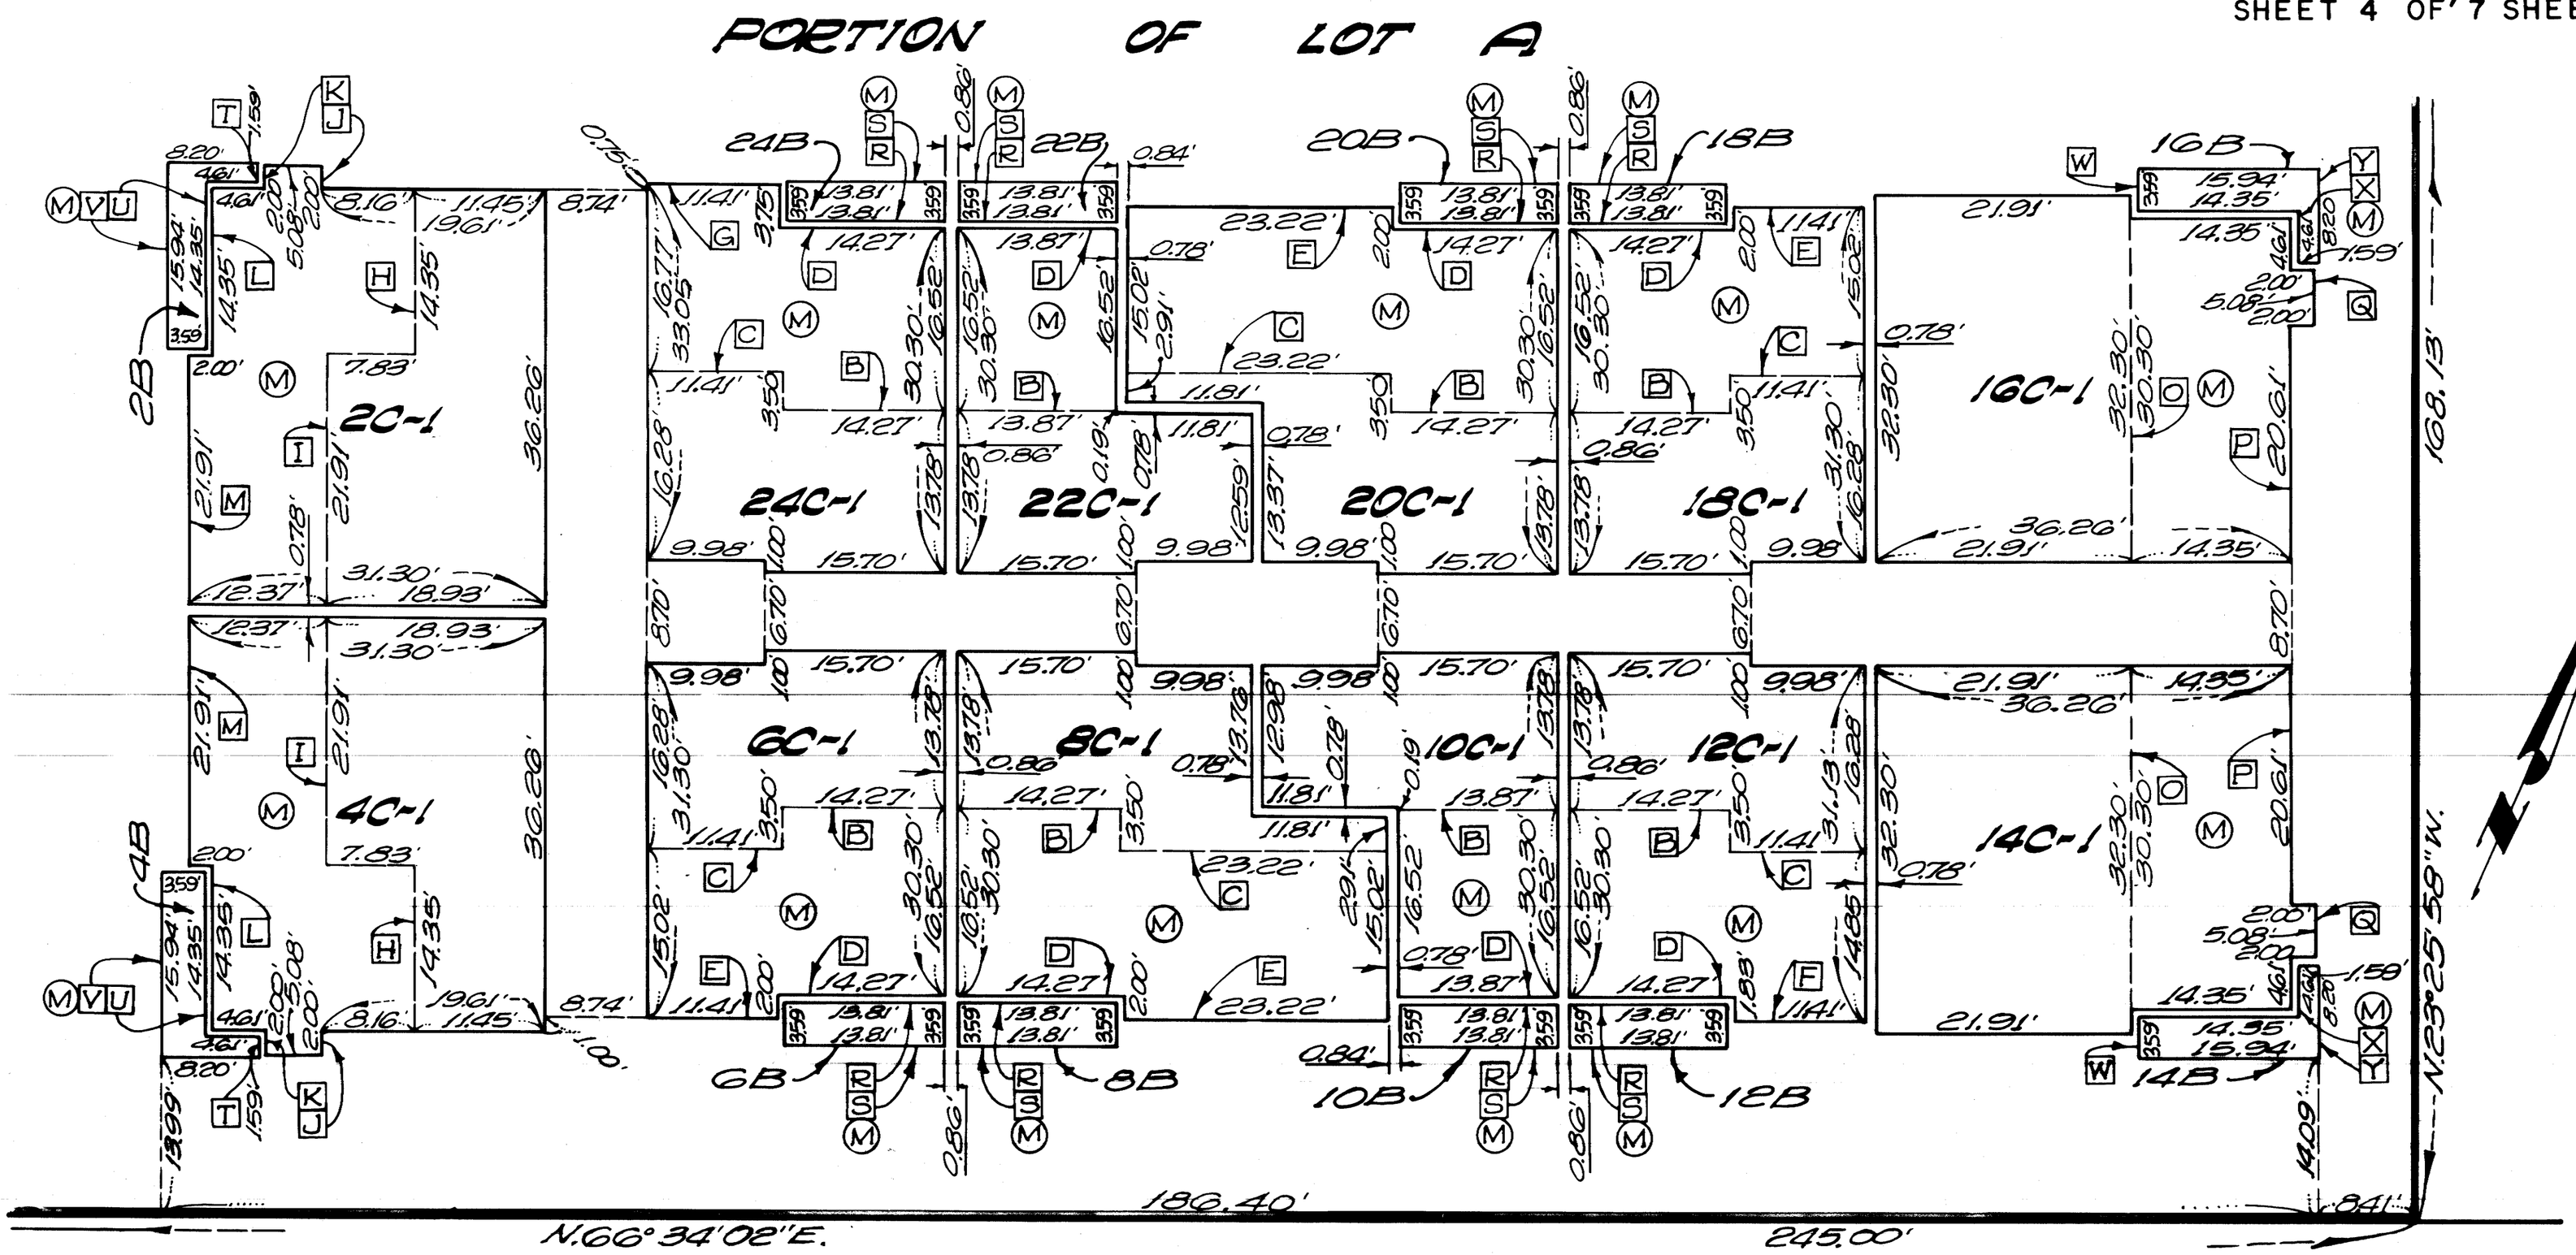

RAINBOW LANE

LEGEND

L.B. = ELEVATION OF LOWER VERTICAL BOUNDARY.
U.B. = ELEVATION OF UPPER VERTICAL BOUNDARY.
(M) = INDICATES INCLINED PLANE AREAS, SEE NOTE 9, SHEET 7.
□ = INDICATES U.B. IN (M) AREAS.

VERTICAL LIMITS OF AIR SPACES 6C-1, 8C-1, 10C-1, 12C-1, 18C-1, 20C-1, 22C-1 & 24C-1:
L.B. = 8348.35'
U.B. = 8358.40, EXCEPT FOR (M) AREAS:
U.B. B = 8362.47
C = 8361.45
D = 8357.65
E = 8357.07
F = 8357.12
G = 8356.56

VERTICAL LIMITS OF AIR SPACES 2C-1, 4C-1, 14C-1 & 16C-1:
L.B. = 8348.35
U.B. = 8358.40, EXCEPT FOR (M) AREAS
IN 2C-1 & 4C-1
U.B. H = 8362.88
I = 8360.60
J = 8360.40
K = 8358.92
L = 8357.57
M = 8356.99

14C-1 & 16C-1
U.B. O = 8361.84
P = 8357.65
Q = 8357.07

VERTICAL LIMITS OF AIR SPACES 2B, 4B, 6B, 8B, 10B, 12B, 14B, 16B, 18B, 20B, 22B & 24B:
L.B. = SEE NOTE 8, SHT. 7.
U.B. R = 8357.52
S = 8356.47
T = 8358.79
U = 8357.44
V = 8356.39
W = 8361.71
X = 8357.52
Y = 8357.06

SECOND LEVEL

TRACT NO. 36-71

SNOWBIRD CONDOMINIUMS

MONO COUNTY, CALIFORNIA

BEING A SUBDIVISION OF PARCEL I OF PARCEL MAP RECORDED IN BOOK 6, PAGE 40 OF MAPS OF SAID COUNTY, IN THE NORTHEAST 1/4 OF SECTION 33, T.3 S., R.27 E., M.D.M..

PLAN FOR CONDOMINIUM PURPOSES

SCALE: 1" = 10'