SHEET 4 OF 11 SHEETS
SCALE: 1" = 50'

TRACT № 36-73
MAMMOTH CREEK

IN UNINCORPORATED TERRITORY OF MONO COUNTY, CALIFORNIA.

5.373 ACRES

JUNE 1975 GERALD F. OLDENBURG, L.S. 3246

WILLIAMSON & SCHMID, CIVIL ENGINEERS

FOR CONDOMINIUM PURPOSES

1 LOT AND 61 CONDOMINIUM UNITS

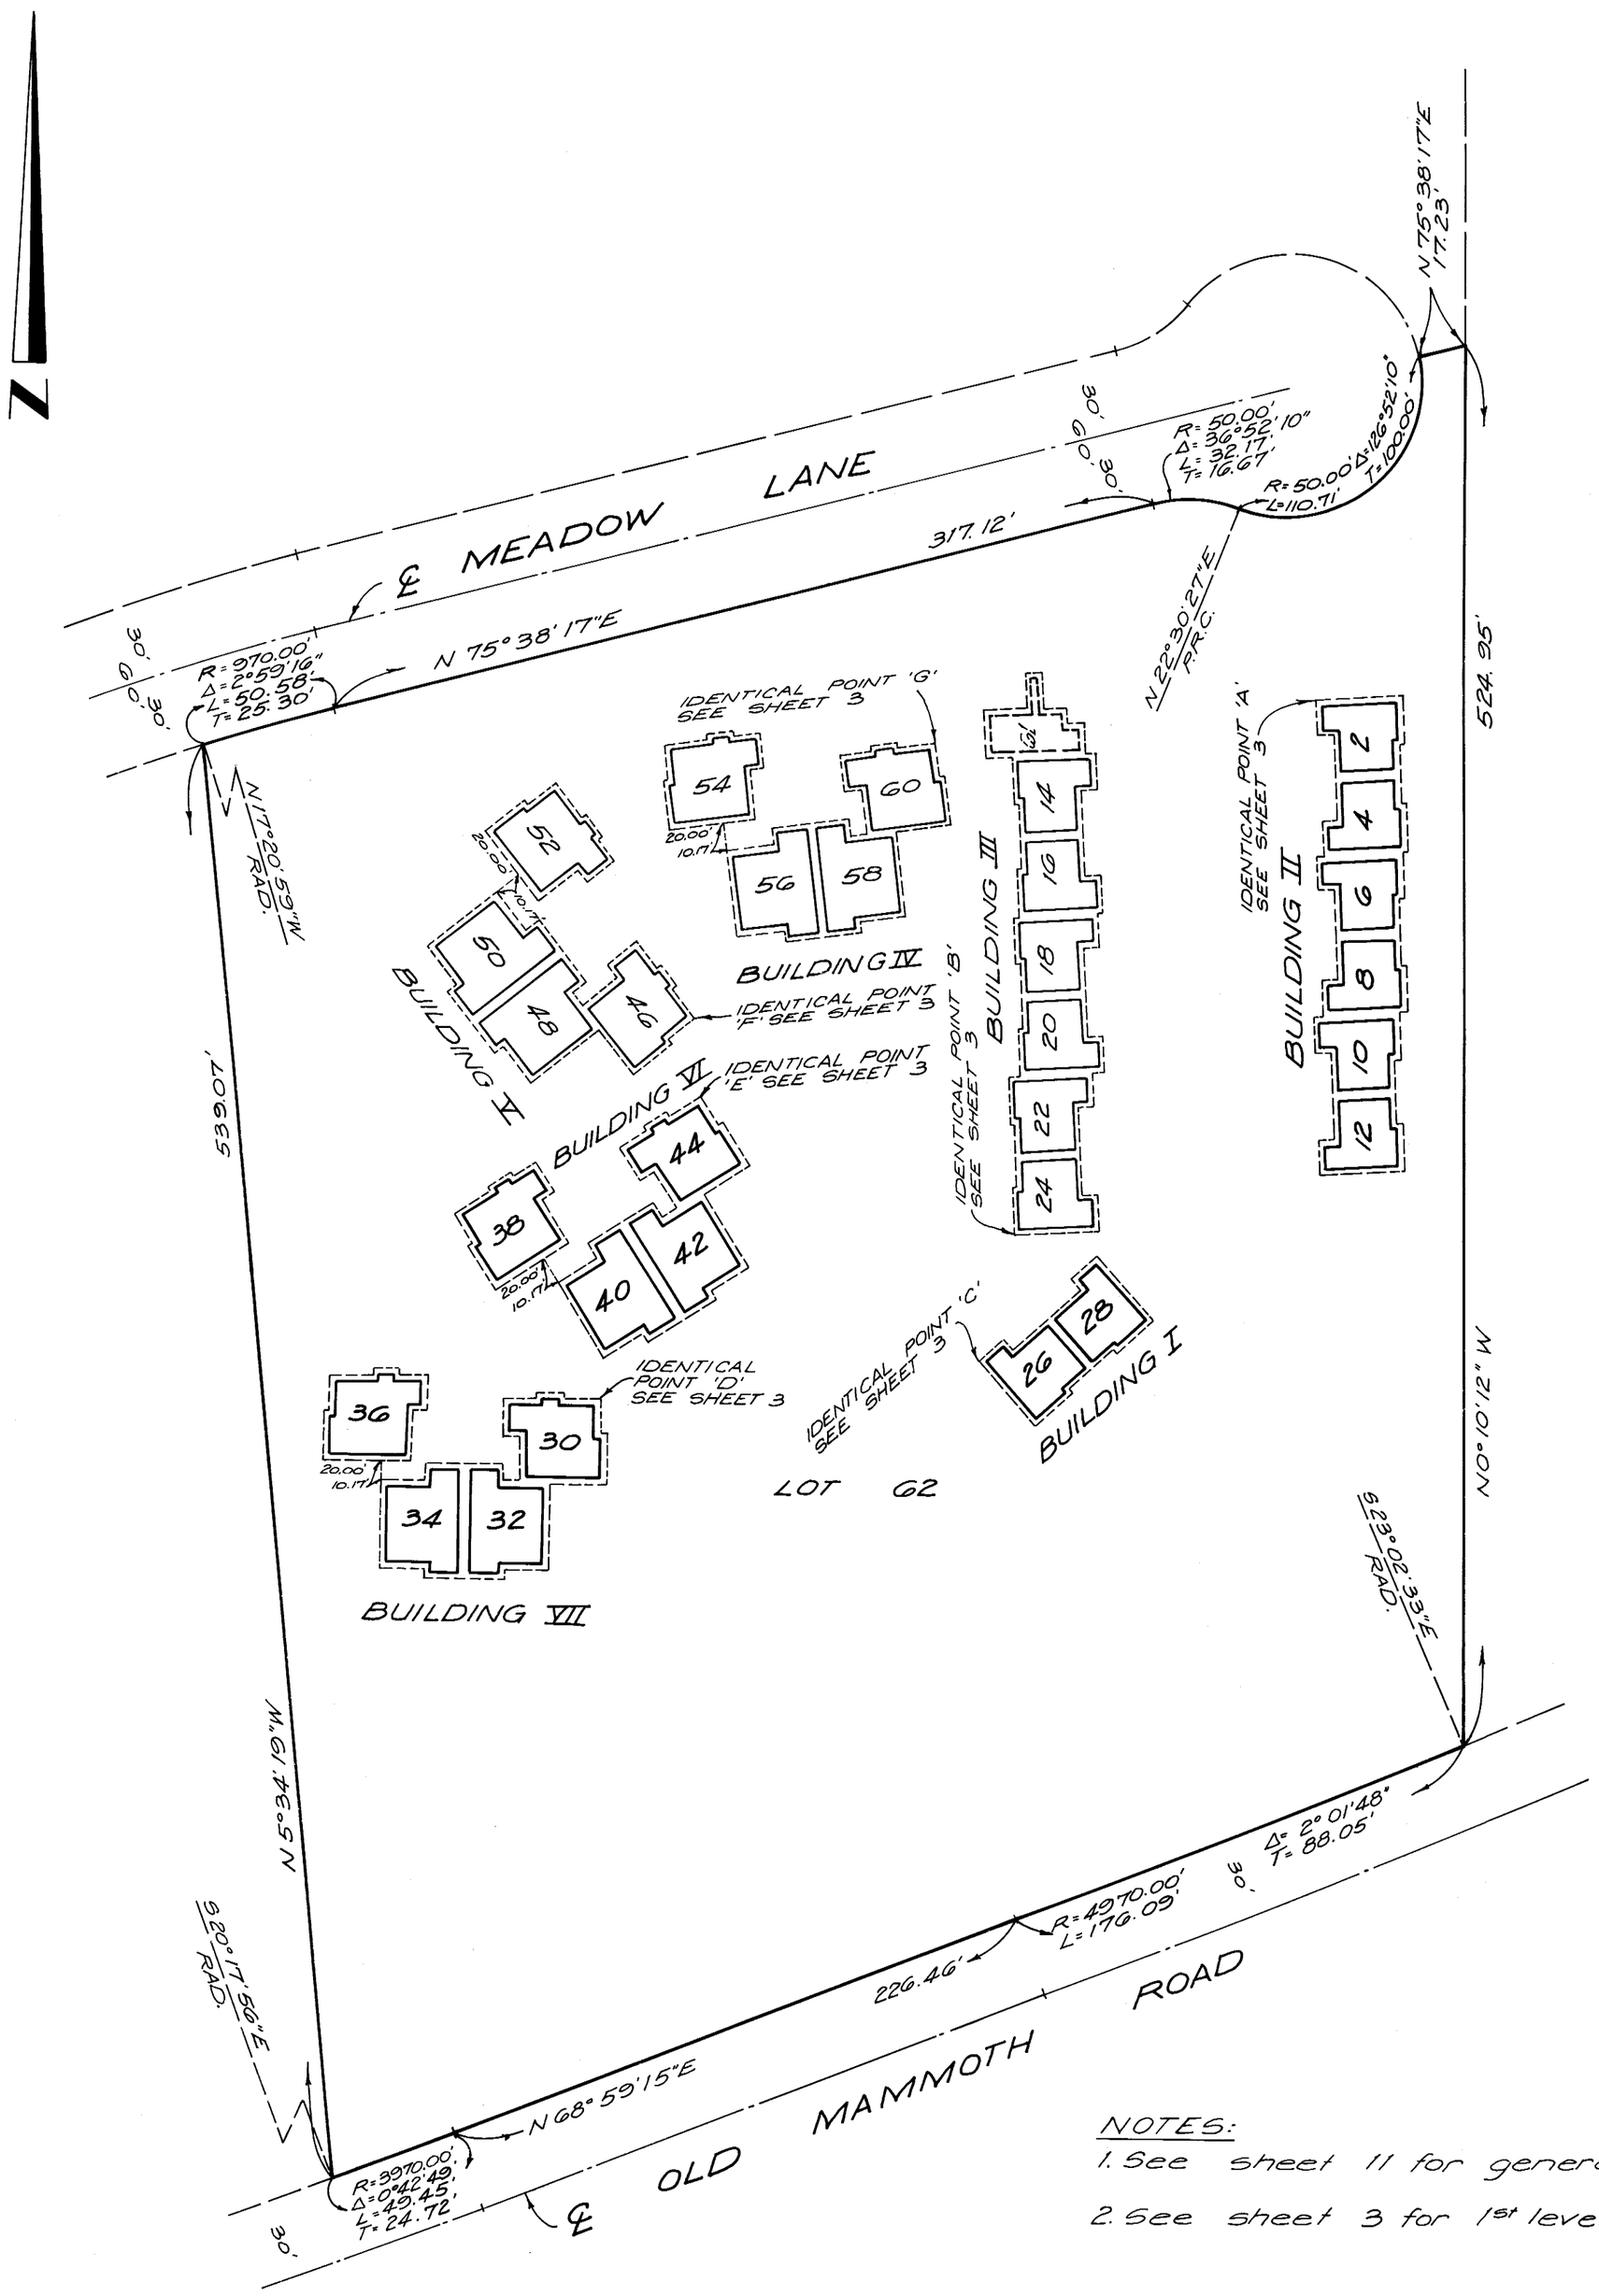

NOTES:
1. See sheet 11 for general notes.
2. See sheet 3 for 1st level plot plan.

SECOND LEVEL PLOT PLAN

NOTE:
UNIT 26 SHOULD BE UNIT 28
UNIT 28 SHOULD BE UNIT 26

J.N. 73 406

Subdiv. Maps Vol. 8, Pg. 38-C