SHEET 8 OF 11 SHEETS
SCALE: 1" = 16'

TRACT № 36-73
MAMMOTH CREEK

IN UNINCORPORATED TERRITORY OF MONO COUNTY, CALIFORNIA.
5.373 ACRES
JUNE 1975 GERALD F. OLDENBURG, L.S. 3246
WILLIAMSON & SCHMID, CIVIL ENGINEERS
FOR CONDOMINIUM PURPOSES
1 LOT AND 61 CONDOMINIUM UNITS

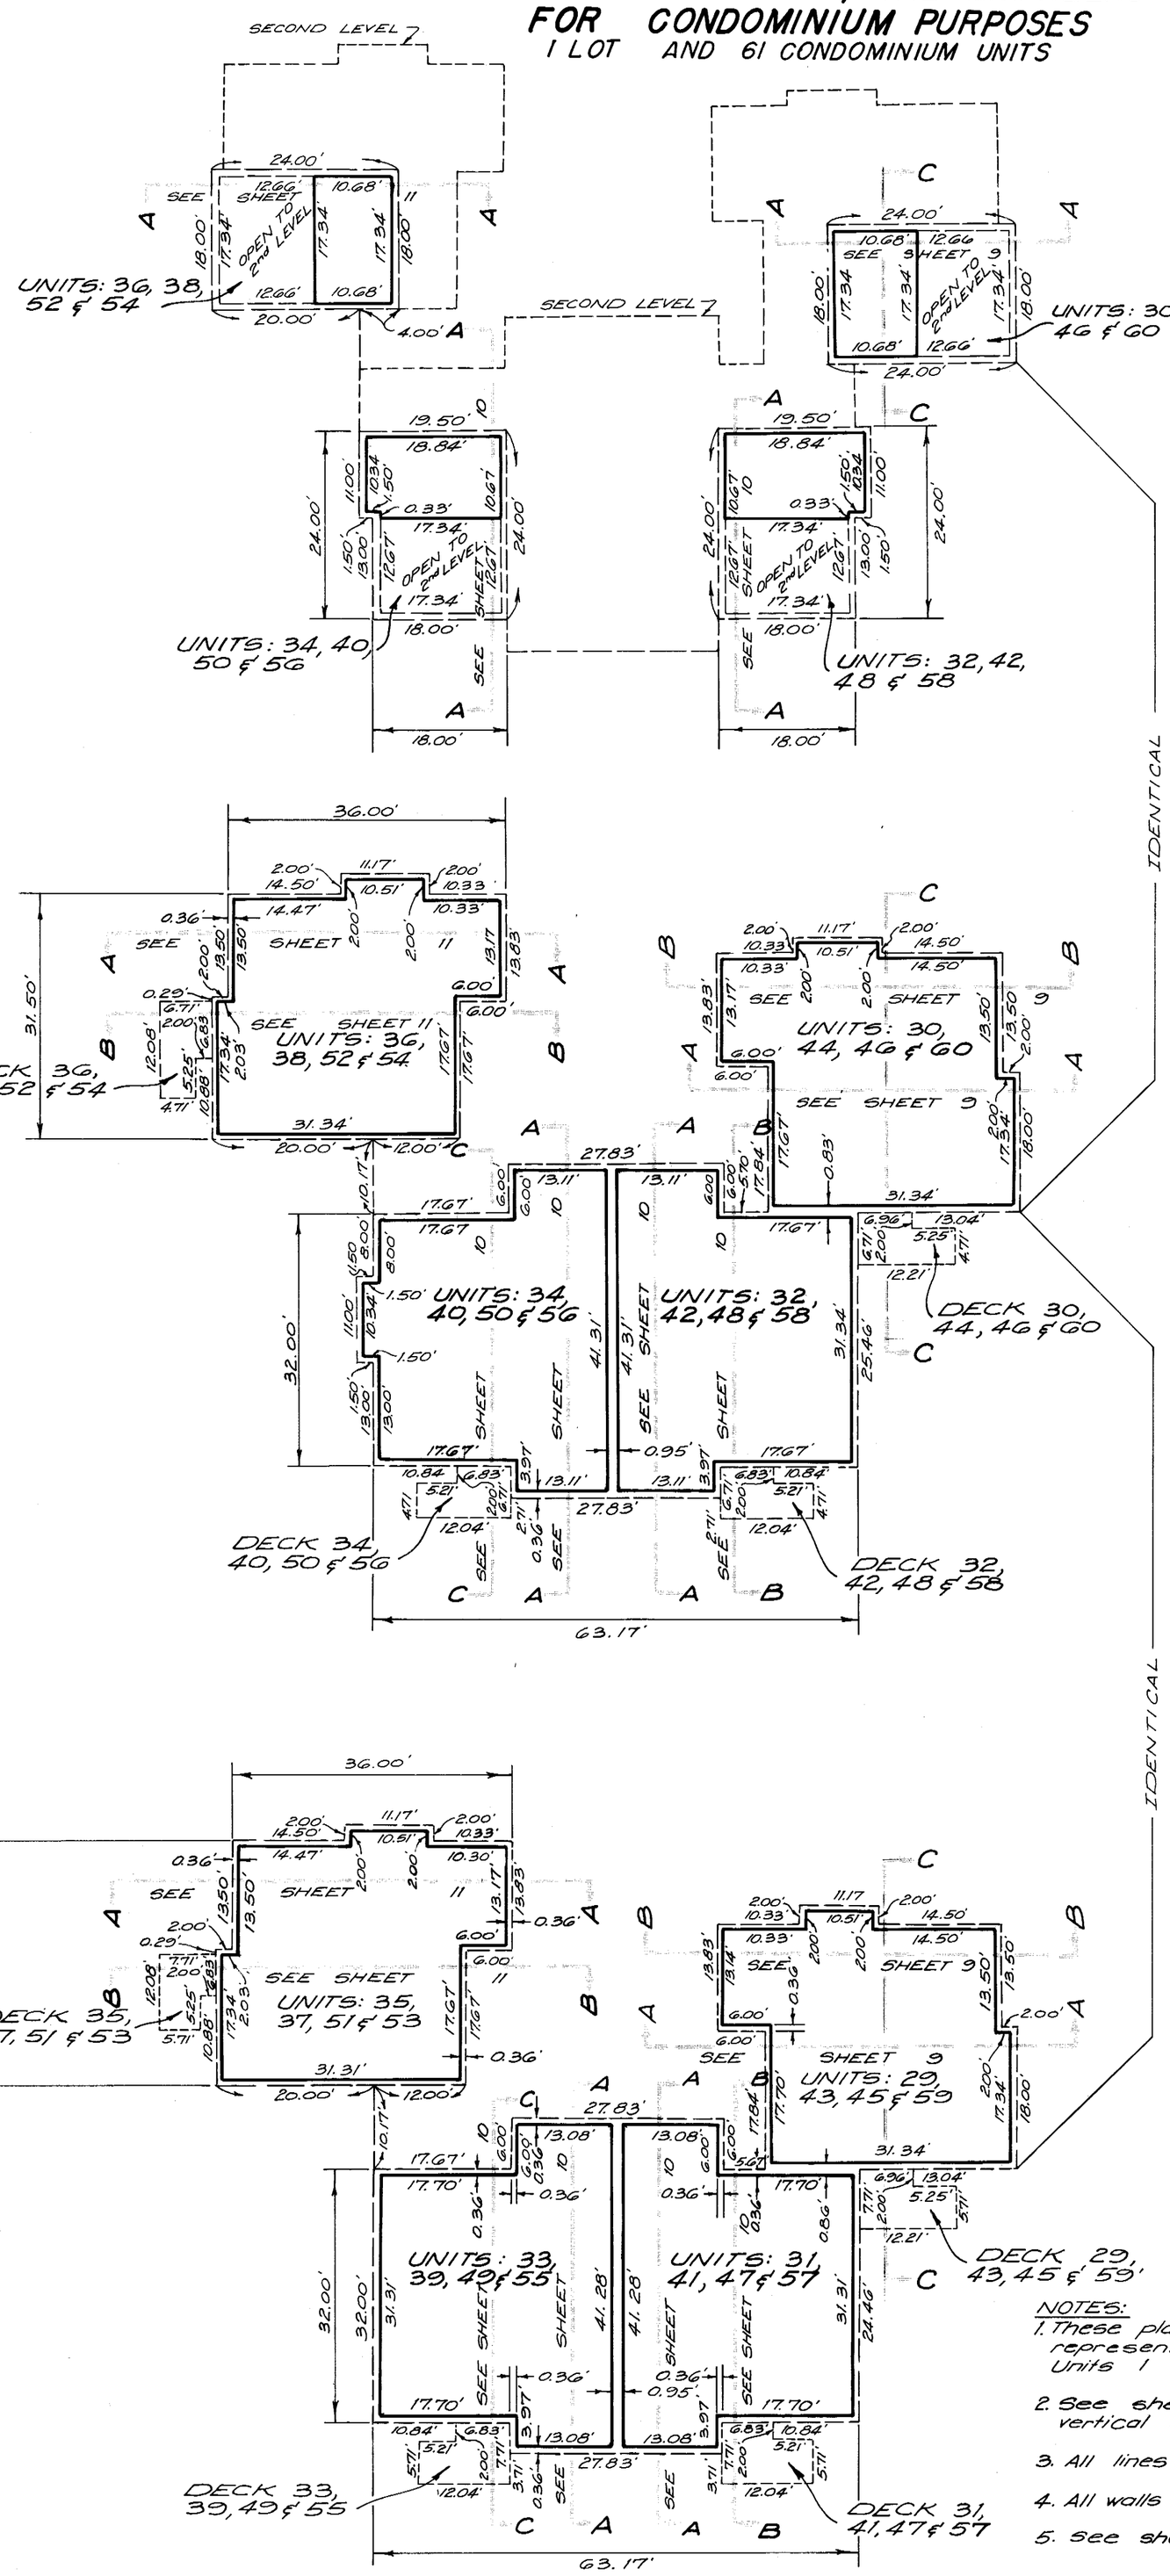

THIRD LEVEL
UNITS: 30, 32, 34, 36, 38, 40, 42, 44, 46, 48, 50, 52, 54, 56, 58 & 60

SECOND LEVEL
UNITS: 30, 32, 34, 36, 38, 40, 42, 44, 46, 48, 50, 52, 54, 56, 58 & 60

FIRST LEVEL
UNITS: 29, 31, 33, 35, 37, 39, 41, 43, 45, 47, 49, 51, 53, 55, 57 & 59

NOTES:
1. These plans shown on sheets 5 to 8 inclusive, represent typical buildings to be erected to contain Units 1 to 61, inclusive.
2. See sheets 9, 10 and 11 for typical sections and vertical limits of Units.
3. All lines shown hereon intersect at right angles.
4. All walls are 0.33' thick, unless otherwise noted.
5. See sheet 11 for general notes.

BUILDINGS IV, V, VI & VII
UNITS: 29, 30, 31, 32, 33, 34, 35, 36, 37, 38, 39, 40, 41, 42, 43, 44, 45, 46, 47, 48, 49, 50, 51, 52, 53, 54, 55, 56, 57, 58, 59 & 60

J.N. 73406

Subdiv. Maps. Vol. 8, Pg. 38-6