SHEET 4 OF 6 SHEETS

SCALE: 1" = 100'

TRACT № 37-3

ASPEN SPRINGS RANCH

IN THE COUNTY OF MONO, CALIFORNIA.

21 LOTS
MARCH 1975

130.809 ACRES
GERALD F. OLDENBURG, L.S. 3246

WILLIAMSON & SCHMID, CIVIL ENGINEERS

SEE SHEET 3

STREET AREA = 5.259 ACRES

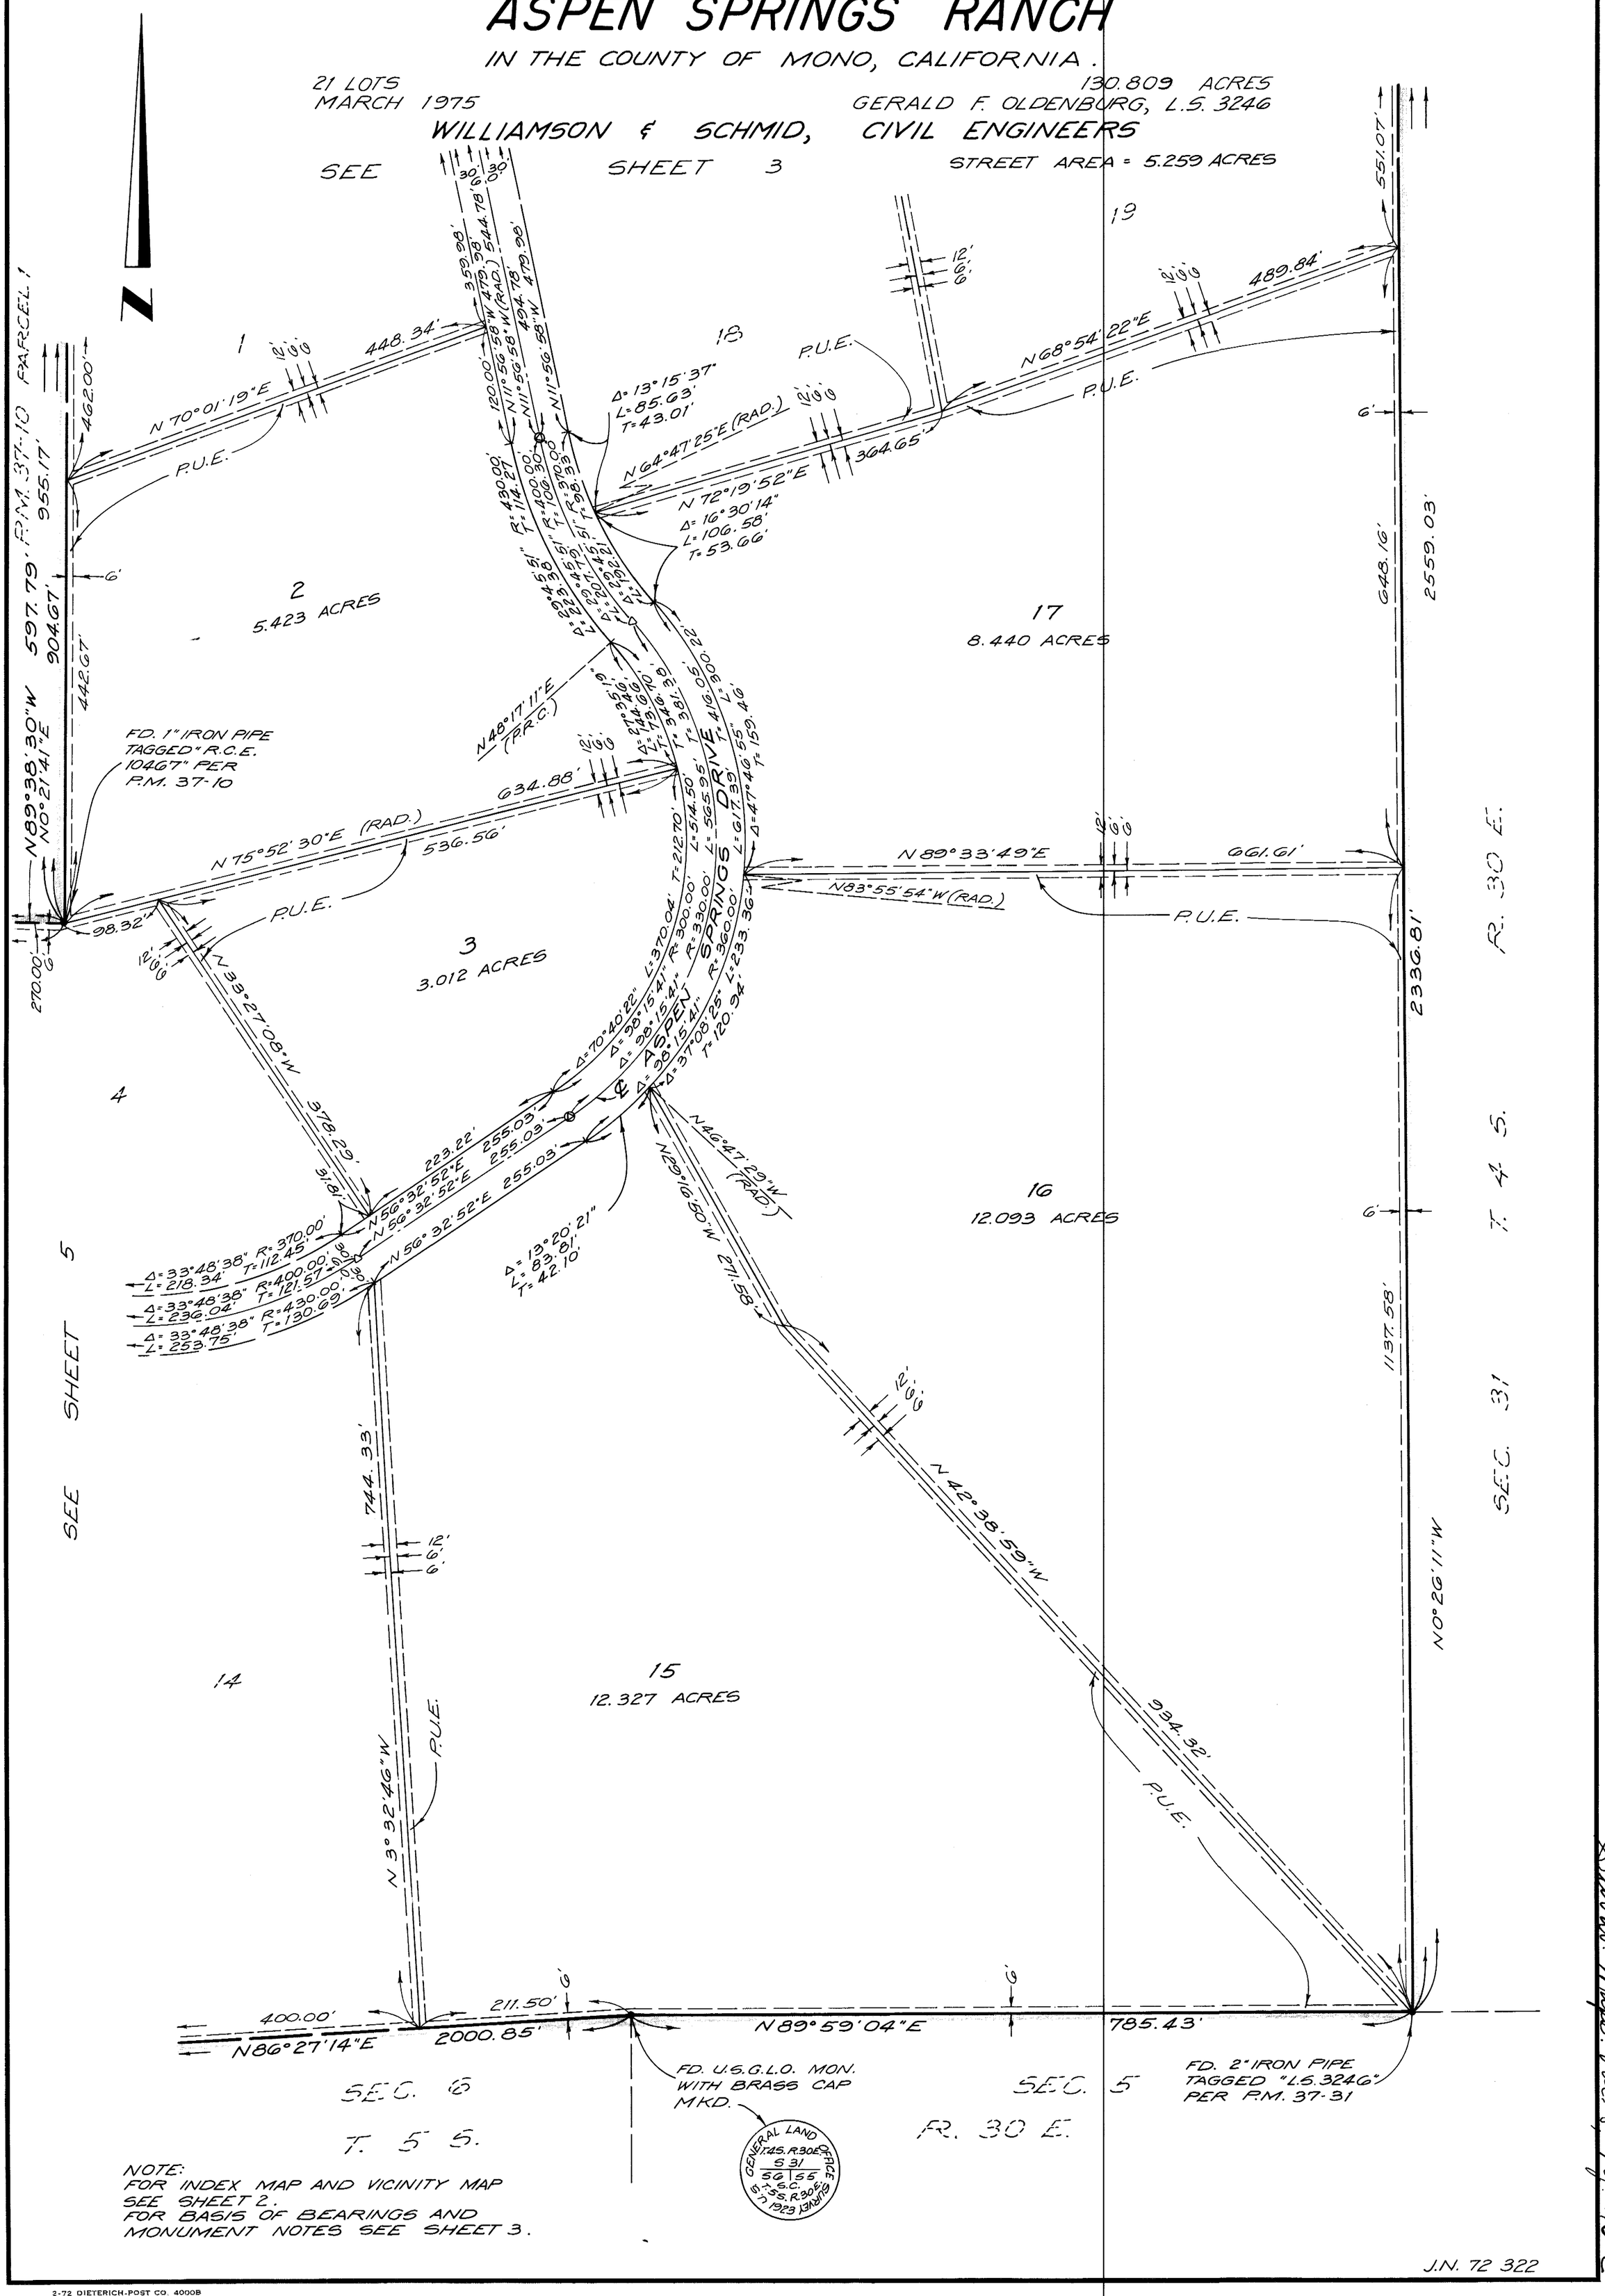

NOTE:
FOR INDEX MAP AND VICINITY MAP SEE SHEET 2.
FOR BASIS OF BEARINGS AND MONUMENT NOTES SEE SHEET 3.

J.N. 72 322

Subdiv. Maps, Vol. 8, Pg. 40-C

2-72 DIETERICH-POST CO. 4000B