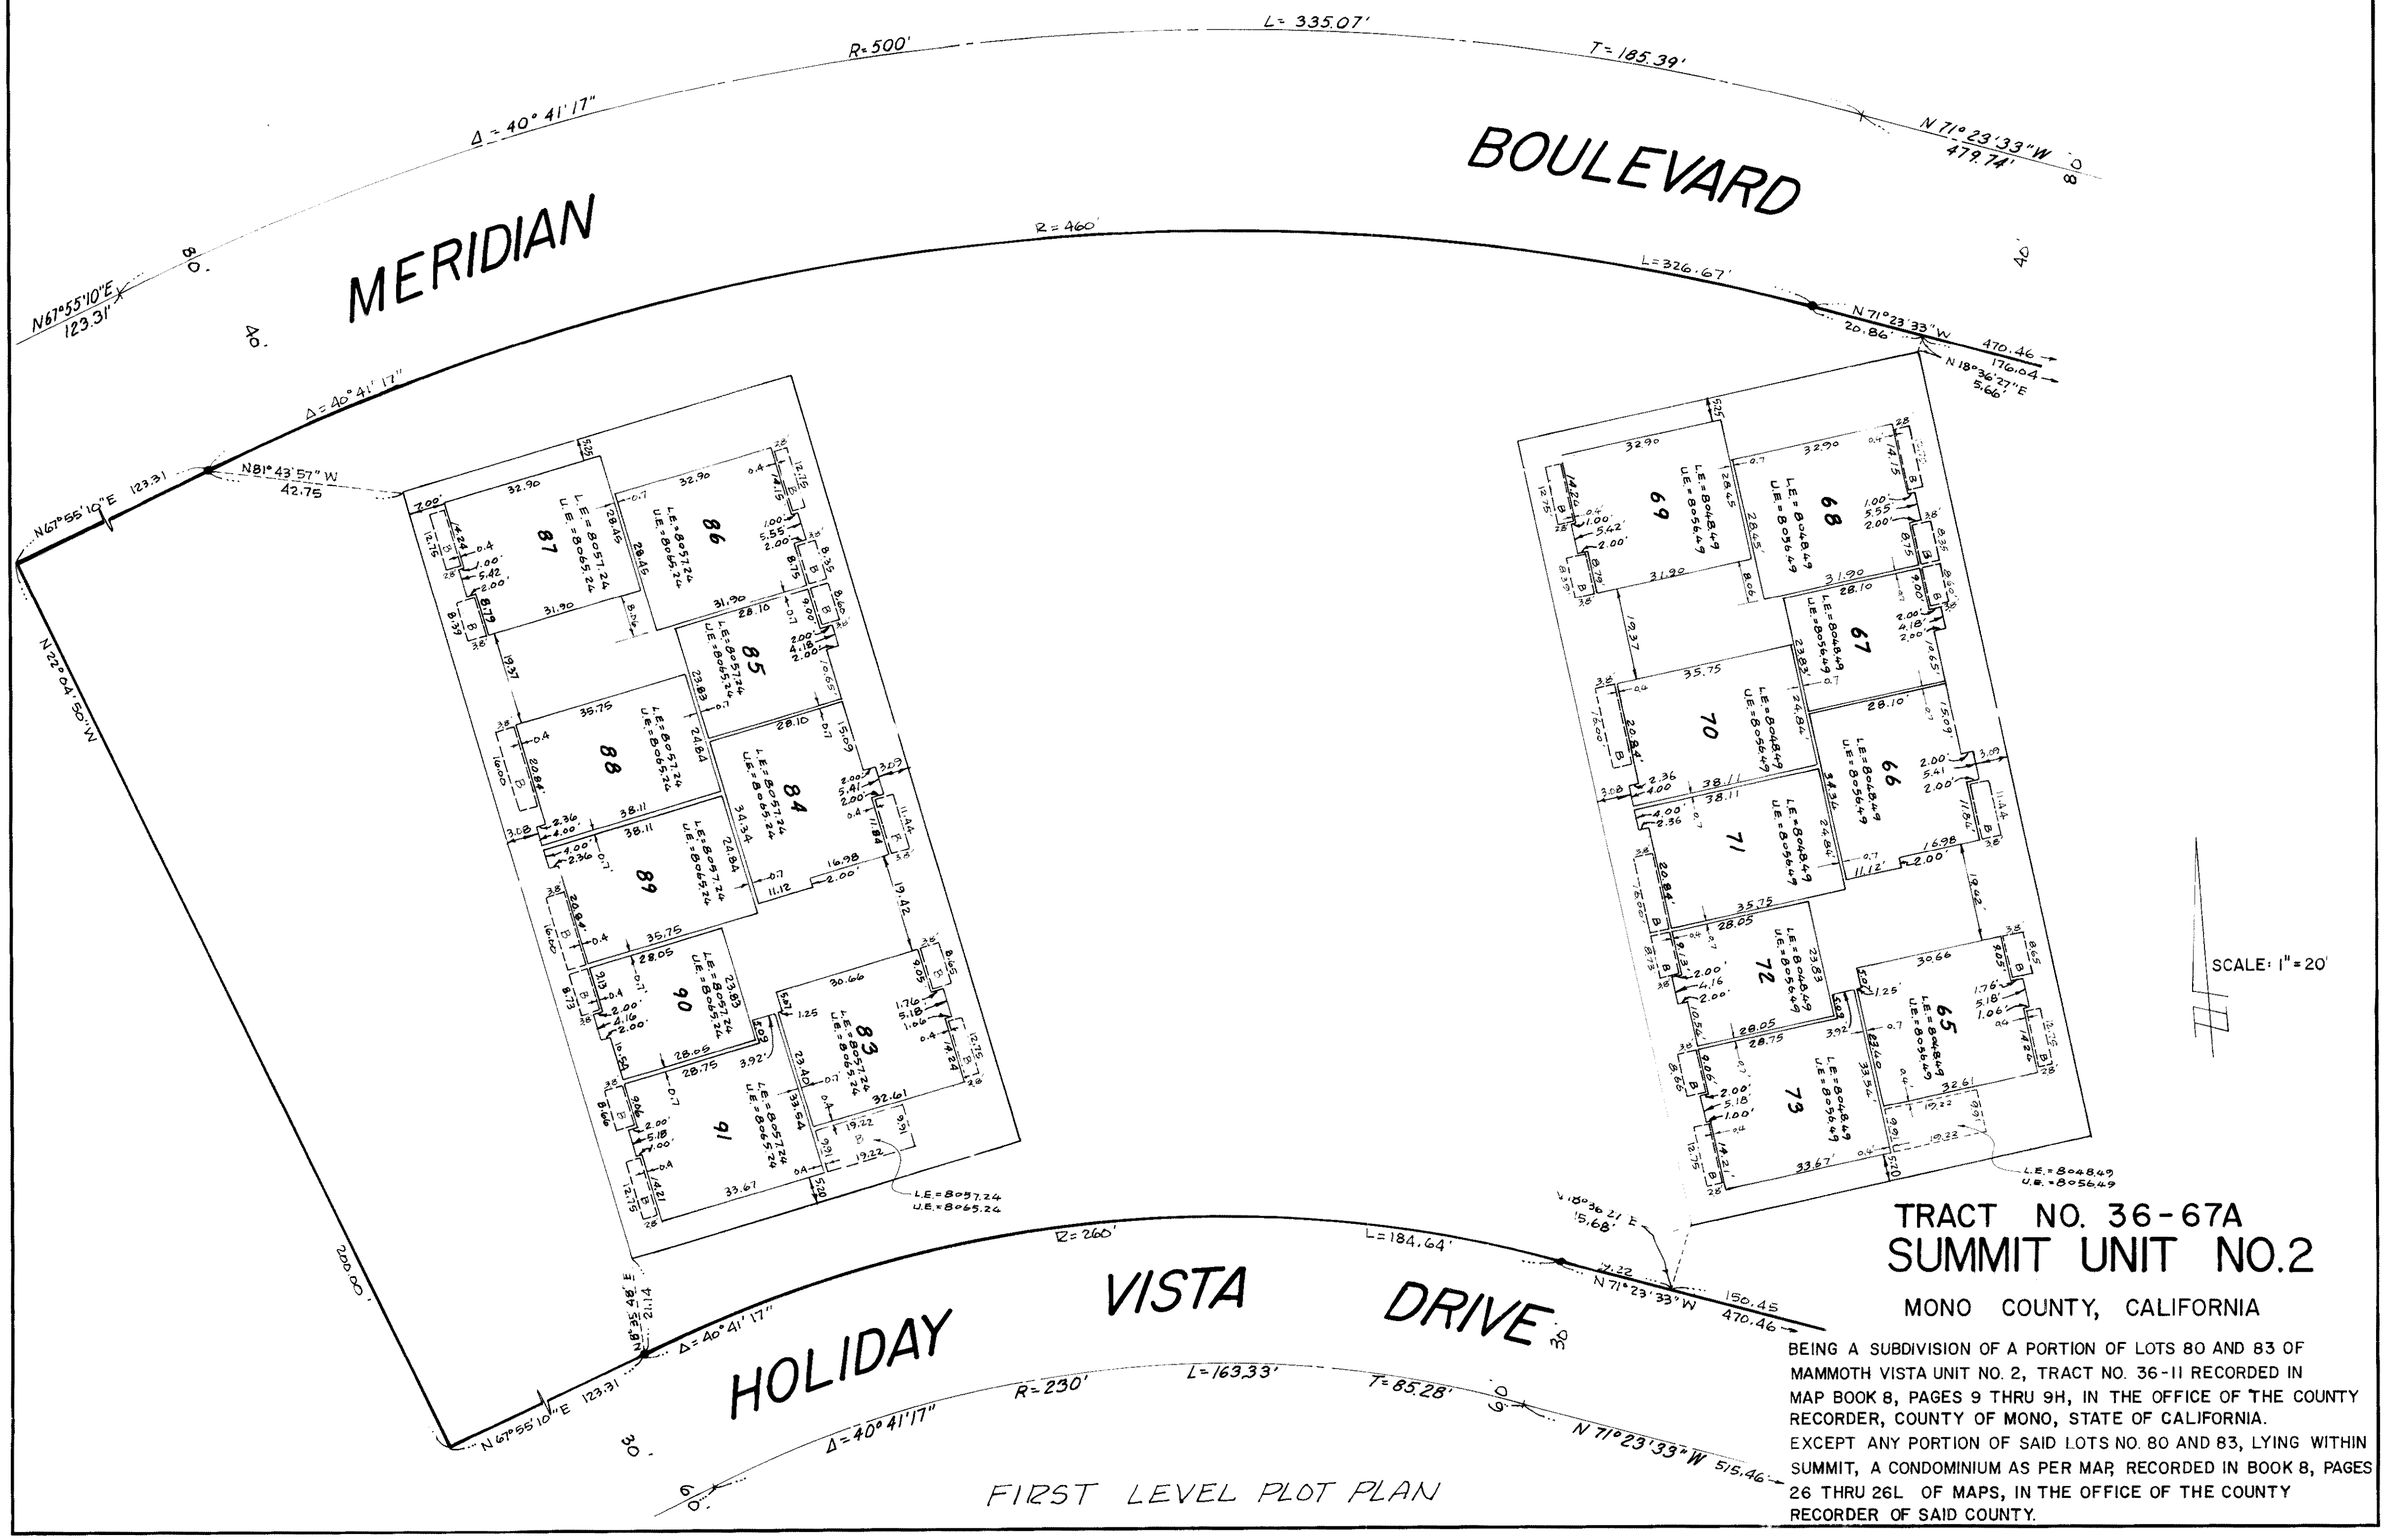

FIRST LEVEL PLOT PLAN

TRACT NO. 36-67A
SUMMIT UNIT NO.2

MONO COUNTY, CALIFORNIA

BEING A SUBDIVISION OF A PORTION OF LOTS 80 AND 83 OF MAMMOTH VISTA UNIT NO. 2, TRACT NO. 36-11 RECORDED IN MAP BOOK 8, PAGES 9 THRU 9H, IN THE OFFICE OF THE COUNTY RECORDER, COUNTY OF MONO, STATE OF CALIFORNIA.

EXCEPT ANY PORTION OF SAID LOTS NO. 80 AND 83, LYING WITHIN SUMMIT, A CONDOMINIUM AS PER MAP, RECORDED IN BOOK 8, PAGES 26 THRU 26L OF MAPS, IN THE OFFICE OF THE COUNTY RECORDER OF SAID COUNTY.