Scale 1"=100'

TRACT MAP No. 37-10

BEING A SUBDIVISION OF PARCEL 1, OF PARCEL MAP No. 37-19 RECORDED IN BOOK 1, PAGE 55 OF PARCEL MAPS, IN THE COUNTY OF MONO, STATE OF CALIFORNIA, IN SECTION 8, T.5S., R.33E., M.D.M.

Note:
Record data per Parcel Map No. 37-19 recorded in P.M.B. 1-55.

○ Indicates 2" Iron pipe with concrete plug, tack & tag L.S.3462 Flush with ground.

● Indicates found 1" iron pipe tagged R.C.E. 10467 per Parcel Map 37-19 recorded in Parcel Map Book 1, Page 55. Unless otherwise noted.

The basis of bearings used for this map is the center line of Valley Road per Parcel Map No. 37-19 shown as N0°29'00"E on P.M.B. 1, Pg. 55.

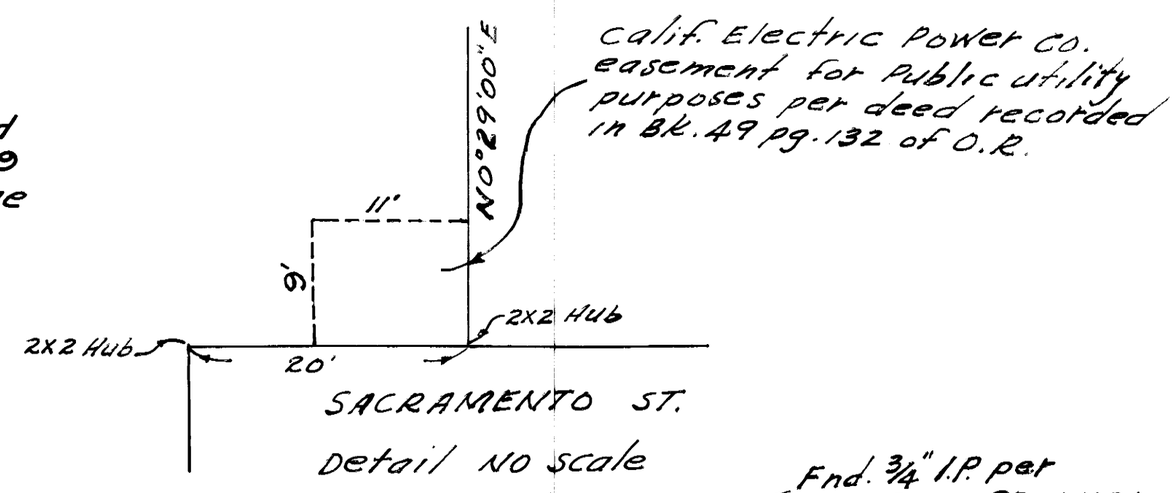

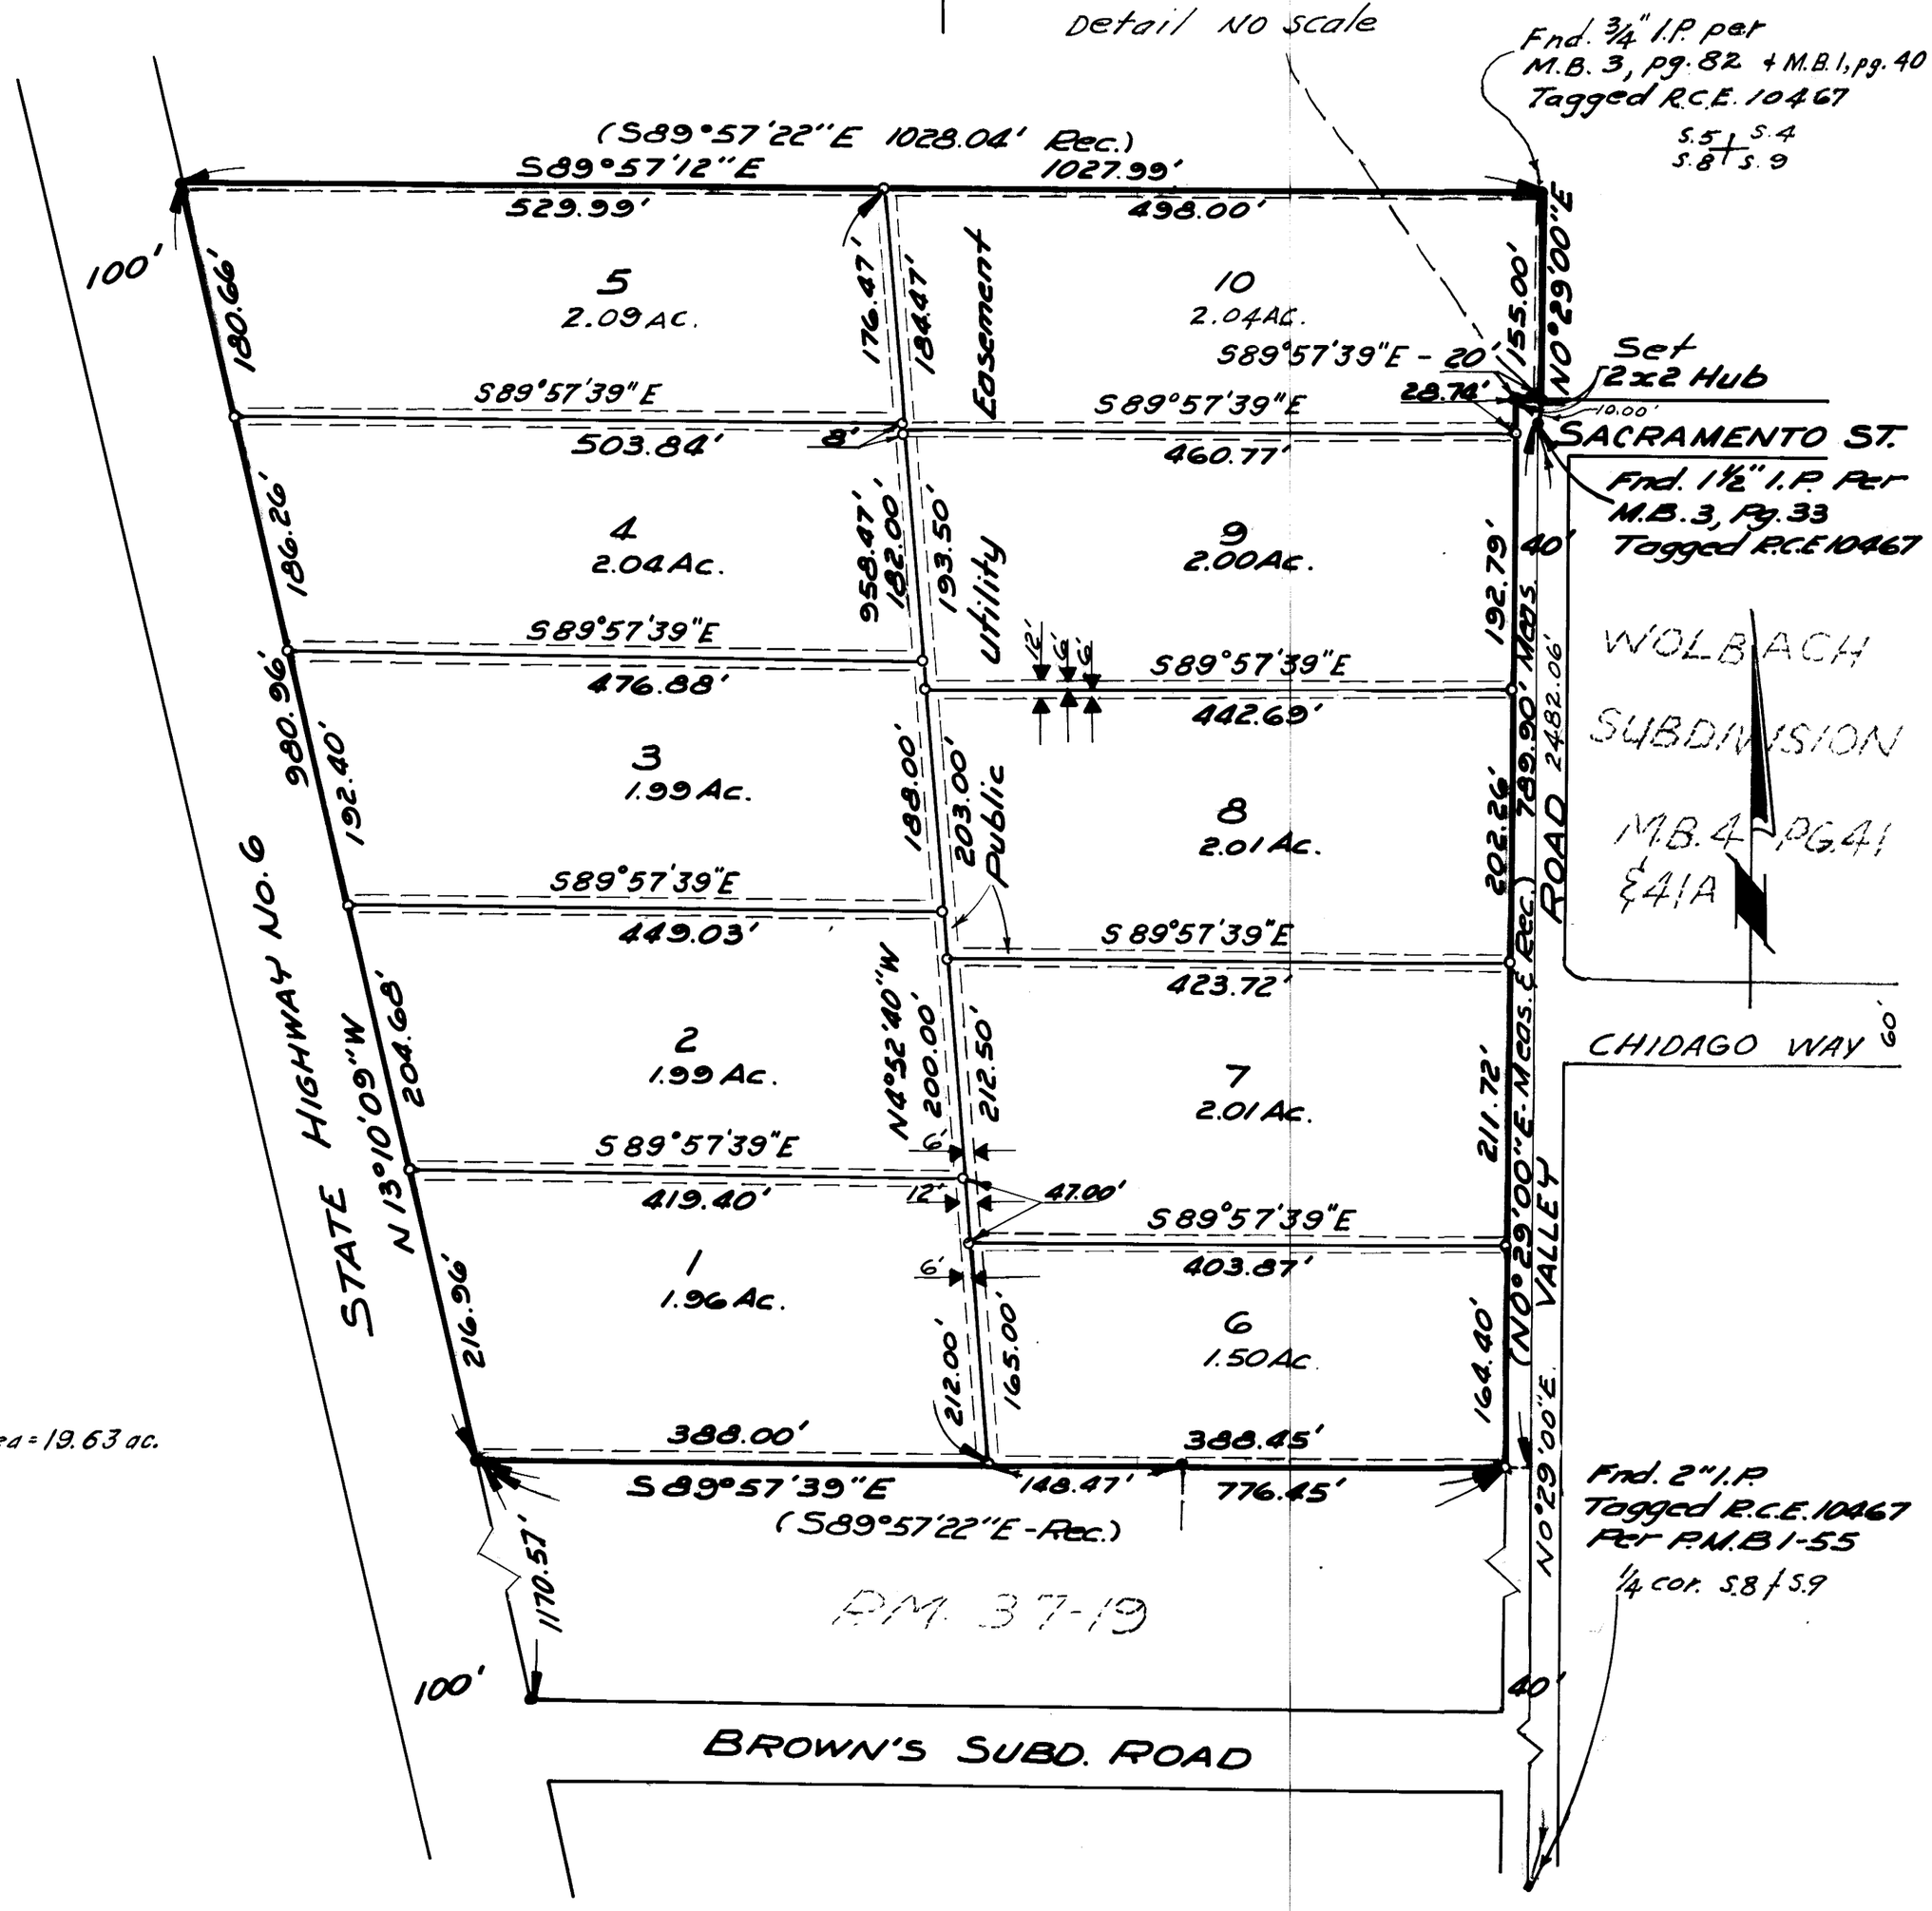

Total Area = 19.63 ac.

Vol 8 Pg 43-A