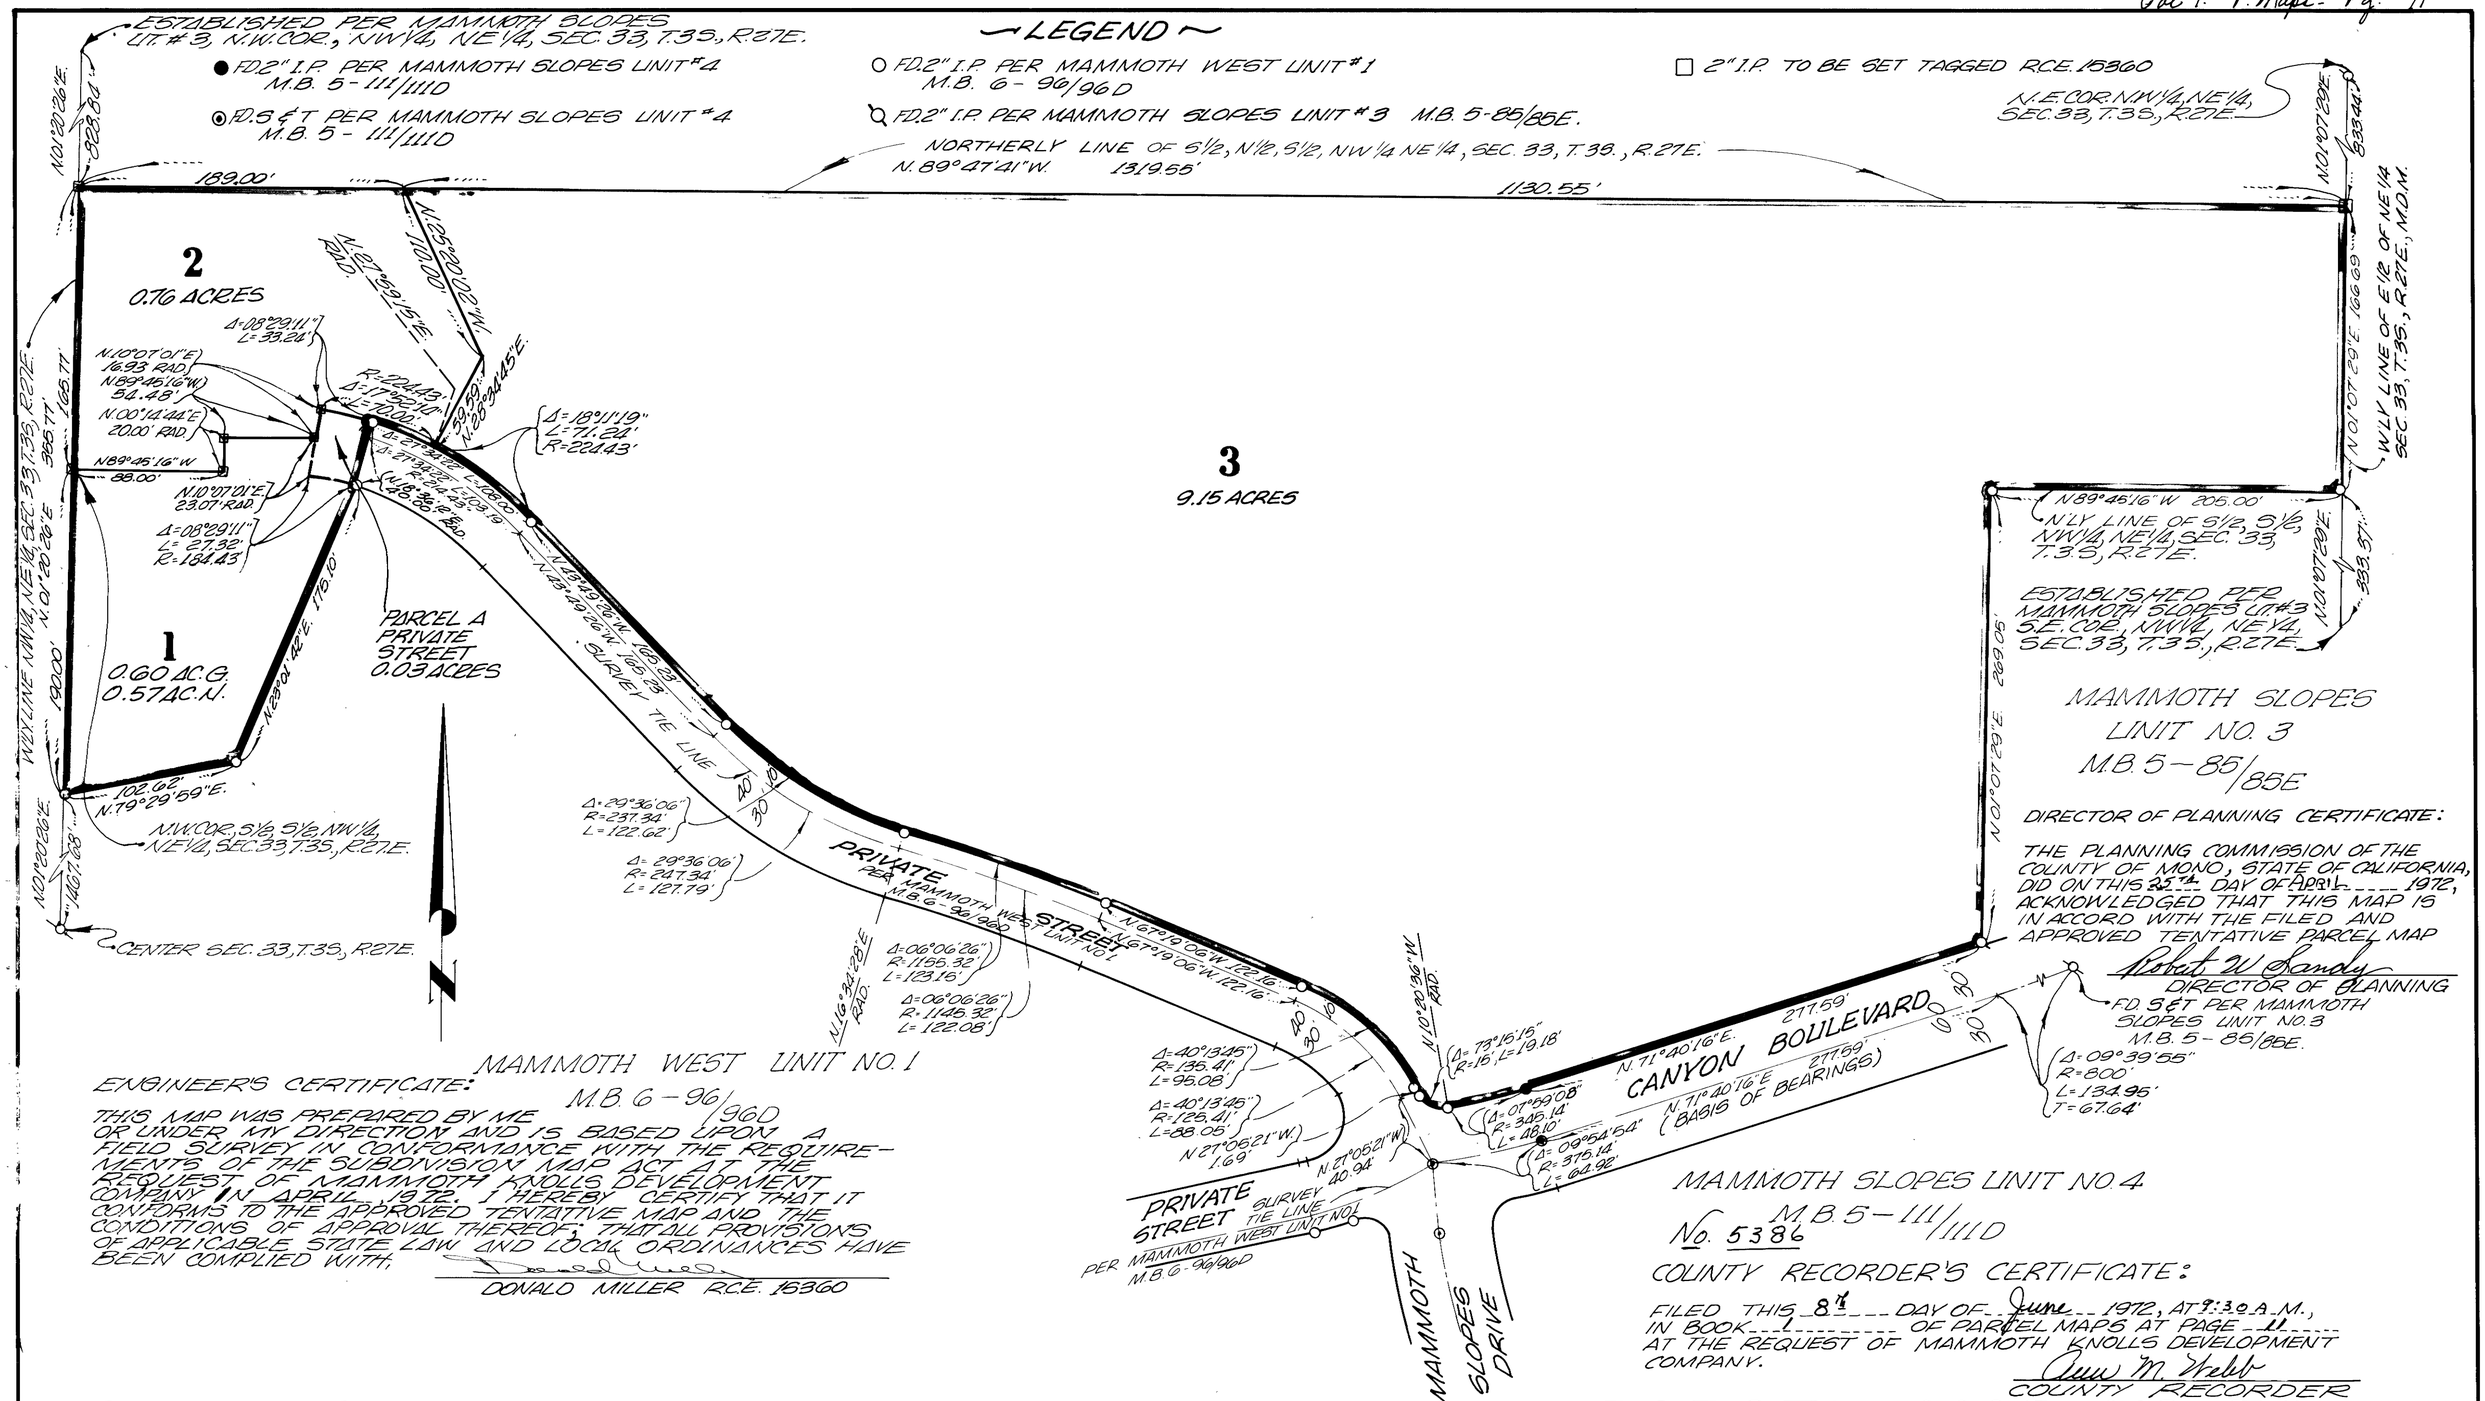

MAMMOTH SLOPES LIT NO. 3
M.B. 5-85/85E

DIRECTOR OF PLANNING CERTIFICATE:

THE PLANNING COMMISSION OF THE COUNTY OF MONO, STATE OF CALIFORNIA, DID ON THIS 25TH DAY OF APRIL 1972, ACKNOWLEDGED THAT THIS MAP IS IN ACCORD WITH THE FILED AND APPROVED TENTATIVE PARCEL MAP

Robert W. Sandy
DIRECTOR OF PLANNING

MAMMOTH WEST UNIT NO. 1
M.B. 6-96/96D

ENGINEER'S CERTIFICATE:

THIS MAP WAS PREPARED BY ME OR UNDER MY DIRECTION AND IS BASED UPON A FIELD SURVEY IN CONFORMANCE WITH THE REQUIREMENTS OF THE SUBDIVISION MAP ACT AT THE REQUEST OF MAMMOTH KNOLLS DEVELOPMENT COMPANY IN APRIL 1972. I HEREBY CERTIFY THAT IT CONFORMS TO THE APPROVED TENTATIVE MAP AND THE CONDITIONS OF APPROVAL THEREOF, THAT ALL PROVISIONS OF APPLICABLE STATE LAW AND LOCAL ORDINANCES HAVE BEEN COMPLIED WITH.

DONALD MILLER R.C.E. 15360

MAMMOTH SLOPES UNIT NO. 4
M.B. 5-111/111D

No. 5386

COUNTY RECORDER'S CERTIFICATE:

FILED THIS 8TH DAY OF June 1972, AT 9:30 A.M., IN BOOK 1 OF PARCEL MAPS AT PAGE 11 AT THE REQUEST OF MAMMOTH KNOLLS DEVELOPMENT COMPANY.

Ann M. Webb
COUNTY RECORDER

BASIS OF BEARINGS:

THE BEARING OF N.71°40'16"E OF THE CENTERLINE OF CANYON BOULEVARD AS SHOWN ON THE MAP OF MAMMOTH SLOPES UNIT NO. 4 RECORDED IN BOOK 5 PAGES 111 THRU 111D INCLUSIVE OF MAPS RECORDS OF MONO COUNTY, WAS TAKEN AS THE BASIS OF BEARINGS SHOWN ON THIS MAP.

COUNTY SURVEYOR'S CERTIFICATE:

THIS MAP HAS BEEN EXAMINED THIS 8TH DAY OF June 1972, FOR CONFORMANCE WITH THE REQUIREMENTS OF SECTION 11575 OF THE SUBDIVISION MAP ACT.

Richard L. Cook P.E.
COUNTY SURVEYOR

PARCEL MAP NO. 36-15

IN THE COUNTY OF MONO
STATE OF CALIFORNIA

BEING A DIVISION OF A PORTION OF THE NW1/4 OF NE 1/4, SECTION 33, T.3 S., R. 27 E., M.D.M.

APRIL 27, 1972
SCALE: 1" = 60'

SHEET 1 OF 1 SHEET