SHEET 1 OF 1 SHEETS

SCALE: 1" = 60'

PARCEL MAP Nº 37-2

IN UNINCORPORATED TERRITORY OF MONO COUNTY, CALIFORNIA
BEING A PORTION OF THE SOUTHWEST QUARTER OF THE SOUTHEAST QUARTER OF SECTION 26, TOWNSHIP 4 SOUTH, RANGE 29 EAST, MOUNT DIABLO MERIDIAN
FEBRUARY, 1970

GERALD F. OLDENBURG, L.S. 3246

THIS MAP WAS PREPARED UNDER MY DIRECTION AND WAS COMPILED FROM RECORD DATA IN CONFORMANCE WITH THE REQUIREMENTS OF THE SUBDIVISION MAP ACT AT THE REQUEST OF LYLE C. STIPP IN FEBRUARY, 1970. I HEREBY CERTIFY THAT ALL PROVISIONS OF APPLICABLE STATE LAW AND LOCAL ORDINANCES HAVE BEEN COMPLIED WITH.

Gerald F. Oldenburg
GERALD F. OLDENBURG, L.S. 3246

THIS MAP HAS BEEN EXAMINED THIS 23rd DAY OF August 1972 FOR CONFORMANCE WITH THE REQUIREMENTS OF SECTION 11575 OF THE SUBDIVISION MAP ACT.

No. 752 Richard L. Good
COUNTY SURVEYOR

FILED FOR RECORD THIS 23rd DAY OF August, 1972 AT 10:10 A M IN BOOK 1 PAGE 17 OF PARCEL MAPS, AT THE REQUEST OF Lyle C. Stipp

Anne M. Webb
MONO COUNTY RECORDER

THIS MAP HAS BEEN EXAMINED THIS 13th DAY OF June, 1972 FOR CONFORMANCE WITH THE REQUIREMENTS OF MONO COUNTY ORDINANCE Nº 367 AND THE CONDITIONALLY APPROVED TENTATIVE PARCEL MAP.

J E Bell
CHAIRMAN, MONO COUNTY PLANNING COMMISSION

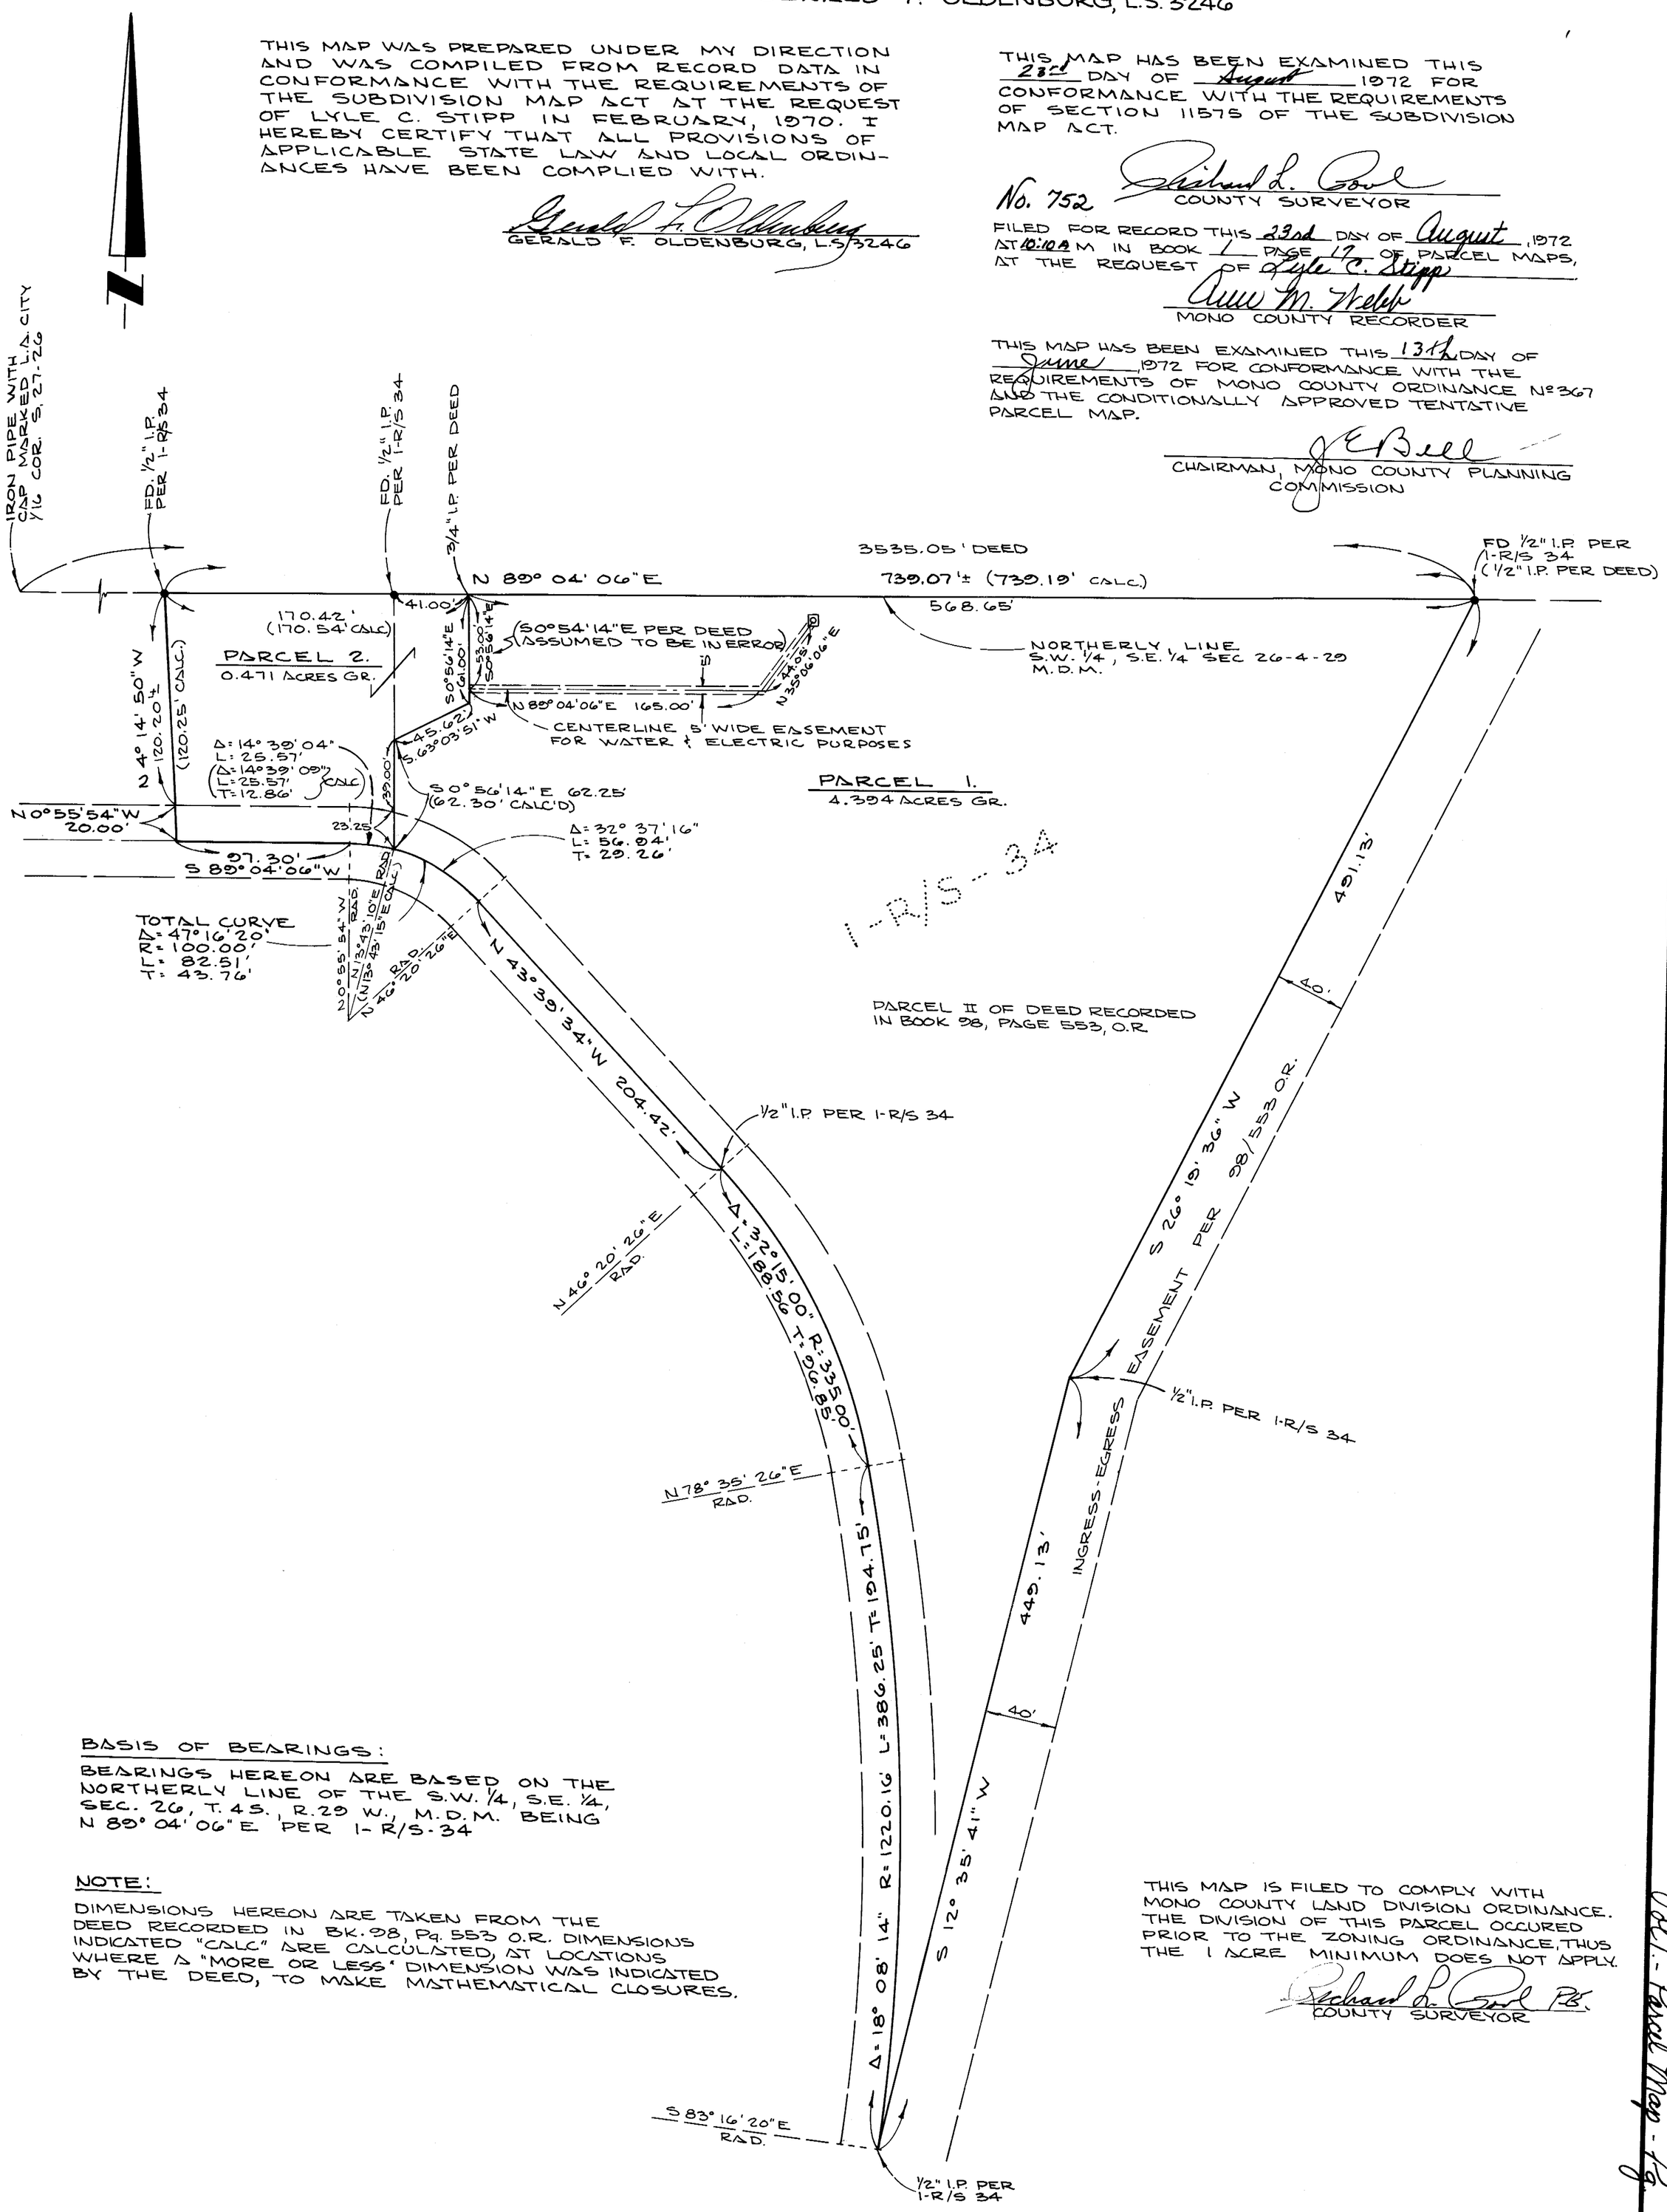

BASIS OF BEARINGS:

BEARINGS HEREON ARE BASED ON THE NORTHERLY LINE OF THE S.W. 1/4, S.E. 1/4, SEC. 26, T. 4 S., R. 29 W., M.D.M. BEING N 89° 04' 06" E PER 1-R/S-34

NOTE:

DIMENSIONS HEREON ARE TAKEN FROM THE DEED RECORDED IN BK. 98, Pg. 553 O.R. DIMENSIONS INDICATED "CALC" ARE CALCULATED, AT LOCATIONS WHERE A "MORE OR LESS" DIMENSION WAS INDICATED BY THE DEED, TO MAKE MATHEMATICAL CLOSURES.

THIS MAP IS FILED TO COMPLY WITH MONO COUNTY LAND DIVISION ORDINANCE. THE DIVISION OF THIS PARCEL OCCURED PRIOR TO THE ZONING ORDINANCE, THUS THE 1 ACRE MINIMUM DOES NOT APPLY.

Richard L. Good P.E.
COUNTY SURVEYOR

Vol. 1 - Parcel Map - Pg. 17

JOB #70-28