SCALE: 1" = 200'

PARCEL MAP 35-5

ONE SHEET ONLY

IN THE UNINCORPORATED TERRITORY OF THE COUNTY OF MONO, STATE OF CALIFORNIA

BEING A DIVISION OF THE SOUTHEAST QUARTER OF THE SOUTHWEST QUARTER AND OF THE SOUTHWEST QUARTER OF THE SOUTHEAST QUARTER OF SECTION 8, TOWNSHIP 2 SOUTH, RANGE 32 EAST, MOUNT DIABLO MERIDIAN

THIS MAP WAS PREPARED BY ME OR UNDER MY DIRECTION AND IS BASED ON A FIELD SURVEY IN CONFORMANCE WITH THE REQUIREMENTS OF THE SUBDIVISION MAP ACT AT THE REQUEST OF ELIZABETH SNYDER IN AUGUST 1972

I HEREBY CERTIFY THAT IT CONFORMS TO THE APPROVED TENTATIVE MAP AND THE CONDITIONS OF APPROVAL THEREOF; THAT ALL PROVISIONS OF APPLICABLE STATE LAW AND LOCAL ORDINANCES HAVE BEEN COMPLIED WITH

Edward L. Gorton
EDWARD L. GORTON RCE 20930

I HEREBY CERTIFY THAT THIS LAND DIVISION MAP WAS APPROVED BY THE MONO COUNTY PLANNING COMMISSION ON THE 23rd DAY OF Jan, 1973

J. Bell
PLANNING COMMISSION CHAIRMAN

THIS MAP HAS BEEN EXAMINED THIS 6th DAY OF February 1973 ~~1972~~, FOR CONFORMANCE WITH THE REQUIREMENTS OF SECTION 11575 OF THE SUBDIVISION MAP ACT

No. 3320

Richard L. Ford, P.E.
MONO COUNTY SURVEYOR

FILED THIS 6th DAY OF Feb. 1973 AT 3:00 P.M. IN BOOK 1 OF Parcel Maps AT PAGE 23 AT THE REQUEST OF ELISABETH SNYDER

Anne M. Webb
COUNTY RECORDER OF MONO COUNTY

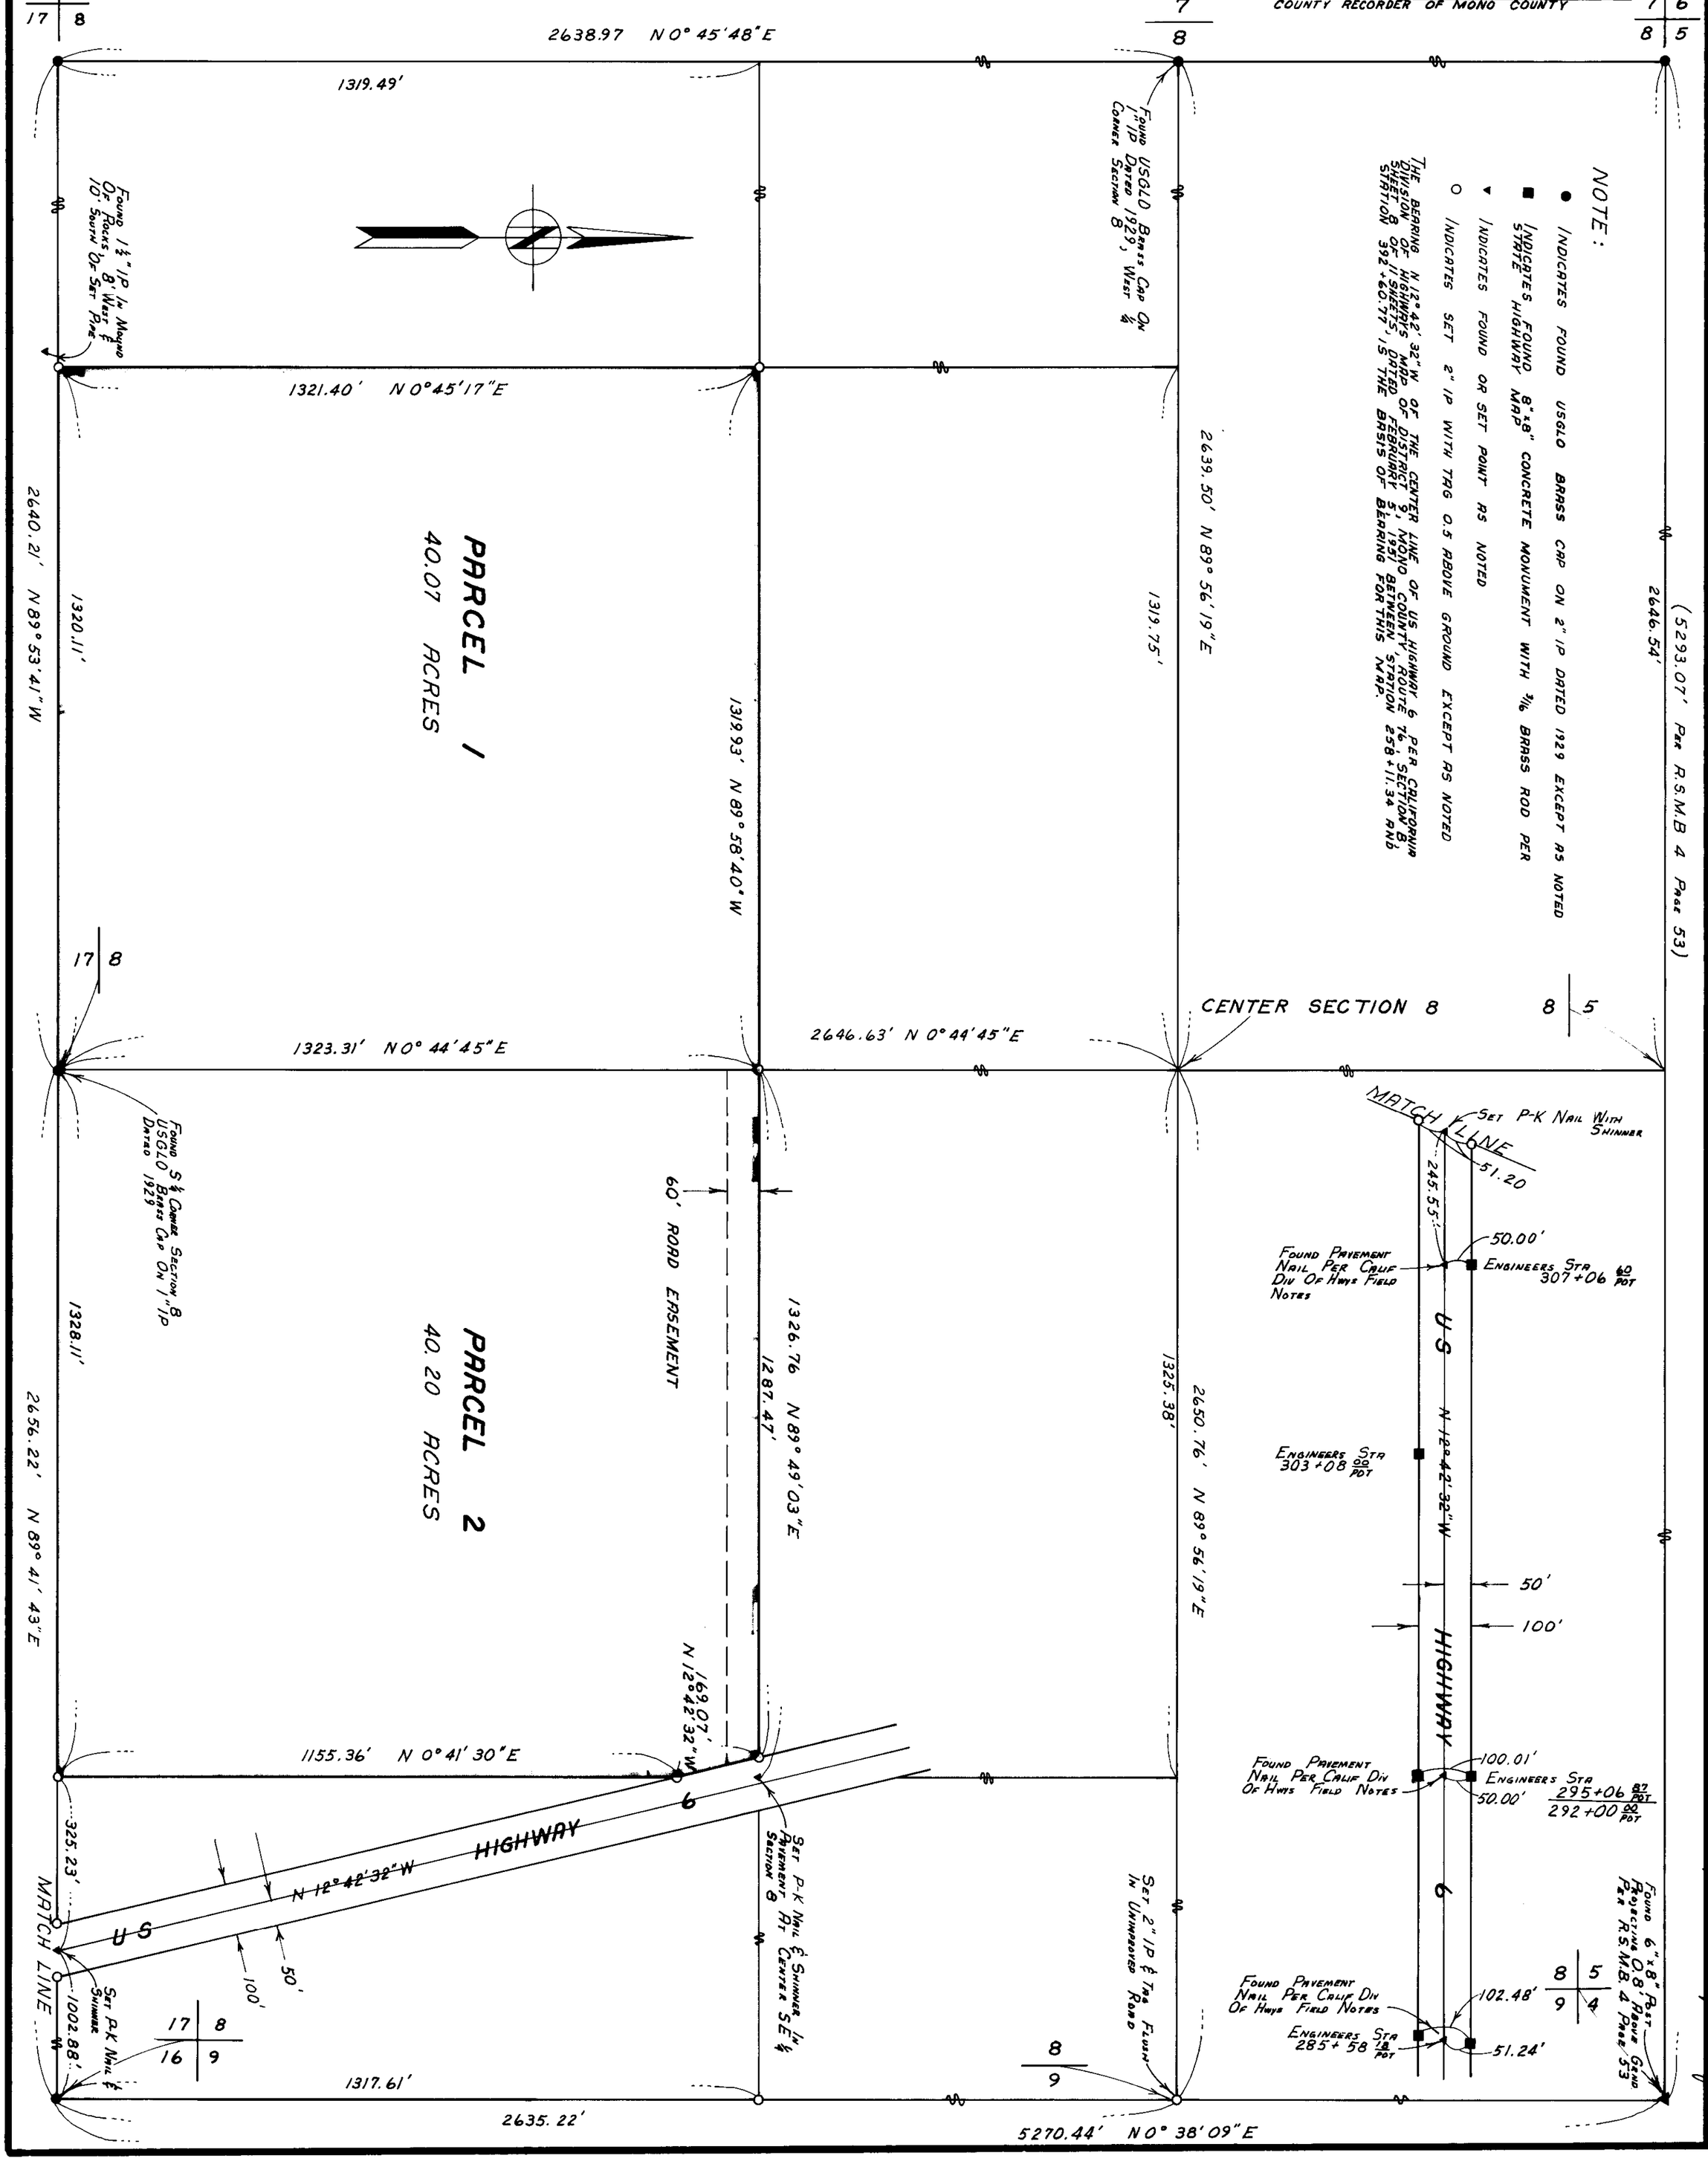

NOTE:

- ● INDICATES FOUND USGLO BRASS CAP ON 2" IP DATED 1929 EXCEPT AS NOTED
- ■ INDICATES FOUND STATE HIGHWAY 8"x8" CONCRETE MONUMENT WITH 3/16 BRASS ROD PER
- ▼ INDICATES FOUND OR SET POINT AS NOTED
- ○ INDICATES SET 2" IP WITH TAG 0.5 ABOVE GROUND EXCEPT AS NOTED

THE BEARING N 12° 42' 32" W OF THE CENTER LINE OF US HIGHWAY 6 PER CALIFORNIA DIVISION OF HIGHWAYS MAP OF DISTRICT 9, MONO COUNTY, ROUTE 76, SECTION B, SHEET 8 OF 11 SHEETS, DATED FEBRUARY 5, 1951 BETWEEN STATION 258+11.34 AND STATION 392+60.77, IS THE BASIS OF BEARING FOR THIS MAP.

Vol. 1 Parcel Maps Pg. 23