SCALE: 1"=80'

ONE SHEET ONLY

PARCEL MAP NO. 35-2

IN THE UNINCORPORATED TERRITORY OF THE COUNTY OF MONO, STATE OF CALIFORNIA

BEING A DIVISION OF A PORTION OF THE NORTHWEST QUARTER OF SECTION 32, TOWNSHIP 1 SOUTH, RANGE 32 EAST, MOUNT DIABLO MERIDIAN AS RECORDED IN BOOK 36, PAGE 76 OFFICIAL RECORDS, COUNTY OF MONO

THIS MAP WAS PREPARED BY ME ~~OR UNDER~~ MY DIRECTION AND IS BASED UPON A FIELD SURVEY IN CONFORMANCE WITH THE REQUIREMENTS OF THE SUBDIVISION MAP ACT AT THE REQUEST OF JOHN A. WALKER ON FEBRUARY 26, 1973. I HEREBY CERTIFY THAT IT CONFORMS TO THE APPROVED TENTATIVE AND THE CONDITIONS OF APPROVAL THEREOF; THAT ALL PROVISIONS OF APPLICABLE STATE LAW AND LOCAL ORDINANCES HAVE BEEN COMPLIED WITH.

Edward L. Gorton
EDWARD L. GORTON RCE 20930

THIS MAP HAS BEEN EXAMINED THIS 27th DAY OF March, 1973 FOR CONFORMANCE WITH THE REQUIREMENTS OF SECTION 11575 OF THE SUBDIVISION MAP ACT.

No. 3937 Richard L. Gorl, P.E.
MONO COUNTY SURVEYOR

FILED THIS 28th DAY OF March, 1973 AT 9:30 A M IN BOOK 1 OF Parcel Maps AT PAGE 29 AT THE REQUEST OF JOHN A. WALKER.

Ann M. Webb
MONO COUNTY RECORDER

I HEREBY CERTIFY THAT THIS LAND DIVISION MAP WAS APPROVED BY THE MONO COUNTY PLANING COMMISSION ON THE 27th DAY OF March 1973.

E. Bell
PLANING COMMISSION CHAIRMAN

THE BEARING OF N 6° 48' 00" W OF THE CENTERLINE OF U.S. HIGHWAY 6 PER CALIFORNIA DIVISION OF HIGHWAYS MAP OF DISTRICT 9, MONO COUNTY, ROUTE 76, SECTION B SHEET 3 OF 19 SHEETS, DATED DECEMBER 5, 1938, IS THE BASIS OF BEARINGS FOR THIS MAP

NOTES:

- ● INDICATES A FOUND POINT AS NOTED
- ■ INDICATES A FOUND 8"X8" CONCRETE MONUMENT WITH 3/16" BRASS ROD PER STATE HIGHWAY MAP
- o INDICATES A SET 1" IP WITH TAG FLUSH
- ( ) INDICATES BEARING AND DISTANCE PER M.B. 5 PAGE 84
- [ ] INDICATES BEARING OR DISTANCE PER BOOK 36 PAGE 76 OFFICIAL RECORDS
- < > INDICATES A BEARING OR DISTANCE PER BOOK 2 PAGE 133 OFFICIAL RECORDS. DEED BEARINGS HAVE BEEN ROTATED COUNTER CLOCKWISE 2° 33' SO AS TO BE ON THE SAME BASIS OF BEARINGS

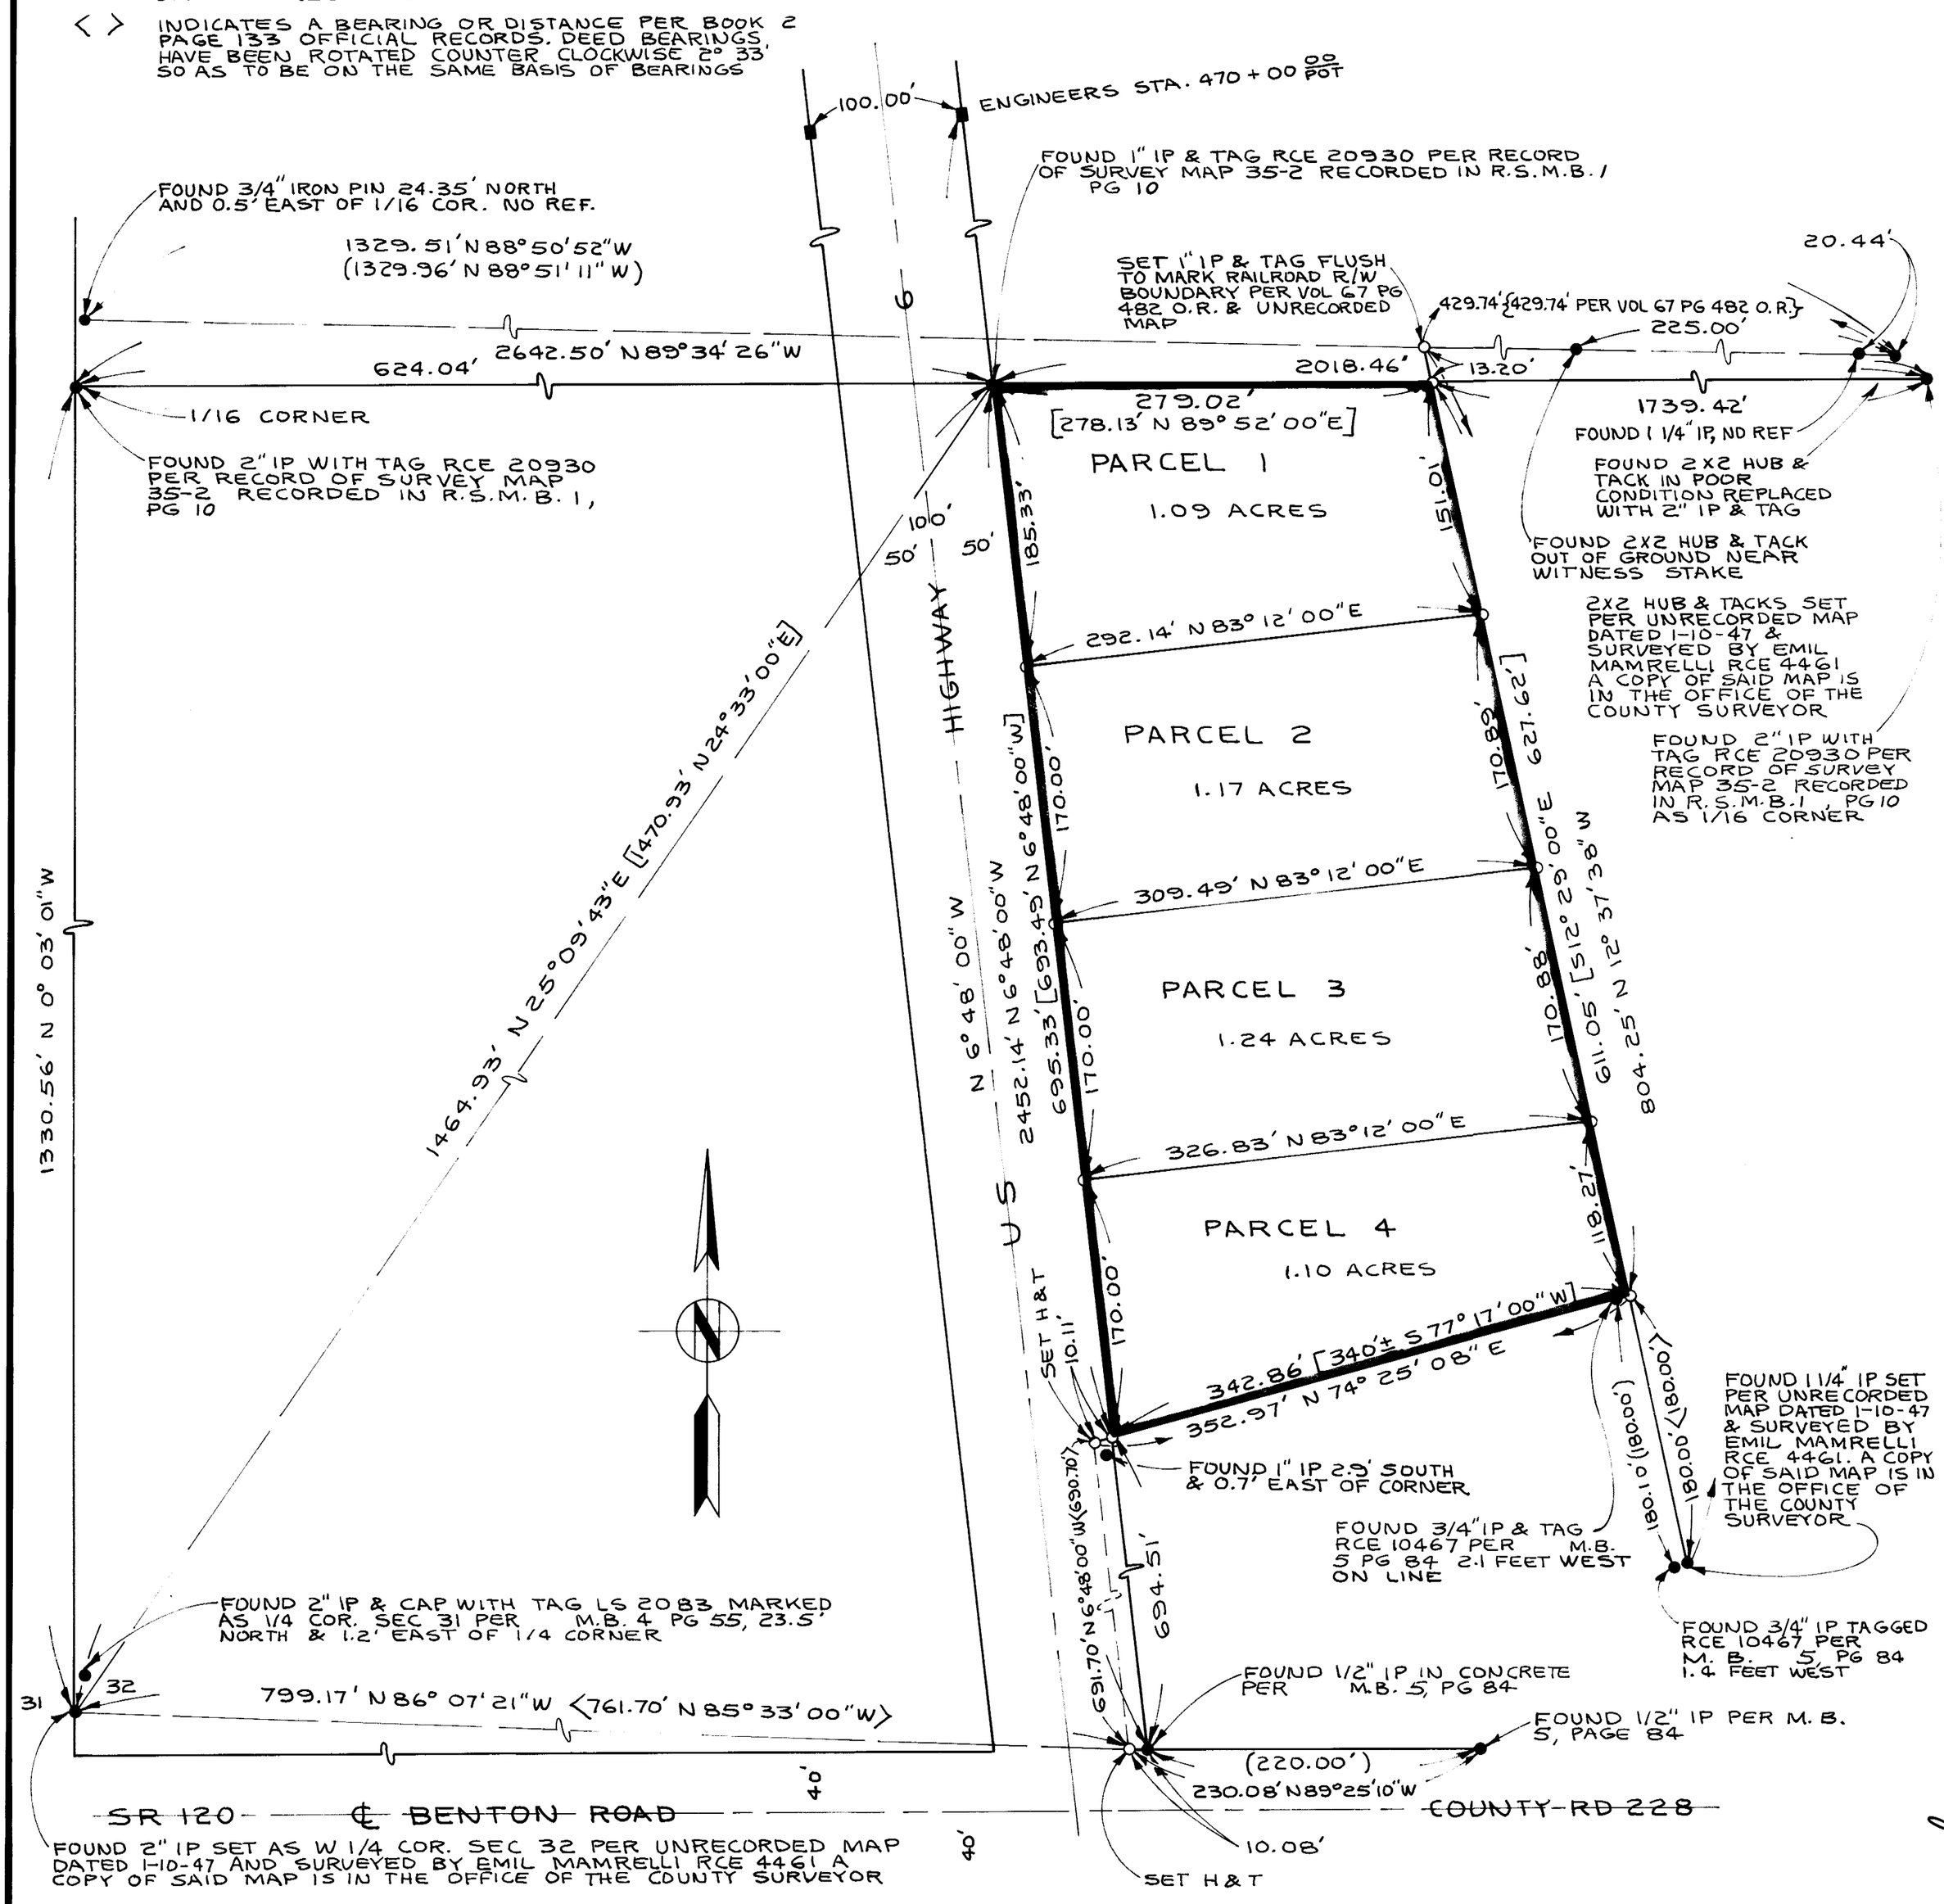

Vol. 1 - P/M Pg 29