SHEET 1 OF 1 SHEETS

SCALE: 1" = 100'

PARCEL MAP 36-16

IN UNINCORPORATED TERRITORY OF MONO COUNTY, CALIFORNIA
BEING A DIVISION OF THAT PORTION OF THE NORTHWEST QUARTER OF SECTION 2, TOWNSHIP 4 SOUTH, RANGE 27, EAST, MOUNT DIABLO MERIDAN SHOWN AS PARCEL 1 OF PARCEL MAP 36-9 FILED IN BOOK 1, PAGE 12 OF PARCEL MAPS, RECORDS OF MONO COUNTY, CALIFORNIA

FEBRUARY, 1972 GERALD F. OLDENBURG, L.S.3246

WILLIAMSON & SCHMID, CIVIL ENGINEERS

REGISTERED PROFESSIONAL ENGINEER RICHARD L. POOL No. 10001 CIVIL STATE OF CALIFORNIA

THIS MAP HAS BEEN EXAMINED THIS 6th DAY OF June, 1973 FOR CONFORMANCE WITH THE REQUIREMENTS OF SECTION 11575 OF THE SUBDIVISION MAP ACT.

Richard L. Pool, P.E.
COUNTY SURVEYOR

THIS MAP HAS BEEN EXAMINED THIS 22nd DAY OF May, 1973 FOR CONFORMANCE WITH THE REQUIREMENTS OF MONO COUNTY ORDINANCE Nº 367 AND THE CONDITIONALLY APPROVED TENTATIVE MAP.

J. E. Bell
CHAIRMAN, COUNTY PLANNING COMMISSION

No. 4938

FILED FOR RECORD THIS 11th DAY OF June, 1973, AT 3:00 P. M. IN BOOK 1 - Parcel Maps PAGE 31 AT THE REQUEST OF George R. Mather

Anne M. Webb
COUNTY RECORDER

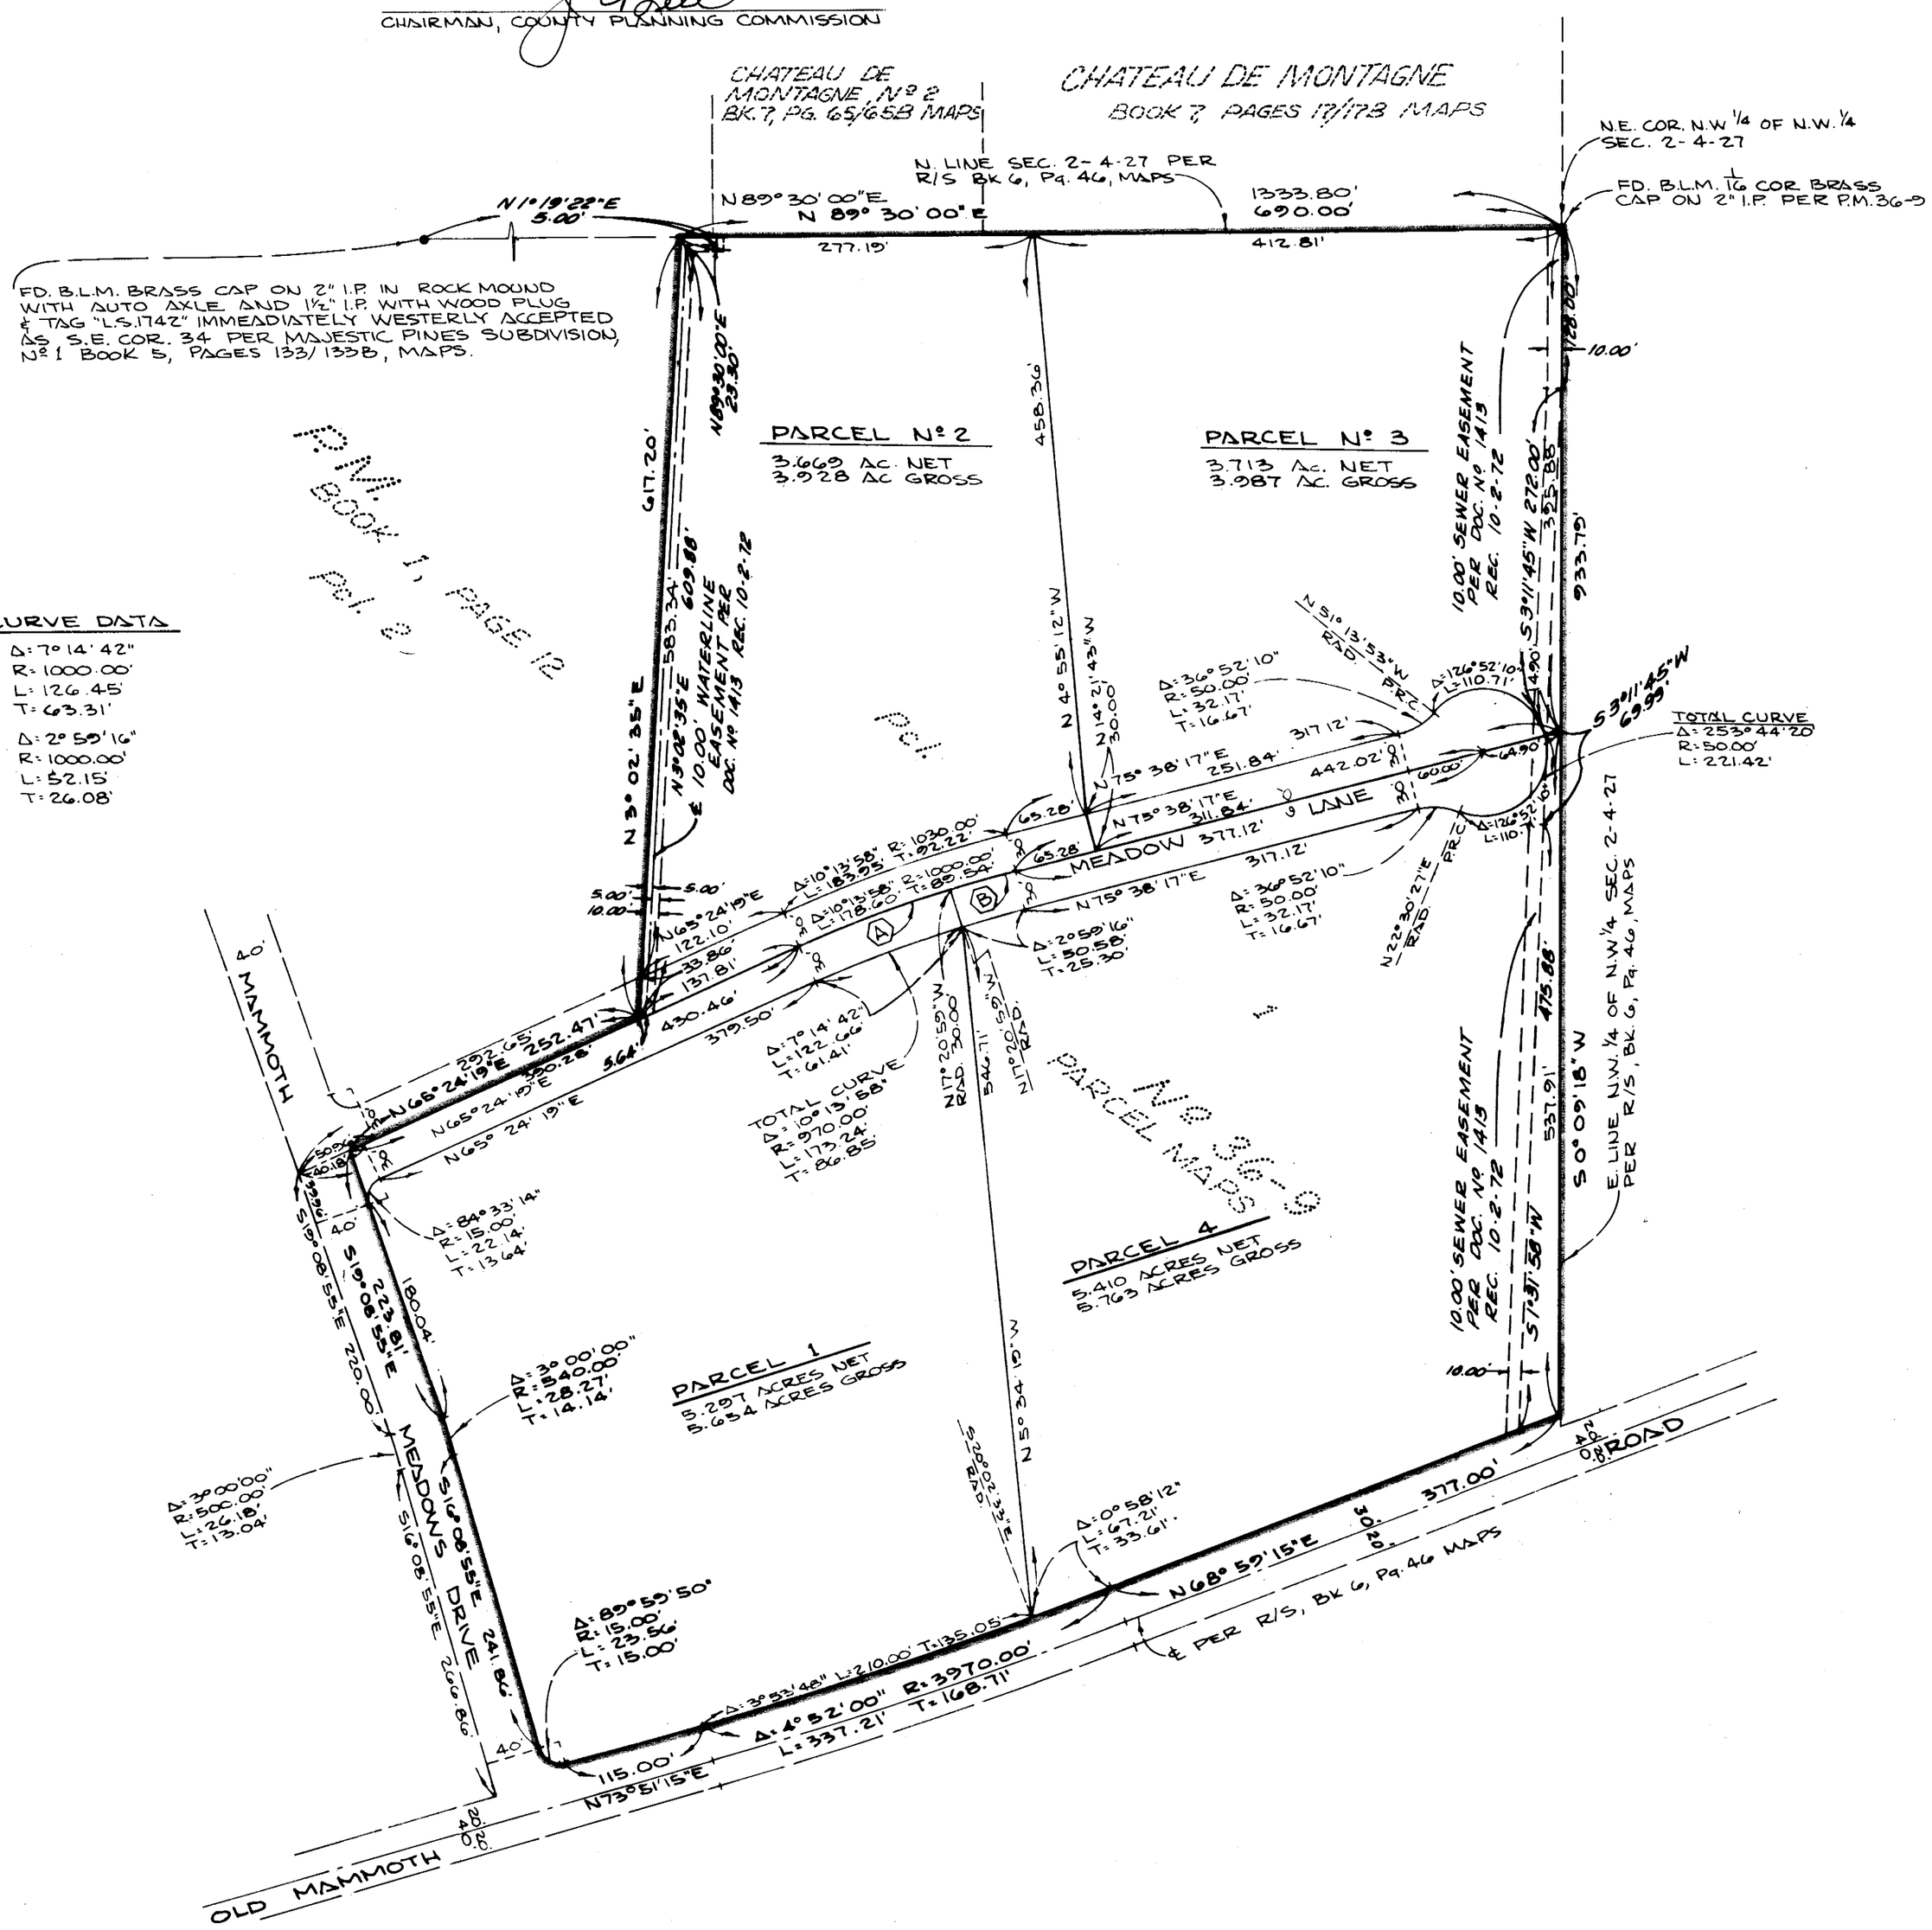

BASIS OF BEARINGS:

BEARINGS HEREON ARE BASED UPON THE NORTHERLY LINE OF SECTION 2 BEING N 89° 30' 00" E PER RECORD OF SURVEY MAP RECORDED IN BOOK 6, PAGE 46 OF MAPS, RECORDS OF MONO COUNTY, CALIF.

NOTE:

MEADOW LANE WITHIN THE BOUNDARY OF THE PROPERTY SHOWN HEREON WAS GRANTED TO THE COUNTY OF MONO AS A ROAD AND UTILITY EASEMENT BY DEEDS RECORDED FEB. 7, 1973 IN BOOK 150, PAGE 265; BOOK 150, PAGE 268; AND IN BOOK 150, PAGE 171, ALL OF OFFICIAL RECORDS.

THIS MAP WAS PREPARED UNDER MY DIRECTION AND WAS COMPILED FROM RECORD DATA IN CONFORMANCE WITH THE REQUIREMENTS OF THE SUBDIVISION MAP ACT AT THE REQUEST OF GEORGE R. MATHER IN FEBRUARY, 1972. I HEREBY CERTIFY THAT ALL PROVISIONS OF APPLICABLE STATE LAW AND LOCAL ORDINANCES HAVE BEEN COMPLIED WITH.

Gerald F. Oldenburg
GERALD F. OLDENBURG, L.S. 3246

JOB 71-273