SCALE: 1" = 500'

PARCEL MAP Nº 32-11

IN THE UNINCORPORATED TERRITORY OF THE COUNTY OF MONO, STATE OF CALIFORNIA, BEING A DIVISION OF A PORTION OF THE EAST HALF OF THE NORTHWEST QUARTER OF SECTION 16, TOWNSHIP 5 NORTH, RANGE 23 EAST, M.D.M.

ONE SHEET ONLY
No. 3602
Filed for record this 27 day of February, 1974, at 10:30 A.M. in Book 1 of Parcel Maps at Page 43 at the request of Jan Huggans.

Jean M. Webb
County Recorder

I hereby certify that this land division map was approved by the Mono County Planning Commission on the 26th day of February, 1974.

J. E. Bell
Planning Commission Chairman

This map was prepared by me or under my direction and is based upon a field survey in conformance with the requirements of the Subdivision Map Act at the request of Jan Huggans in August, 1972. I hereby certify that all provisions of applicable state law and local ordinances have been complied with.

Gordon C. Holmes
Gordon C. Holmes, RCE 10467

This map has been examined this 26th day of February, 1974, for conformance with the requirements of Section 11575 of the Subdivision Map Act.

Richard L. Good, RCE
County Surveyor

Bearings shown on this map are based on solar observation and are true.

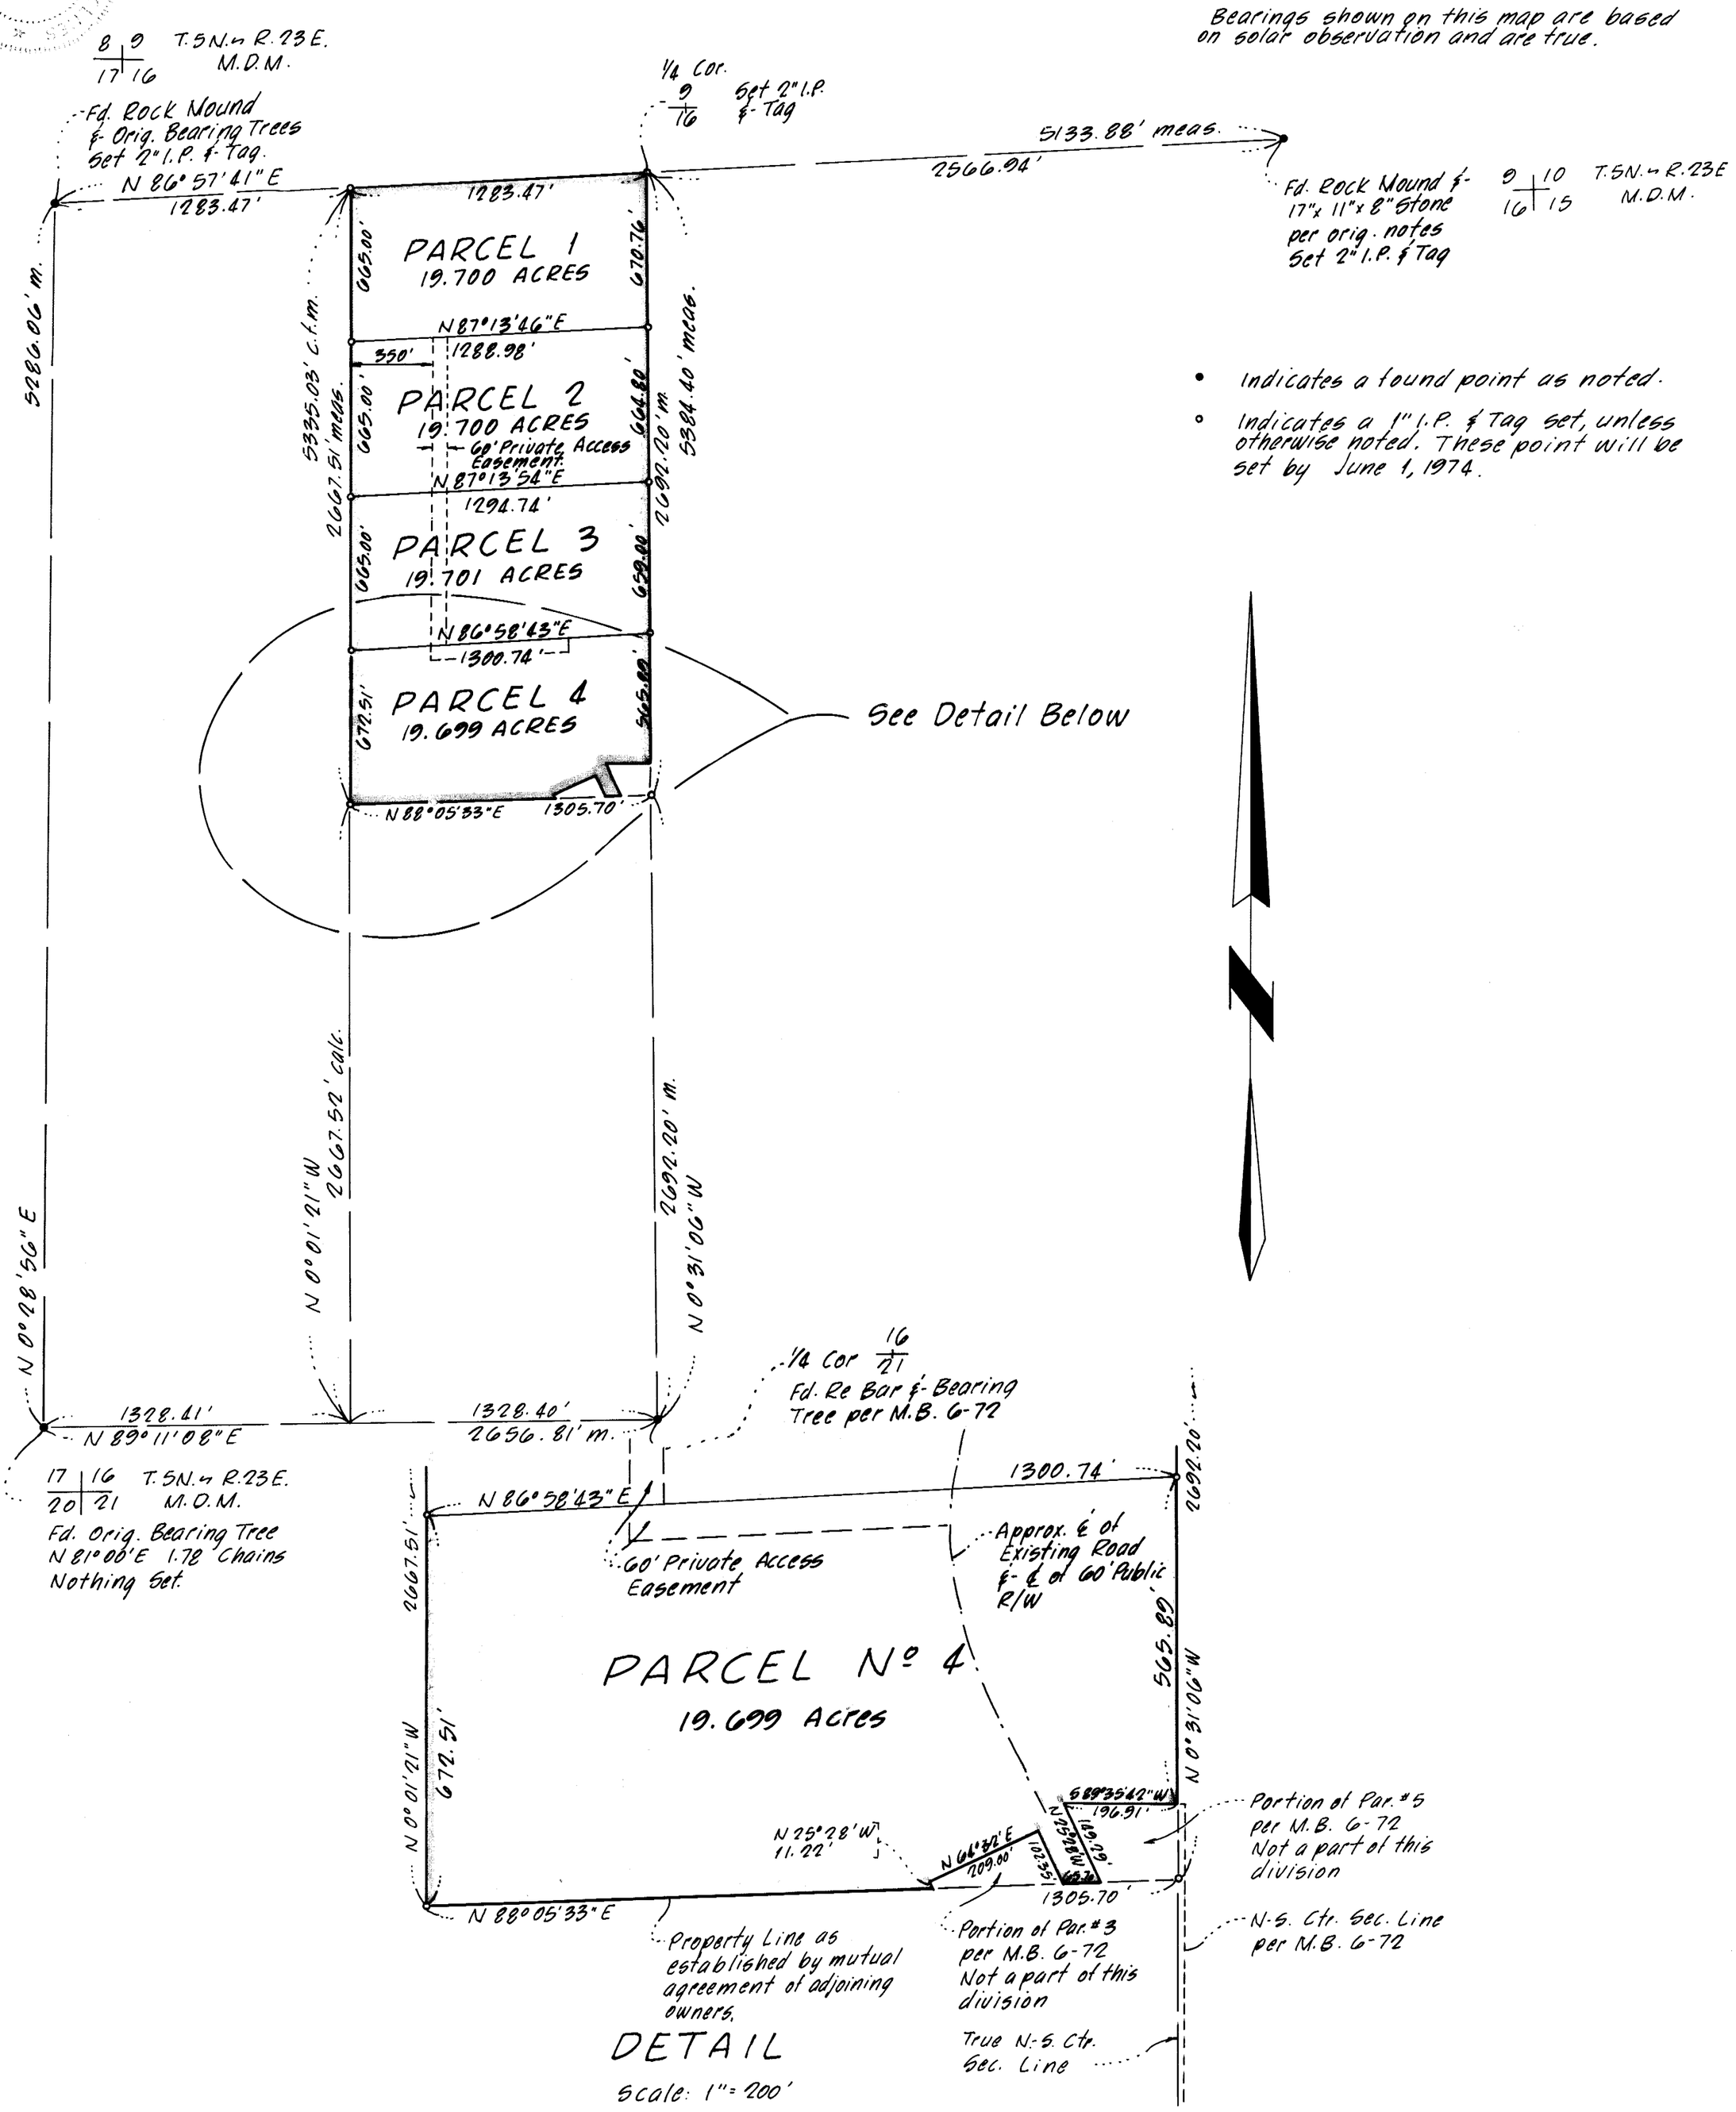

P.M. - Vol. 1, Pg. 43