SCALE: 1" = 300'

ONE SHEET ONLY

Inst. No. 2389

Filed for record this 15th day of November, 1974, at 1:30 P.M. in Book 1 of Parcel Maps at Page 49 at the request of Mr. O.R. Habegger

Ann M. Webb
County Recorder

PARCEL MAP Nº 37-26

IN THE UNINCORPORATED TERRITORY OF THE COUNTY OF MONO, STATE OF CALIFORNIA, BEING A DIVISION OF THAT PORTION OF THE SOUTHEAST QUARTER OF THE SOUTHEAST QUARTER OF SECTION 23 AND THE SOUTHWEST QUARTER OF THE SOUTHWEST QUARTHE OF SECTION 24, TOWNSHIP 3 SOUTH, RANGE 32 EAST, M.D.M., SHOWN AS PARCEL Nº 4 ON PARCEL MAP Nº 37-16 RECORDED IN BOOK 1, PAGE 36 OF PARCEL MAPS, RECORDS OF MONO COUNTY.

This map was prepared by me or under my direction and is based upon a field survey in conformance with the requirements of the "Subdivision Map Act" at the request of Mr. O.R. Habegger in September, 1974. I hereby certify that it conforms with the approved tentative map and the conditions of approval thereof; that all provisions of applicable state law and local ordinances have been complied with.

Gordon C. Holmes
Gordon C. Holmes RCE 10467

I hereby certify that this land division map was approved by the Mono County Planning Commission on the 14th day of November, 1974.

J. E. Bee
Planning Commission Chairman

This map has been examined this 14th day of November, 1974, for conformance with the requirements of Section 11575 of the "Subdivision Map Act."

Richard L. Cook, P.E.
County Surveyor

The record bearing of N 89°52'10"E of the south line of the southwest quarter of Section 24 (As measured between points indicated) per P.M.B. 1/36 was used as the basis of bearings shown on this map.

• Indicates a found point as noted

Unless otherwise noted record data shown on this map is from P.M.B. 1/36

All found points bear my tag.

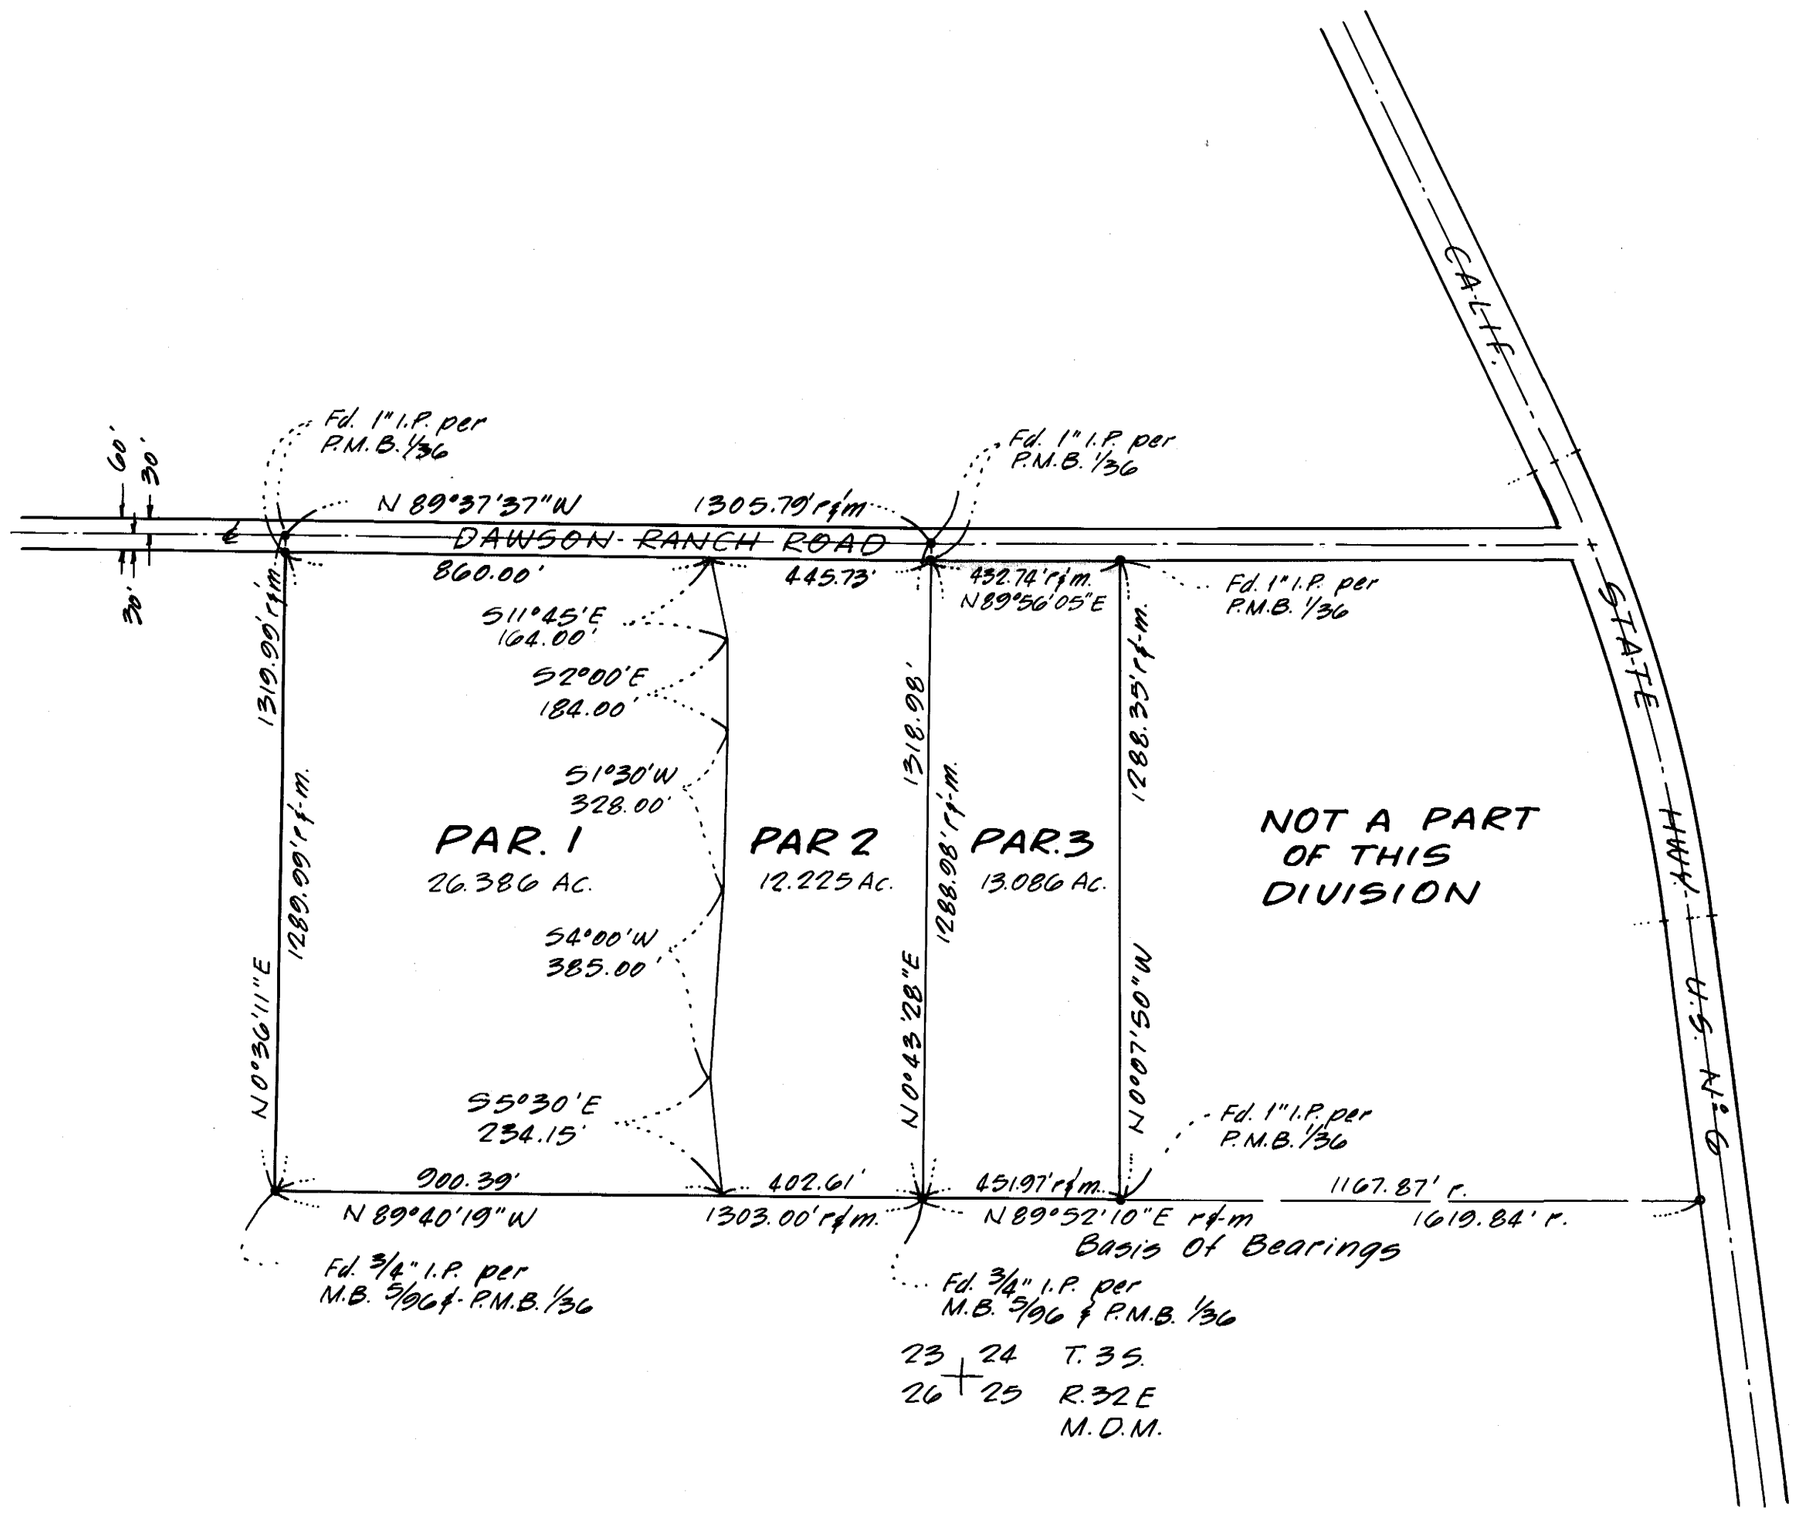

PM. Bk. 1 Pg. 49