SCALE: 1" = 200'

PARCEL MAP Nº 37-27

IN THE UNINCORPORATED TERRITORY OF THE COUNTY OF MONO, STATE OF CALIFORNIA, BEING A DIVISION OF A PORTION OF THE SOUTH HALF OF THE SOUTHWEST QUARTER OF SECTION 9, TOWNSHIP 5 SOUTH, RANGE 33 EAST, M.D.M.

ONE SHEET ONLY

Inst. Nº 2390

Filed for record this 15th day of November, 1974, at 1:30 P.M. in Book 1 of Parcel Maps at Page 50 at the request of Mr. Gene Quigley.

Anne M. Webb
County Recorder

This map was prepared by me or under my direction and was compiled from record data in conformance with the requirements of the Subdivision Map Act at the request of Mr. Gene Quigley in July, 1974. I hereby certify that it conforms with the approved tentative map and the conditions of approval thereof; that all provisions of applicable state law and local ordinances have been complied with.

Gordon C. Holmes
Gordon C. Holmes RCE 10467

I hereby certify that this land division map was approved by the Mono County Planning Commission on the 14th day of November, 1974.

J. E. Bell
Planning Commission Chairman

This map has been examined this 14th day of November, 1974, for conformance with the requirements of Section 11575 of the Subdivision Map Act.

Richard L. Pool, P.E.
County Surveyor

Record Data shown on this map is from the Record Of Survey filed in Book 1, Page 40 of Maps, Records of Mono County.

- • Indicates a found point as noted.
- ∘ Indicates a point set per M.B. 1/40 not searched for per this map.

The record bearing of the southeast quarter of the southwest quarter of Section 9 of N 0°33'20"E as shown on the Record Of Survey filed in Book 1, Page 40 of Maps was used as the basis of bearings shown on this map.

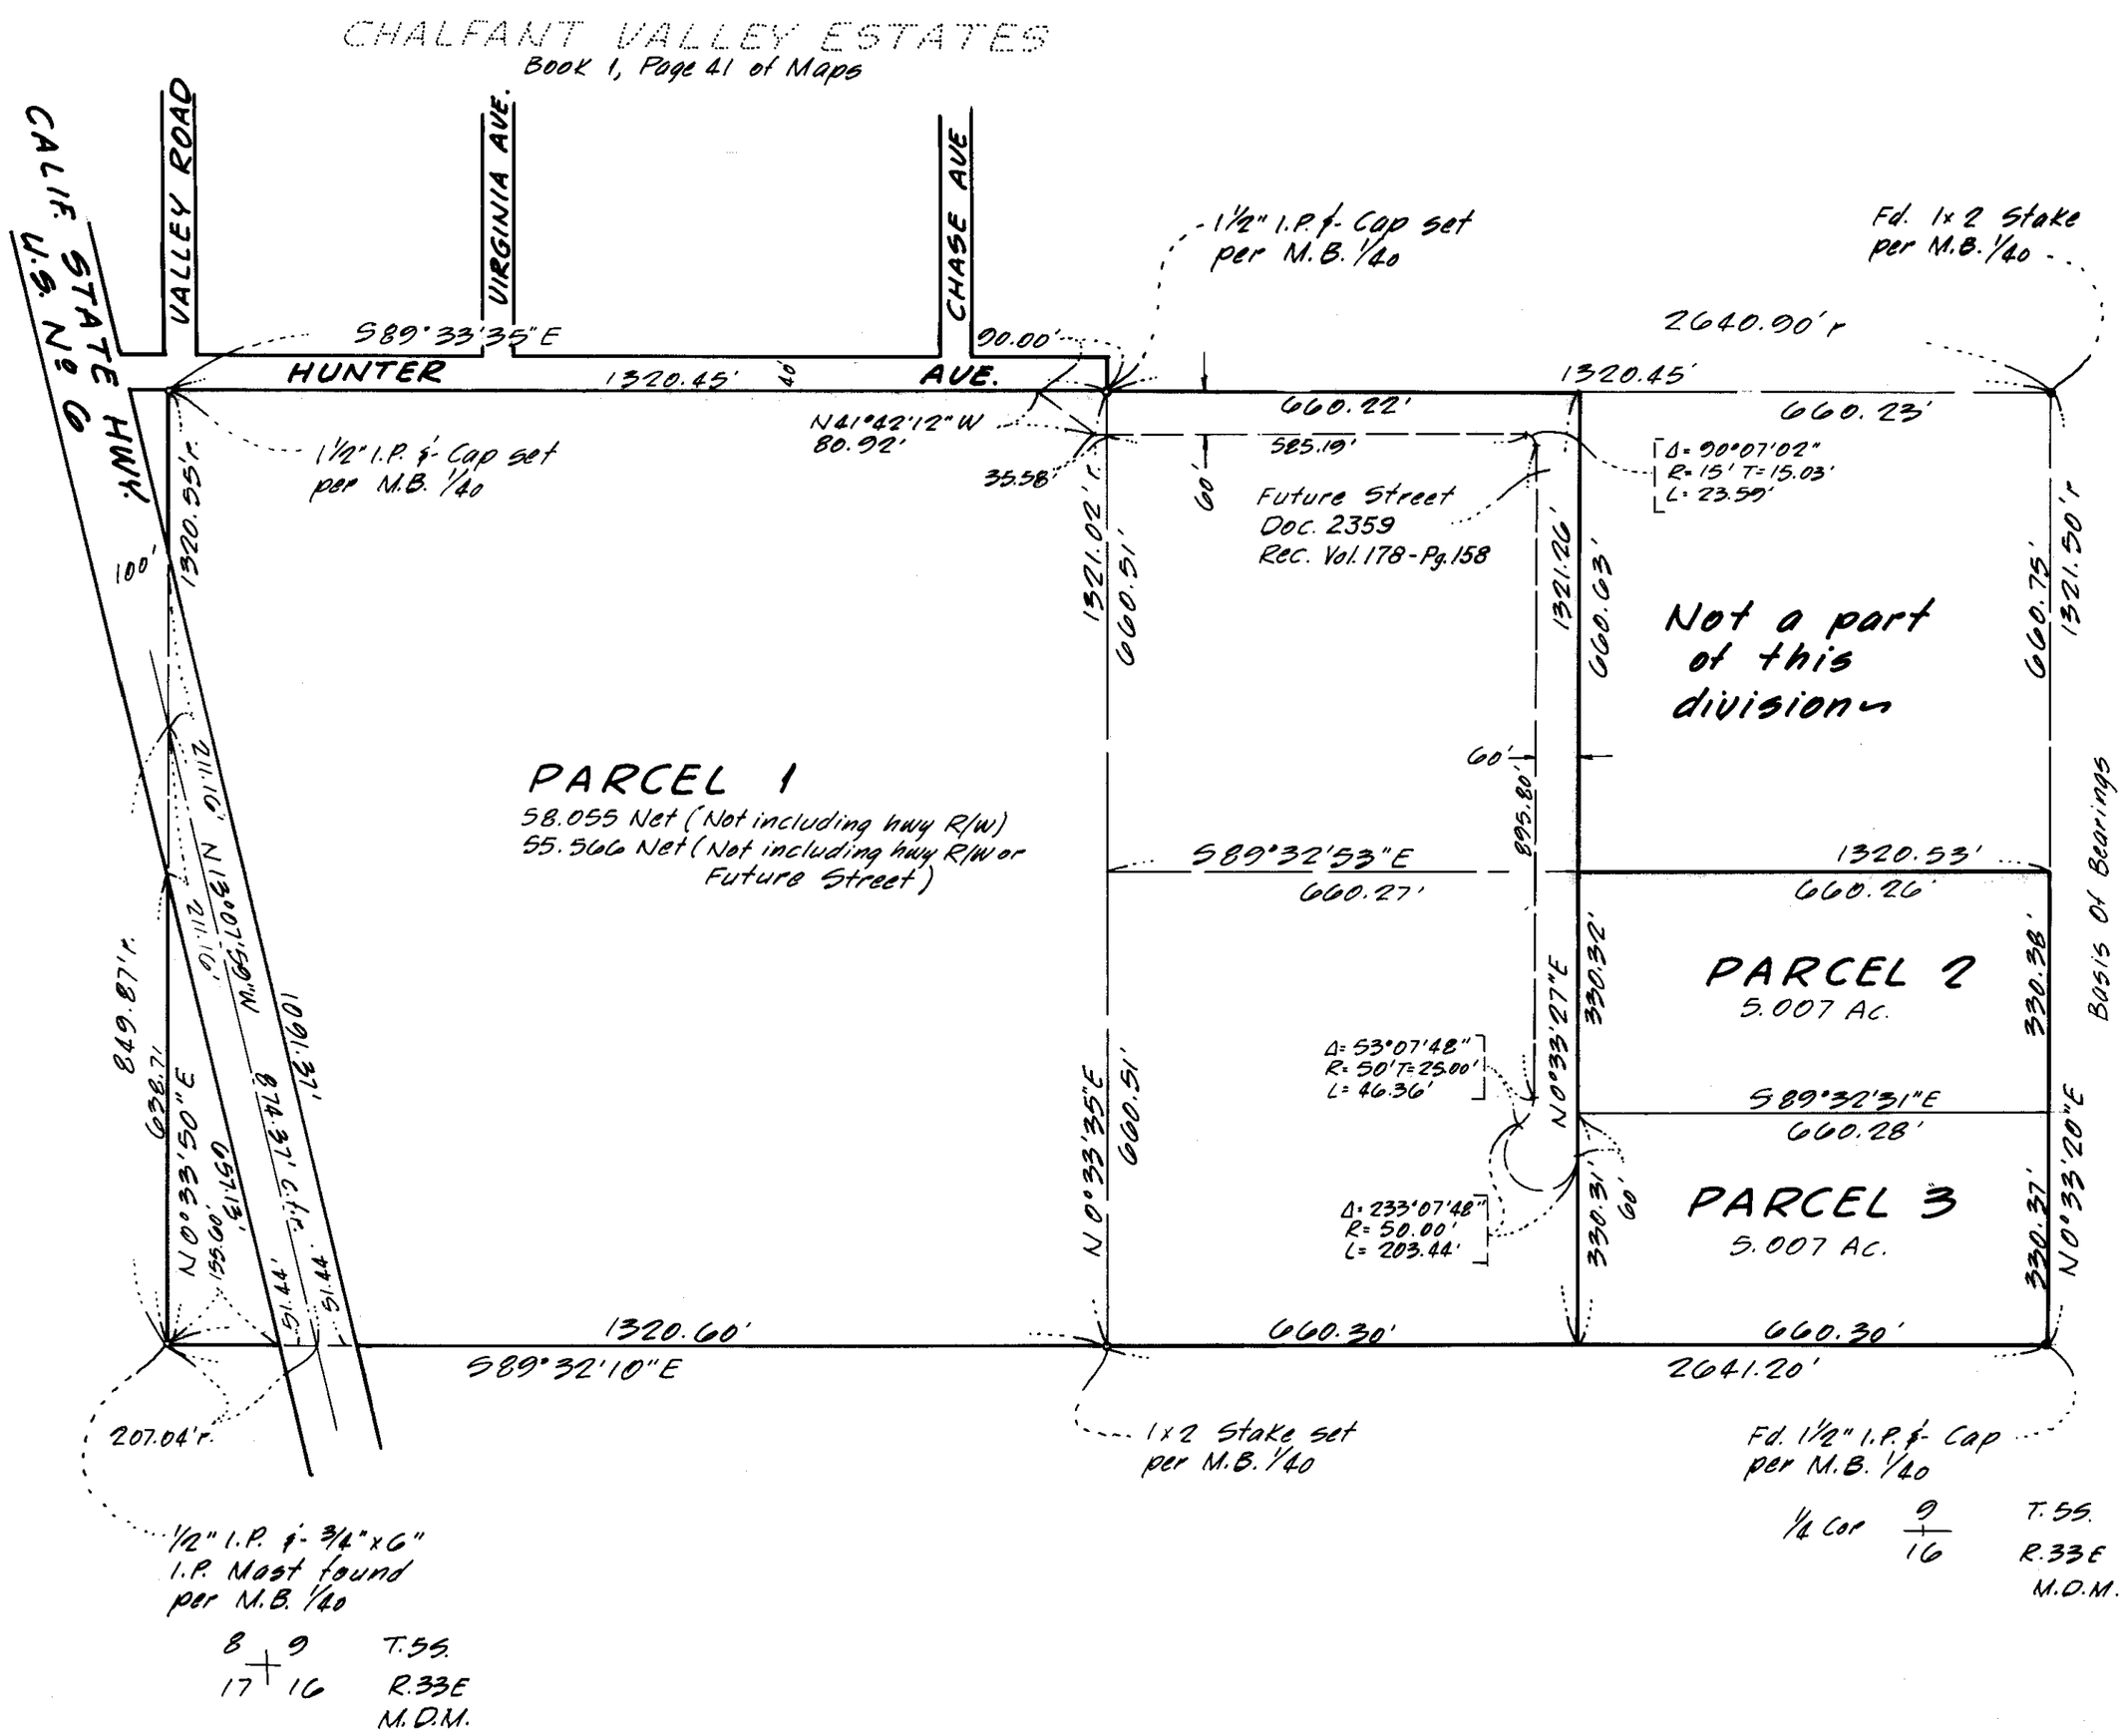

Plm Vol. 1, Pg. 50