SCALE: 1" = 200'

ONE SHEET ONLY

PARCEL MAP Nº 37-19

IN THE UNINCORPORATED TERRITORY OF THE COUNTY OF MONO, STATE OF CALIFORNIA, BEING A DIVISION OF A PORTION OF THE EAST HALF OF THE NORTHEAST QUARTER OF SECTION 8, TOWNSHIP 5 SOUTH, RANGE 33 EAST, M.D.M.

Inst. Nº 3706.
Filed for record this 25th day of Feb., 1975, at 10:30 A.M. in Book 1 of Parcel Maps at Page 55 at the request of Mr. John Fobes.

Ann M. Webb
County Recorder

This map was prepared by me or under my directed and is based upon a field survey in conformance with the requirements of the Subdivision Map Act at the request of Mr. John Fobes in February, 1975. I hereby certify that it conforms to the approved tentative map and the conditions of approval thereof; that all provisions of applicable state law and local ordinances have been complied with.

Gordon C. Holmes
Gordon C. Holmes RCE 10467

This map has been examined this 20th day of February, 1975, for conformance with the requirements of Section 11575 of the Subdivision Map Act.

Richard L. Cook P.E.
County Surveyor

Highway right-of-way conforms to current R/W Maps, fence line and Partial Reconveyances per 139/498 O.R. & 140/66 O.R.

I hereby certify that this land division map was approved by the Mono County Planning Commission on the 13th day of February, 1975.

J. E. Bell
Planning Commission Chairman.

• Indicates a found point as noted.

∘ Indicates a 1" I.P. & Tag set unless otherwise noted.

The record bearing of N 0°29'00"E of the east line of the northeast quarter of Section 8, T.5S., R.33E., M.D.M., as shown on the Record Of Survey filed in Book 3, Page 82 of Maps was used as the basis of bearings shown on this map.

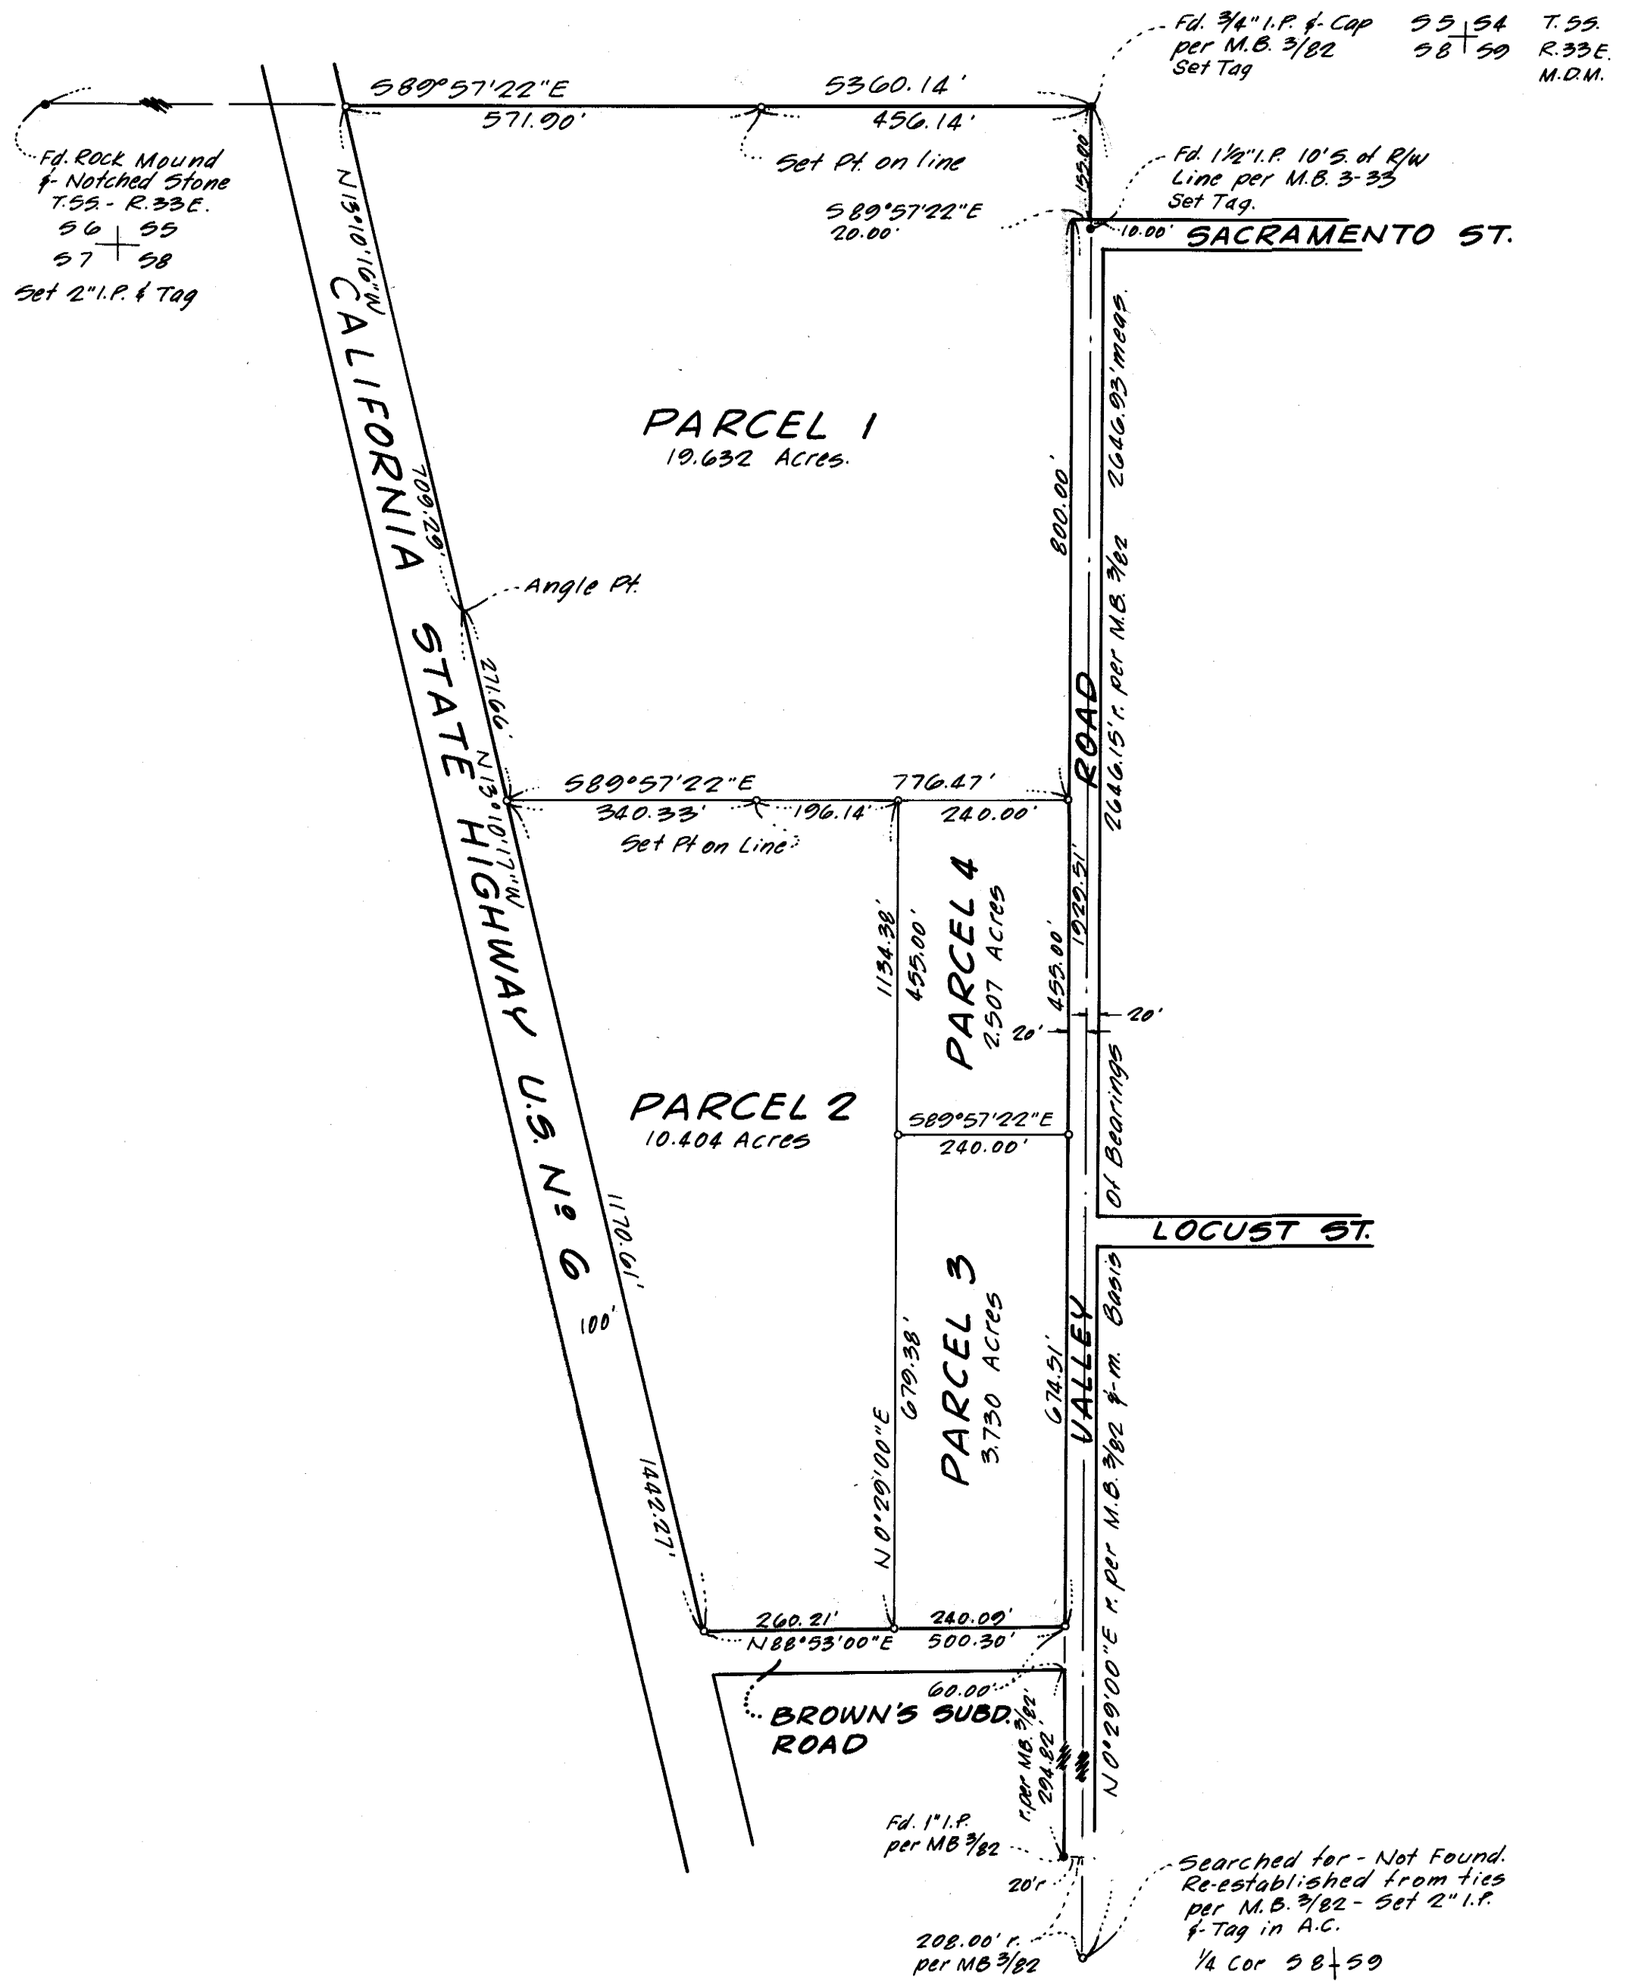

P/Maps. Vol. 1, Pg. 55