SHEET 2 OF 2 SHEETS

SCALE: 1" = 200'

PARCEL MAP NO. 37-31

IN UNINCORPORATED TERRITORY OF MONO COUNTY, CALIFORNIA

BEING A SUBDIVISION OF A PORTION OF PARCELS 2 & 3 OF PARCEL MAP NO. 37-10 AS SHOWN ON THE MAP FILED IN BOOK 1, PAGE 9 OF PARCEL MAPS IN THE OFFICE OF THE COUNTY RECORDER OF SAID COUNTY TOGETHER WITH A PORTION OF THE SOUTHWEST QUARTER OF SECTION 31, TOWNSHIP 4 SOUTH, RANGE 30 EAST, MOUNT DIABLO MERIDIAN.

FEBRUARY, 1975 — GERALD F. OLDENBURG, L.S. 3246

WILLIAMSON & SCHMID, CIVIL ENGINEERS

BASIS OF BEARINGS:

BEARINGS HEREON ARE BASED UPON THE W'LY LINE OF THE S.W. 1/4 SEC. 31 PER P.M. 37-10, BEING N0°22'06"E PER MAP FILED IN BOOK 1, PAGE 9 OF PARCEL MAPS, RECORDS OF MONO COUNTY, CALIFORNIA.

MONUMENT NOTES:

- ○ INDICATES SET 2" IRON PIPE TAGGED "L.S. 3246"
- • INDICATES FOUND MONUMENT AS NOTED.

NOTE:

RECORD DISTANCES SHOWN ARE FROM U.S.G.L.O. NOTES AS LISTED BELOW.
(DIST.) — 1856, A.W. VON SCHMIDT
[DIST.] — 1923, GLENN F. SAWYER

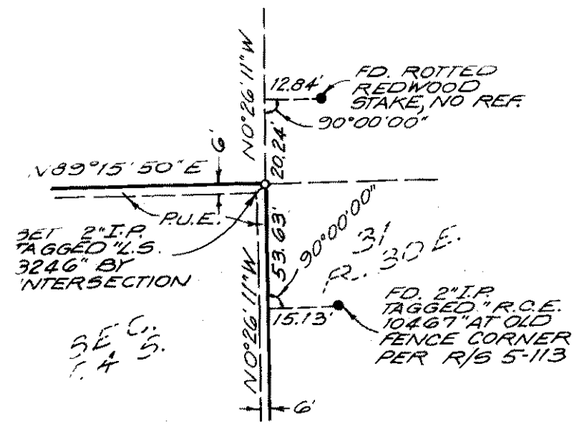

DETAIL
NO SCALE

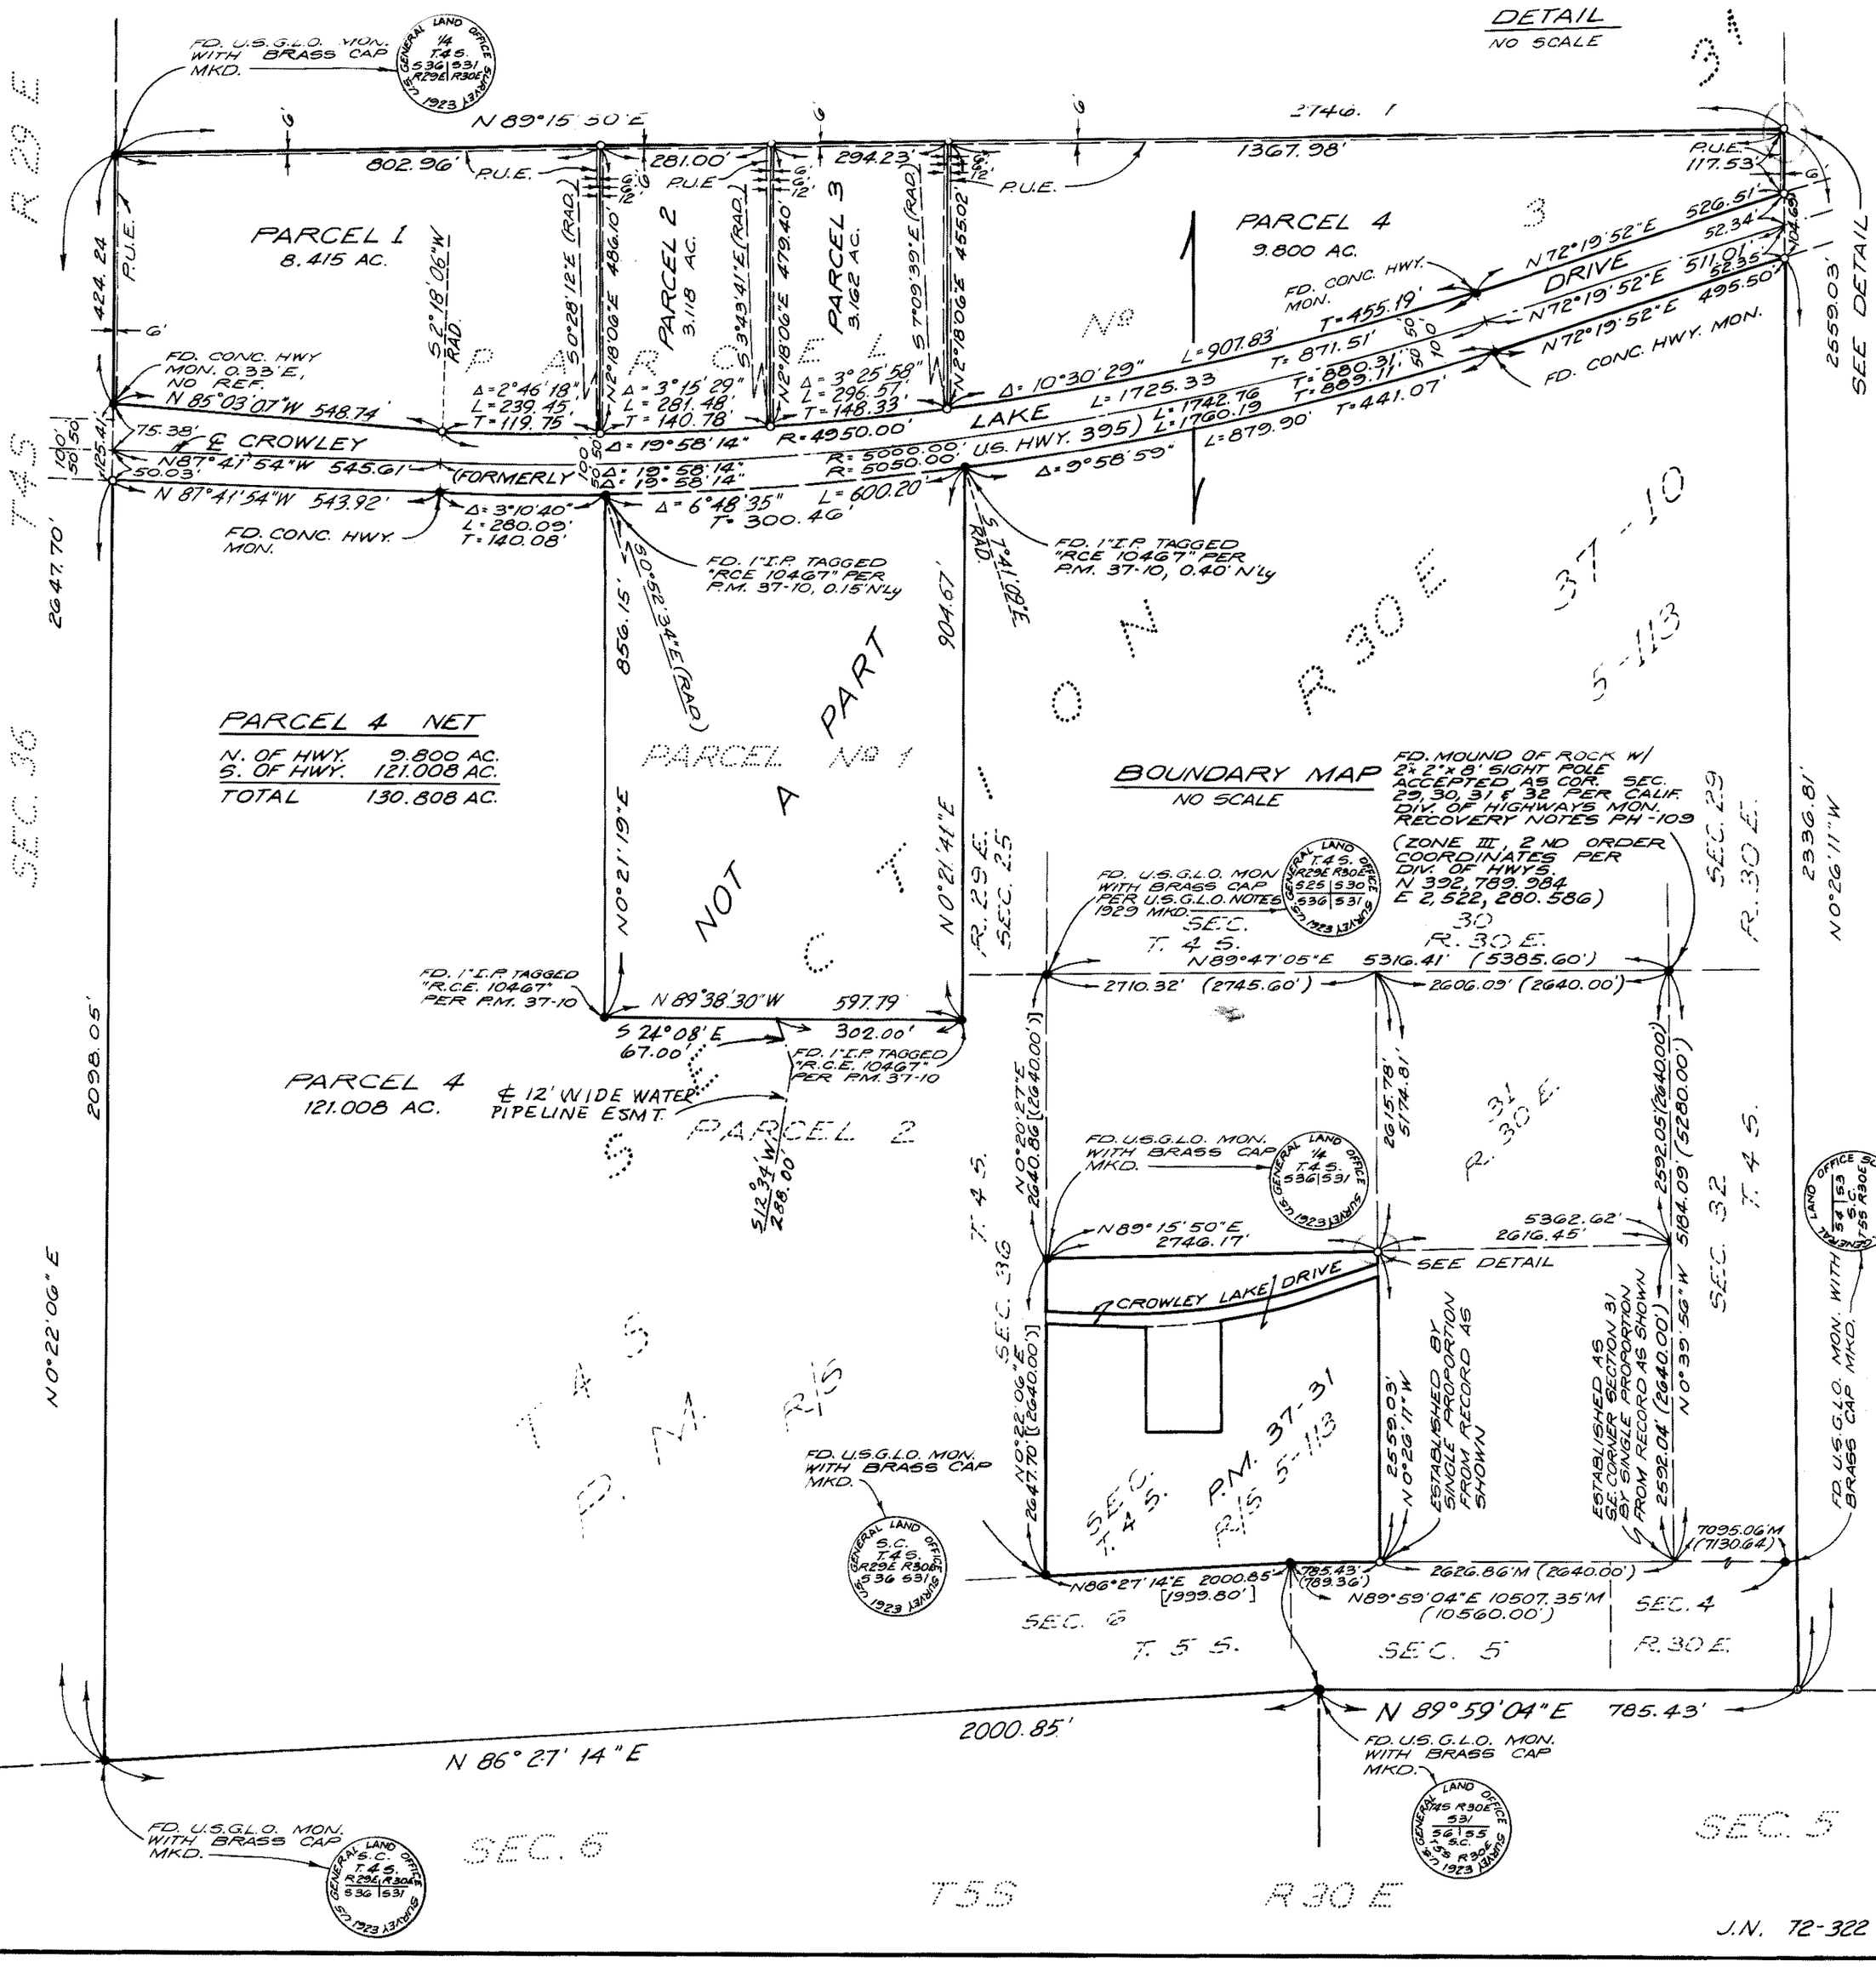

J.N. 72-322