SCALE: 1" = 30'

PARCEL MAP Nº 36-36

IN THE UNINCORPORATED TERRITORY OF THE COUNTY OF MONO, STATE OF CALIFORNIA, BEING A DIVISION OF LOT 76 OF SIERRA VALLEY TRACT Nº 2 AS SHOWN ON THE MAP THEREOF RECORDED IN BOOK 1, PAGES 2 & 2-A OF ASSESSMENT MAPS, RECORDS OF MONO COUNTY.

The record bearing of S1°36'30"W of the west line of Lots 76 and 77 of Sierra Valley Tract Nº2, as shown on the map thereof recorded in Book 1, Page 2A of Assessment Districts, was used as the basis of bearings shown on this map.

NOTES:

- • Indicates a found point as noted.
- ○ Indicates a 1" I.P. & Tag set, unless otherwise noted.

Record data shown on this map is from the map of Sierra Valley Tract Nº2 recorded in Book 1, Page 2A of Assessment Districts, Records of Mono County.

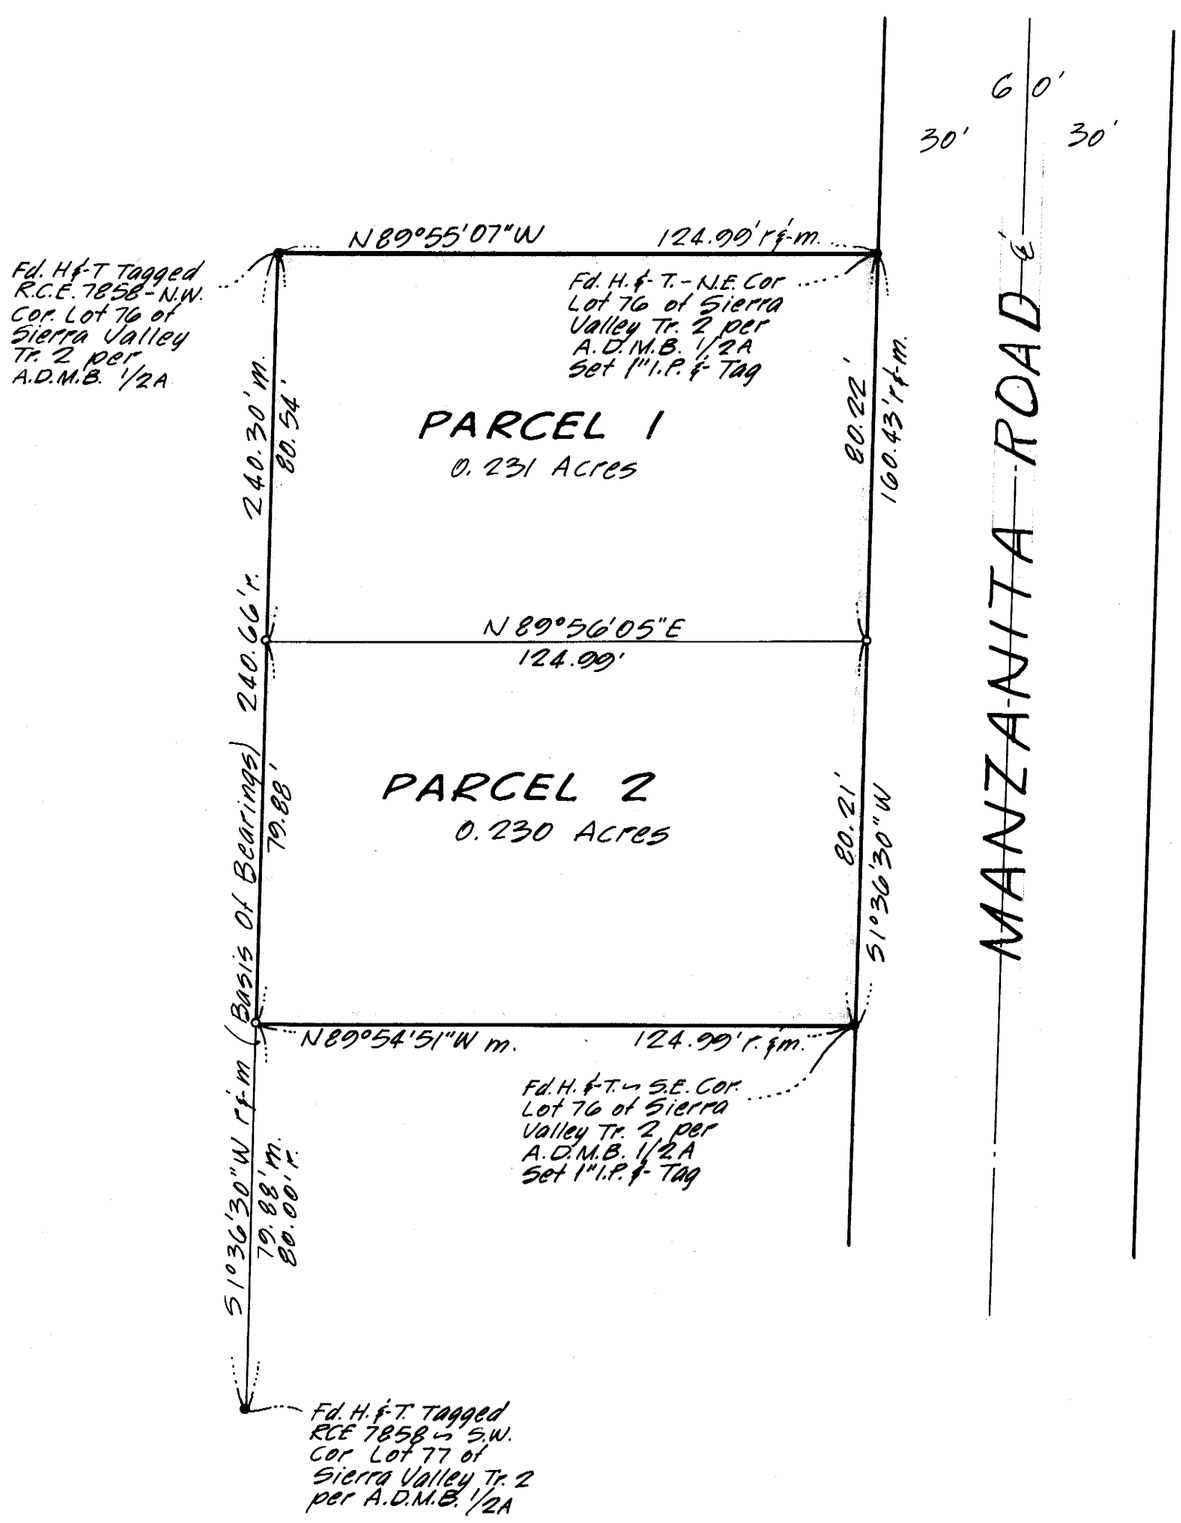

Plm Vol. 1 Pg. 63-A