SCALE: 1" = 50'

SHEET 2 OF 2 SHEETS

PARCEL MAP Nº 36-39

IN THE UNINCORPORATED TERRITORY OF THE COUNTY OF MONO, STATE OF CALIFORNIA, BEING A DIVISION OF PARCELS 2 AND 3 AS SHOWN ON PARCEL MAP Nº 36-4 FILED IN BOOK 1, PAGE 47 OF PARCEL MAPS, RECORDS OF MONO COUNTY, BEING A PORTION OF THE NORTHEAST QUARTER OF THE NORTHWEST QUARTER OF SECTION 34, TOWNSHIP 3 SOUTH, RANGE 27 EAST, M.D.M.

Inst. Nº 2652

Filed this 17th day of December, 1975, at 11:30 A. M. in Book 1 of Parcel Maps at Page 67-67 at the request of Robert H. Meyer.

Ann M. Webb
County Recorder

This map was prepared by me or under my direction and is based upon a field survey in conformance with the requirements of the Subdivision Map Act at the request of Mr. Robert H. Meyer in June, 1975. I hereby certify that it conforms to the approved tentative map and the conditions of approval thereof

Gordon C. Holmes
Gordon C. Holmes RCE 10467

I hereby certify that this land division map was approved by the Mono County Planning Commission on the 11th day of December, 1975.

J. R. Bell
Planning Commission Chairman

This map conforms with the requirements of the Subdivision Map Act and local ordinance.

12/15/75
Richard L. Cook P.E.
County Surveyor

The record bearing of S5°13'00"E of the tangent portion of the west line of Parcel 2 as shown on Parcel Map Nº 36-4 recorded in Book 1, Page 47 of Parcel Maps was used as the basis of bearings shown on this map.

- Indicates a 1½" I.P. Tagged RCE 15360 found, unless otherwise noted, NO REFERENCE
- ○ Indicates a 1" I.P. & Tag (RCE 10467) set unless otherwise noted.

Record data shown on this map is from Parcel Map Nº 36-4 recorded in Book 1, Page 47 of Parcel Maps, Records of Mono County.

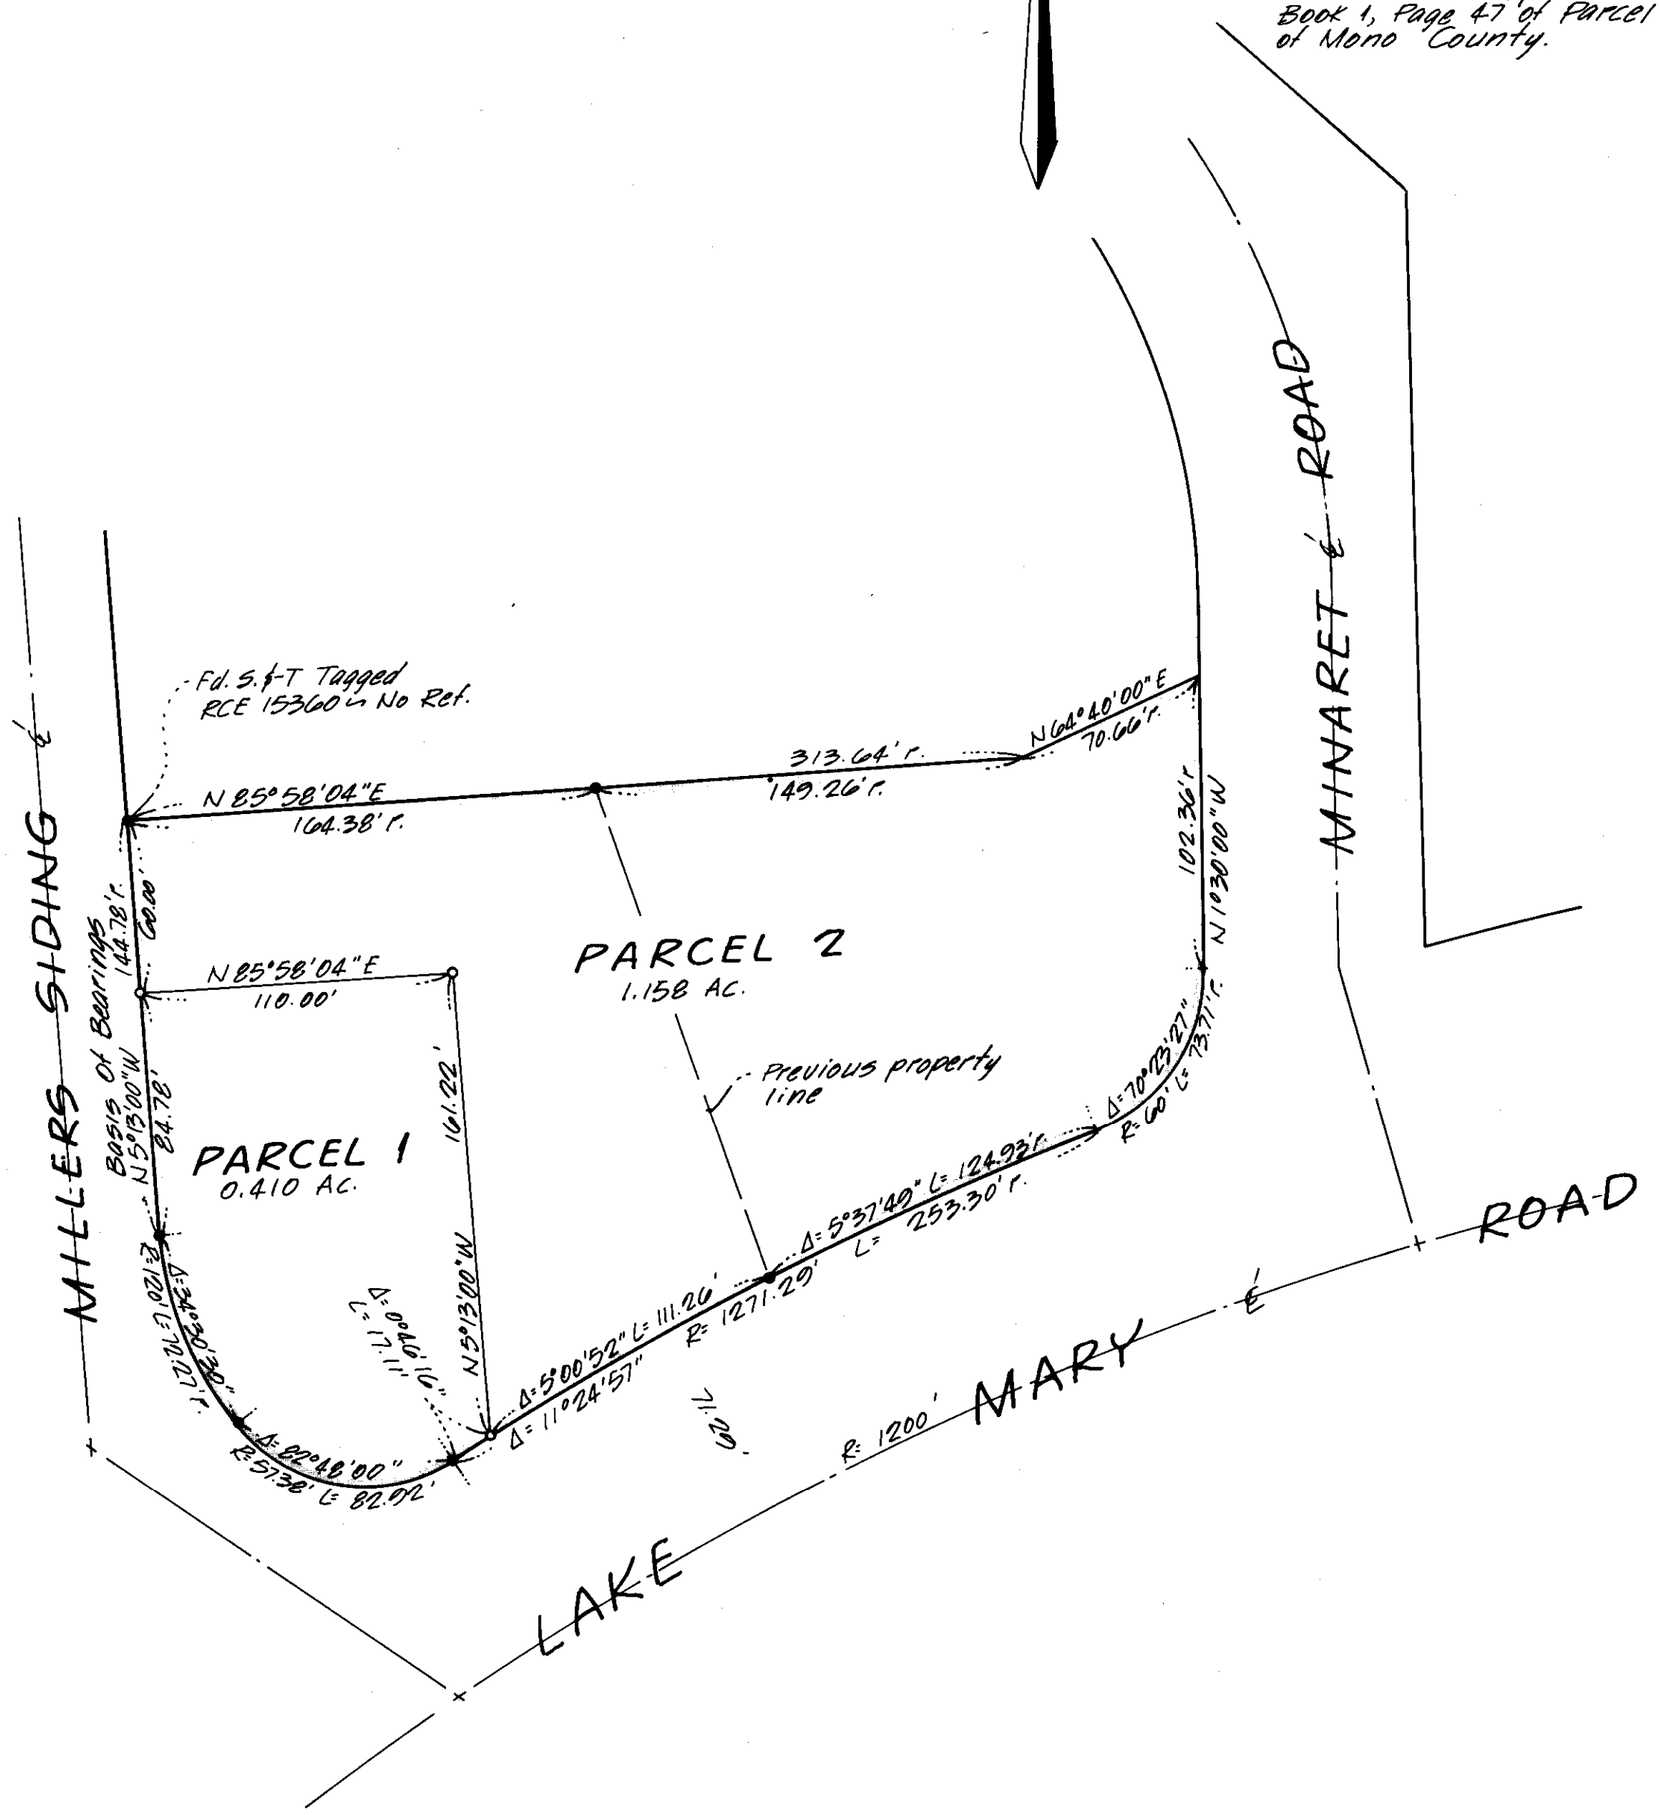

P/M. Vol. 1 Pg. 67