Scale 1" = 50'

PARCEL MAP No. 37-44

BEING A SUBDIVISION OF PARCEL 3 AND A PORTION OF PARCEL 2 OF PARCEL MAP No. 37-19, RECORDED IN BOOK 1, PAGE 55 OF PARCEL MAPS, IN THE COUNTY OF MONO, STATE OF CALIFORNIA, IN SECTION 8, T.5 S., R33E, M.D.M.

Note:
Record data per Parcel Map No. 37-19 recorded in P.M.B. 1-55.

● Indicates 2" Iron pipe with concrete Plug, tack & tag L.S.3462 flush with ground.

○ Indicates found 1" iron pipe tagged R.C.E. 10467 per Parcel Map No. 37-19 recorded in Parcel Map Book 1, Page 55.

The basis of bearings used for this map is the easterly line of Parcel 3 of Parcel map No. 37-19 shown as N0°29'00"E on P.M.B. 1-55

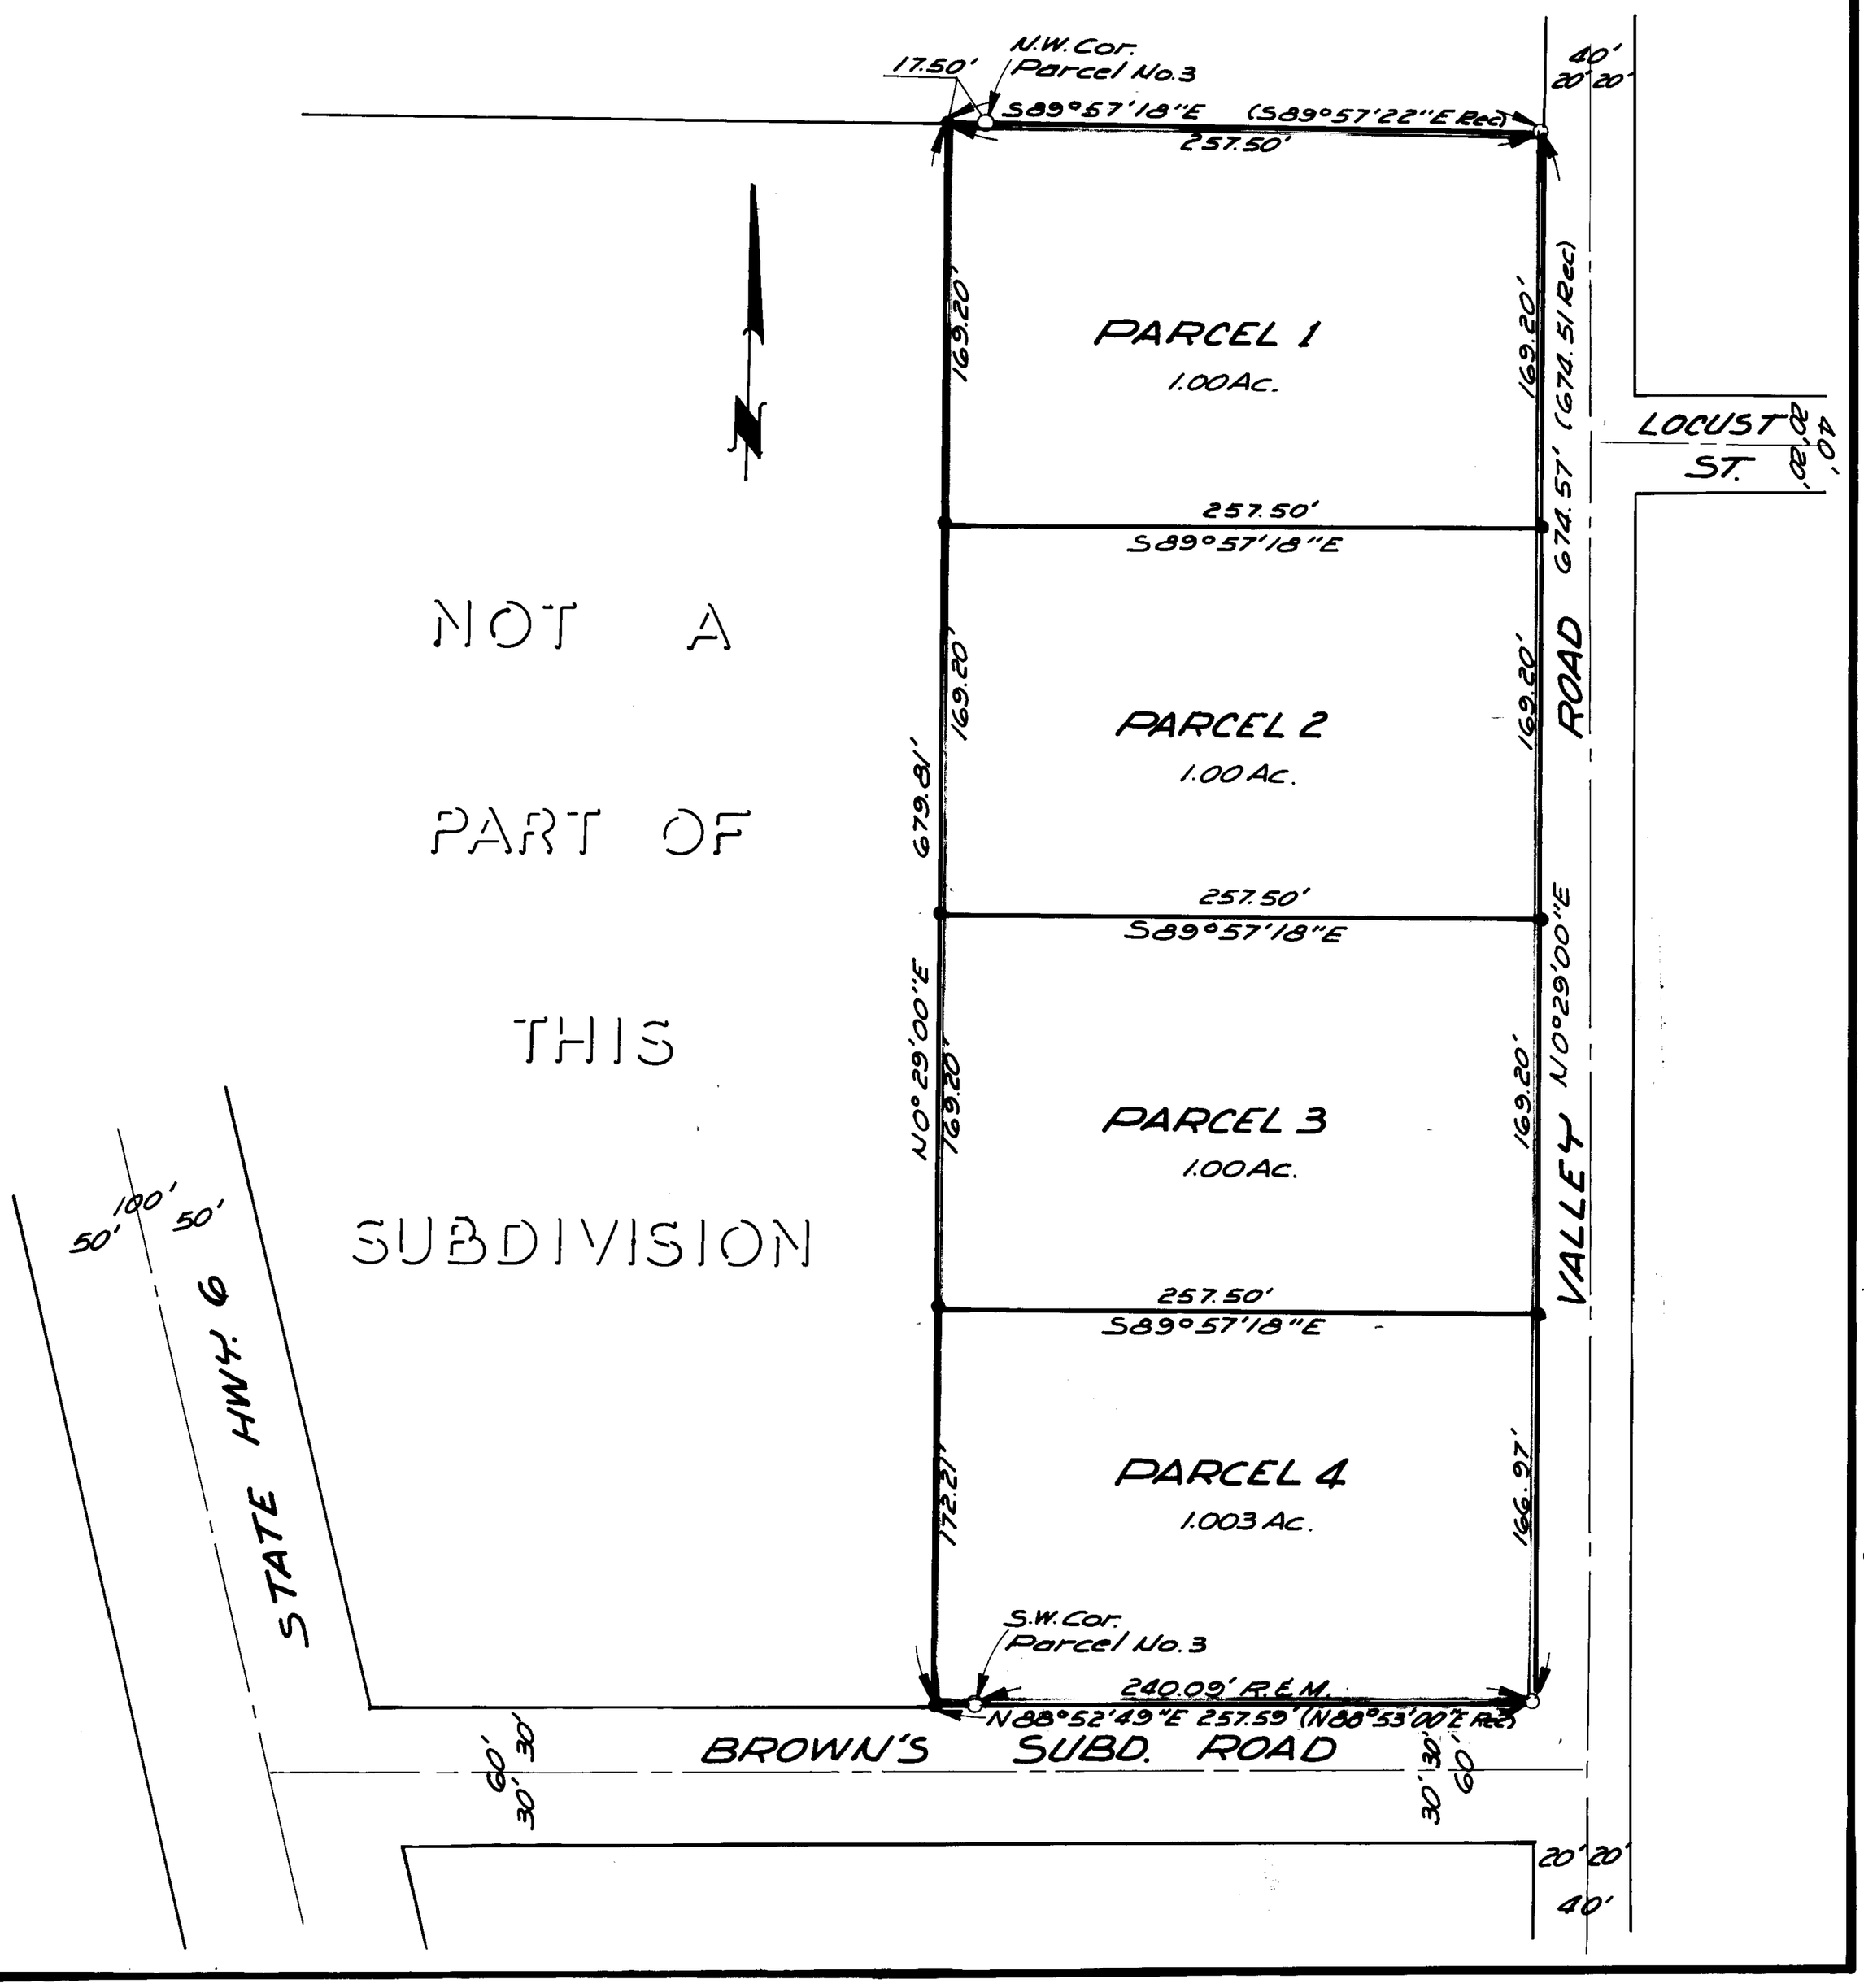

P.M. Book 1 Page 102-A