SCALE: 1" = 50'

SHEET 2 OF 2 SHEETS

PARCEL MAP Nº 37-40

IN THE UNINCORPORATED TERRITORY OF THE COUNTY OF MONO, STATE OF CALIFORNIA, BEING A DIVISION OF A PORTION OF THE SOUTHWEST QUARTER OF SECTION 28, TOWNSHIP 4 SOUTH, RANGE 30 EAST, M.D.M.

The record bearing of N 89°46'35"E of the north line of that certain parcel of land shown on the Record Of Survey filed in Book 3, Page 93 of Maps was used as the basis of bearings shown on this map.

• Indicates a found point as noted.
∘ Indicates a 1" I.P. & Tag set.

Unless otherwise noted record data shown on this map is from the Record Of Survey filed in Book 3, Page 93 of Maps

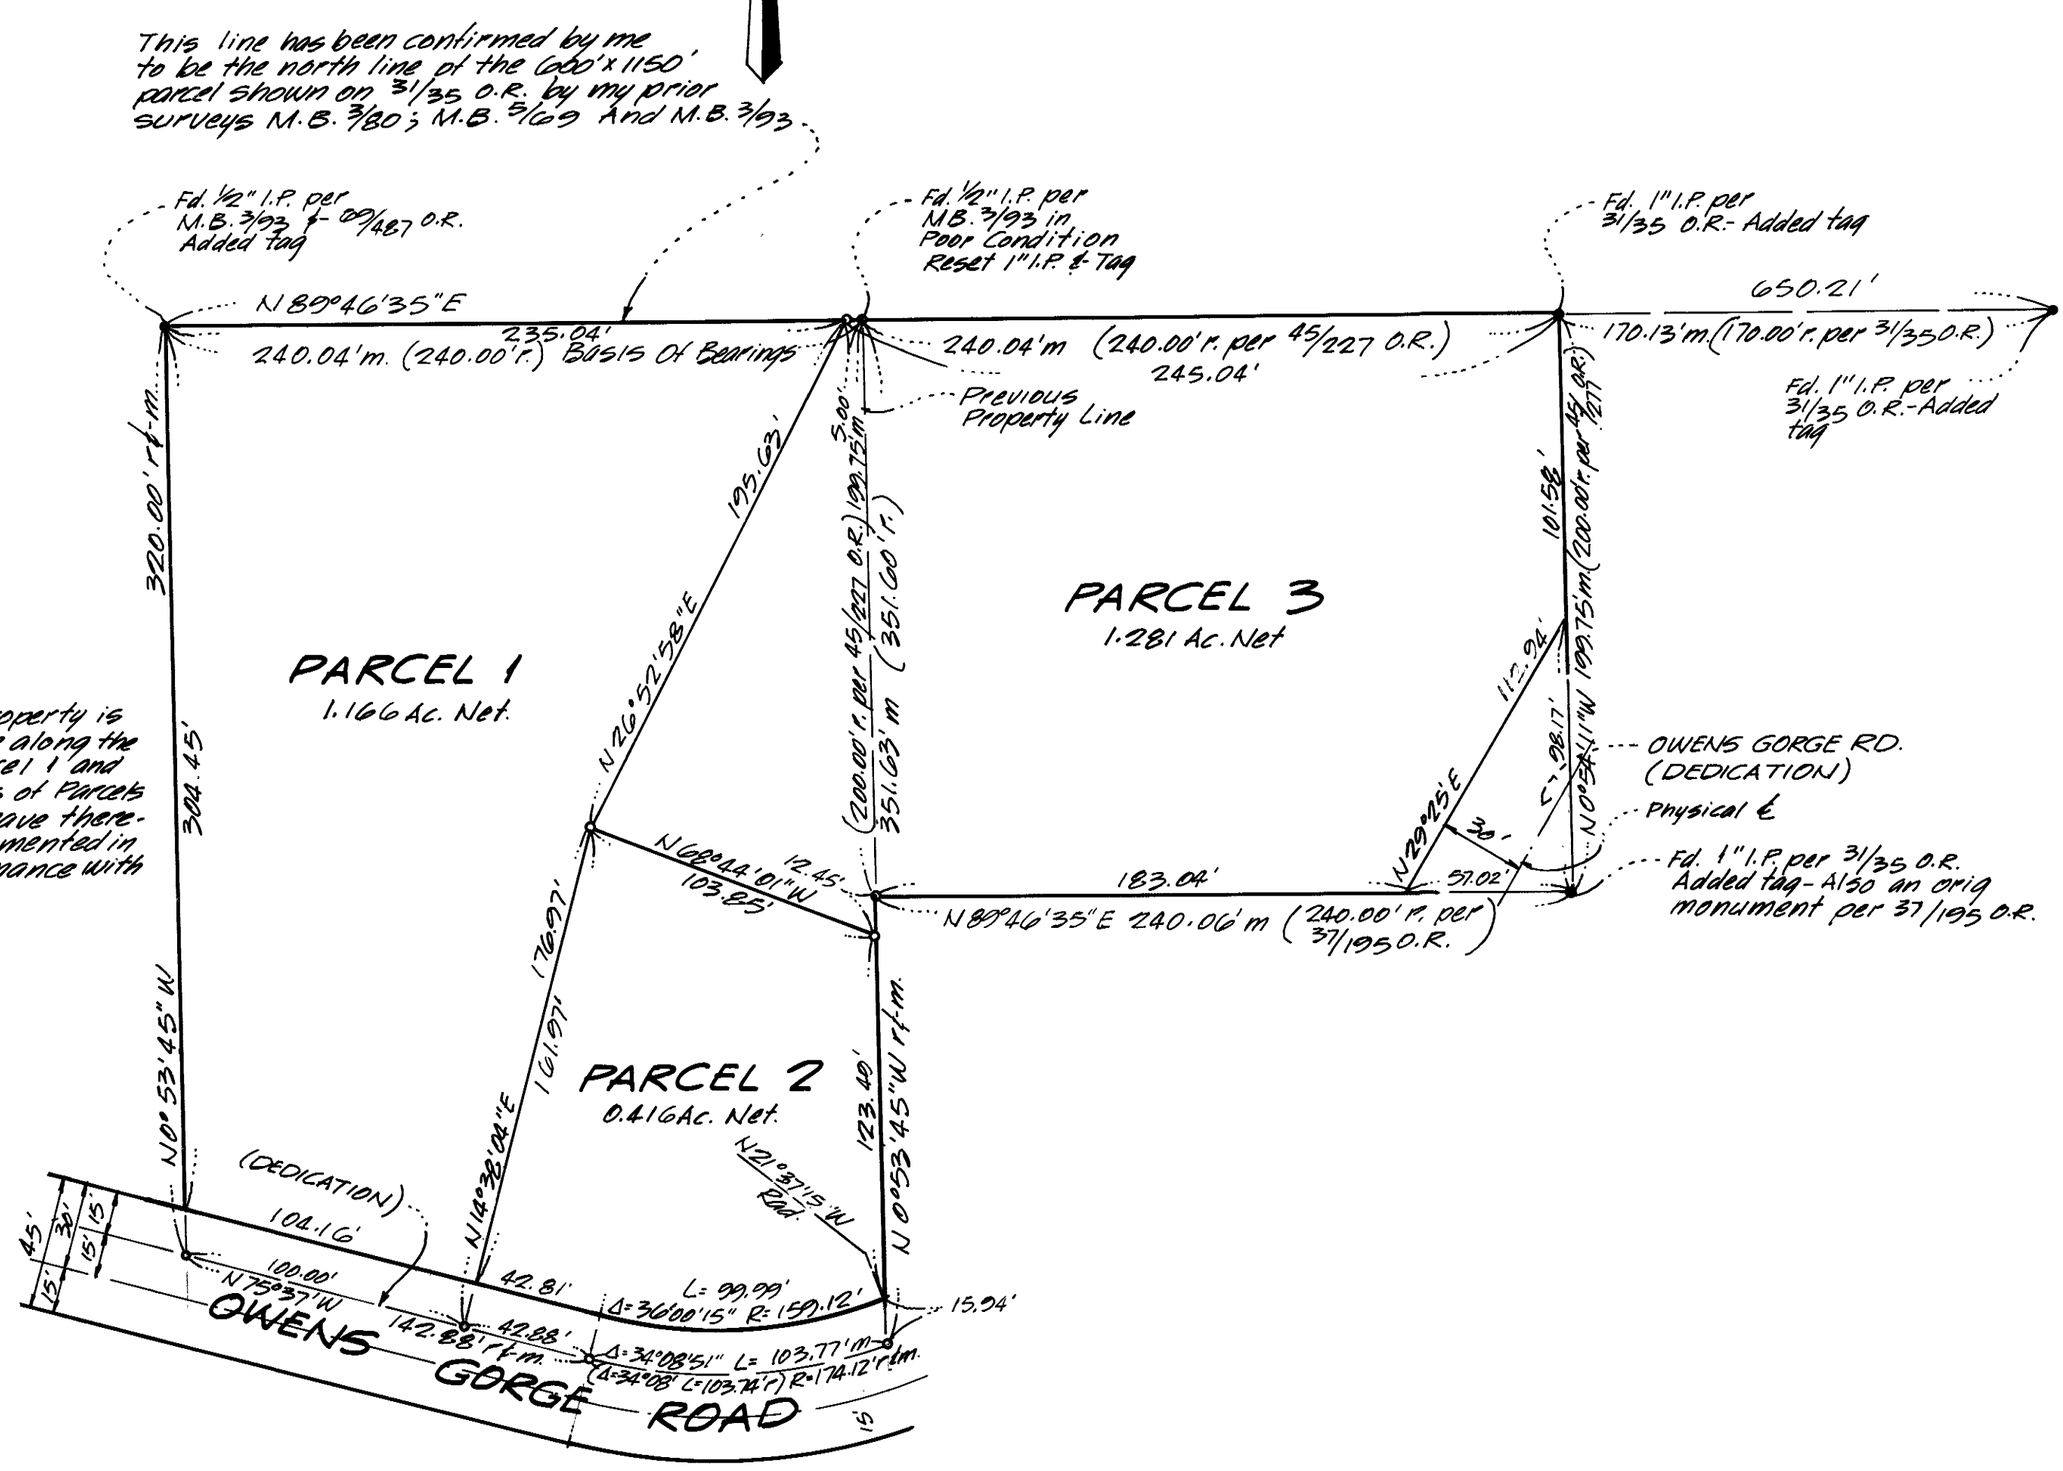

Vol. 1 Pm Page 104-A