PARCEL MAP No. 37-54

BEING A SUBDIVISION OF A PORTION OF THE NW 1/4 OF THE NW 1/4 OF SECTION 9, T. 5 S., R. 33 E., M.D.M., COUNTY OF MONO, STATE OF CALIFORNIA.

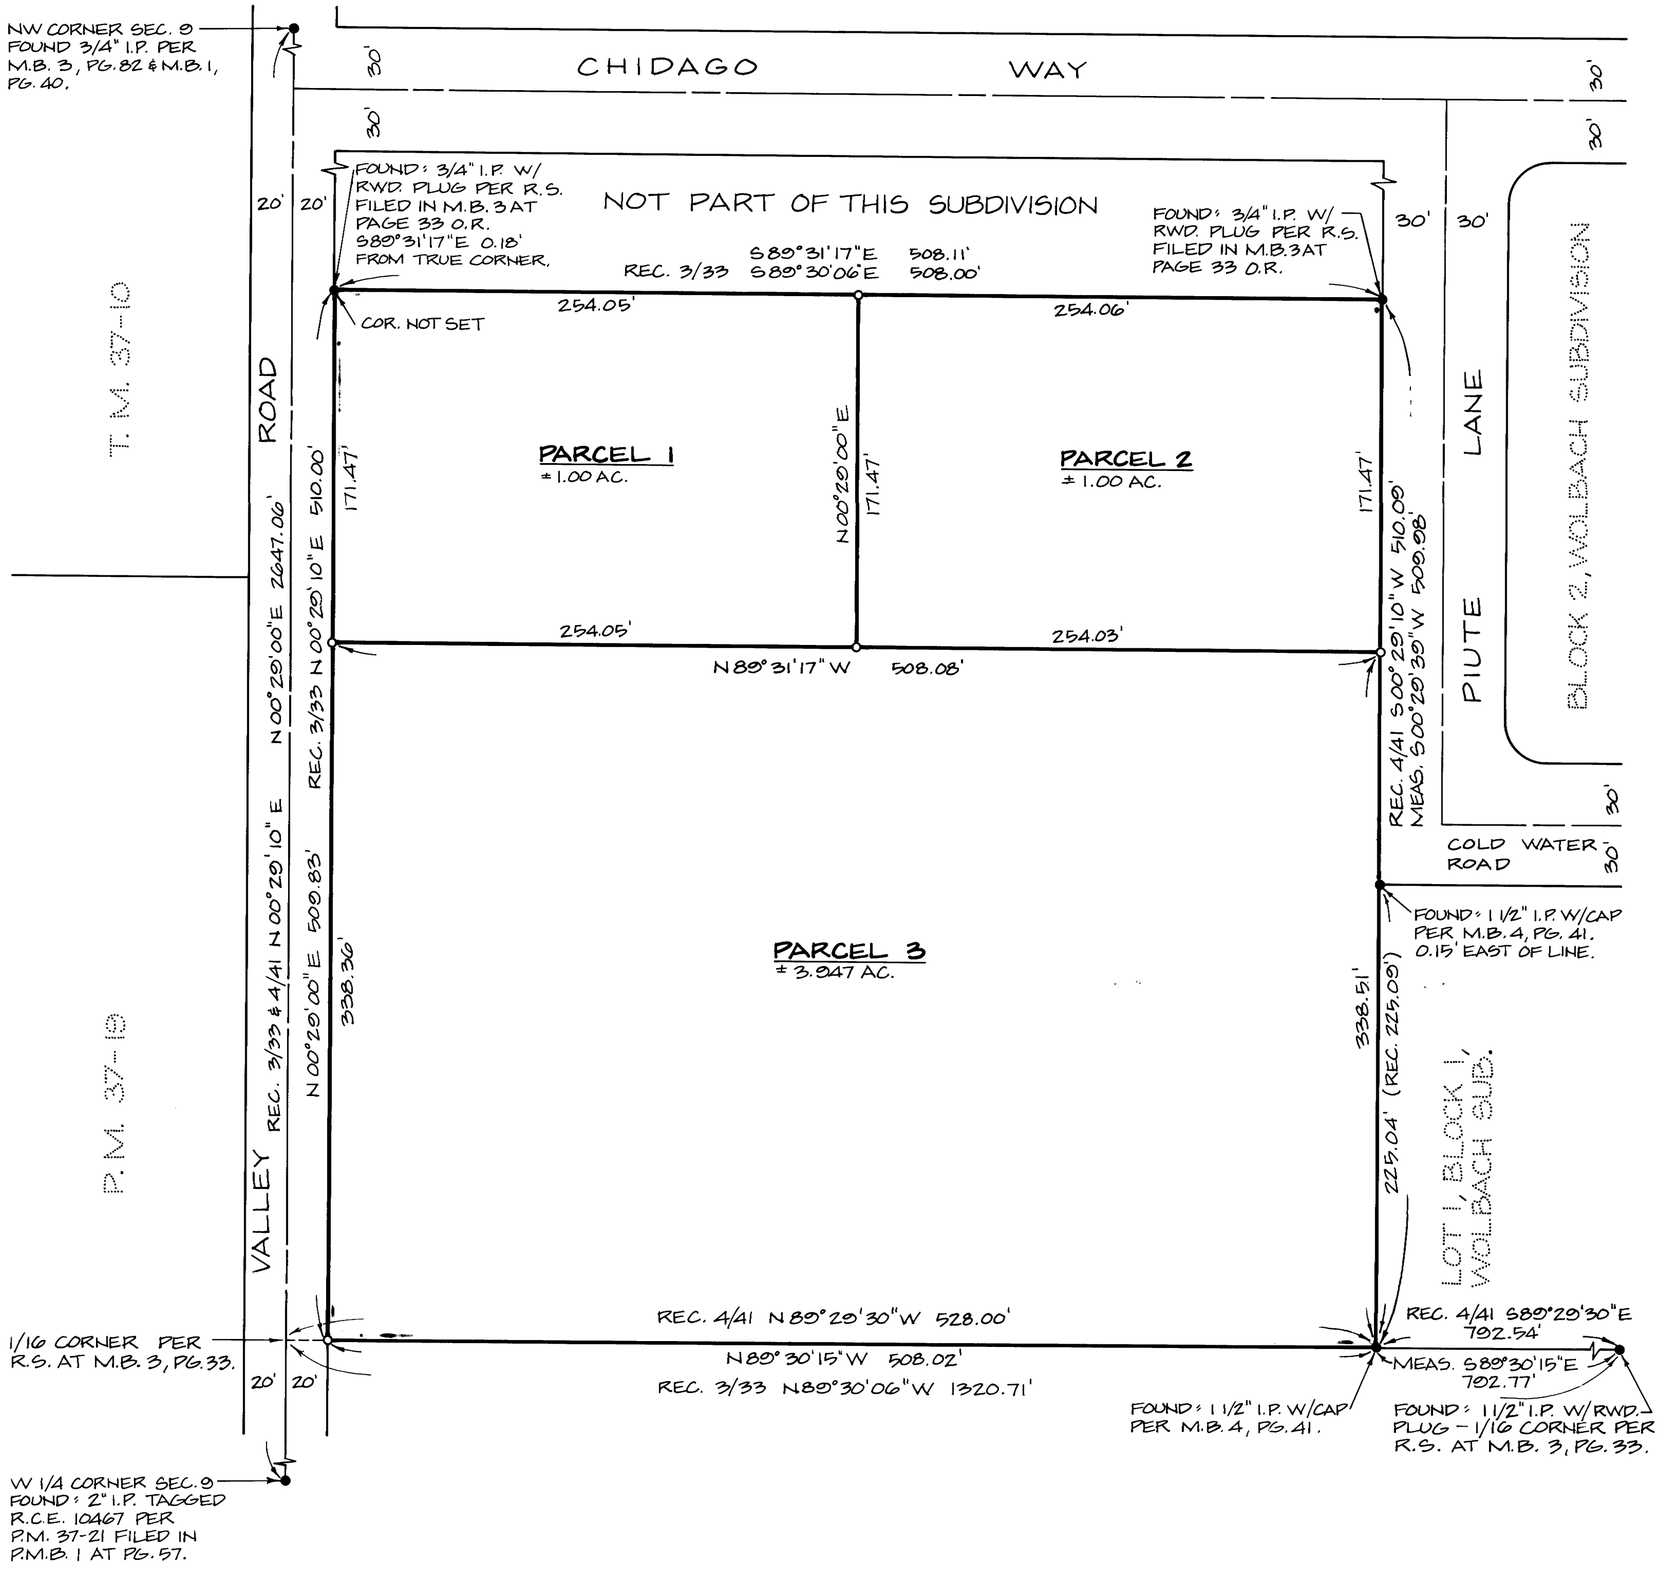

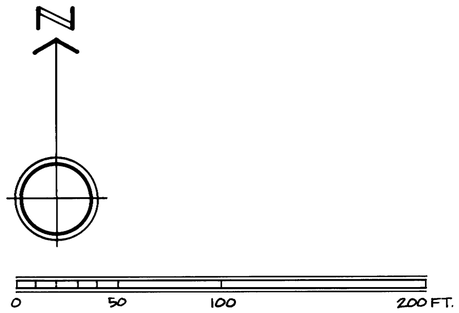

SCALE: 1" = 50'
DATE: FEBRUARY 14, 1978
BASIS OF BEARING: BEARINGS BASED ON FOUND MONUMENTS - W 1/4 CORNER SEC. 9 TO NW CORNER SEC. 9 - N 00°29'00"E PER PARCEL MAP No. 37-21 FILED IN BOOK 1 OF PARCEL MAPS AT PAGE 57.

NOTES:

1. RECORD DATA PER MAP OF WOLBACH SUBDIVISION FILED IN M.B. 4, PG. 41/41A & R.S. AT M.B. 3, PG. 33.

o INDICATES A 2" I.P. WITH CONCRETE PLUG, TACK & TAG MARKED L.S. 3462 SET FLUSH WITH GROUND UNLESS OTHERWISE NOTED.

● INDICATES A FOUND MONUMENT AS NOTED AND SHOWN HEREON.