PARCEL MAP No. 36-58

BEING A SUBDIVISION OF A PORTION OF THE EAST 1/2 OF SECTION 33, T. 3 S., R. 27 E., M.D.M., COUNTY OF MONO, STATE OF CALIFORNIA.

NOTES:

1. THE EASTERLY RIGHT OF WAY OF RAINBOW LANE AND THE SOUTHERLY RIGHT OF WAY OF LAKEVIEW BOULEVARD WERE REESTABLISHED USING FOUND SPIKES ALONG THE CENTERLINES OF BOTH STREETS. THESE SPIKES (PER 1894 UNIT NO. 1, M.B. 7, PG. 63/63 G AND MAMMOTH SLOPES UNIT NO. 4, M.B. 5, PG. 111/111 D) DO NOT CHECK WITH EACH OTHER ACCORDING TO THE AFORE-MENTIONED MAPS AND OTHER DOCUMENTS OF RECORD. THE DIFFERENCES ARE SHOWN AND NOTED HEREON.

2. THE RECORD DATA SHOWN HEREON IS FROM 1849 UNIT NO. 2, TRACT NO. 36-32, M.B. 8, PG. 14/14G; MAMMOTH SLOPES UNIT NO. 4, M.B. 5, PG. 111/111 D; AND A GRANT DEED, BK. 108, PG. 539.

BASIS OF BEARING: S89°21'09"E BETWEEN FOUND SPIKES ALONG THE CENTERLINE OF LAKEVIEW BLVD. AS SHOWN HEREON. FOUND SPIKES PER MAMMOTH SLOPES UNIT NO. 4, M.B. 5, PG. 111/111 D.

○ INDICATES 2" IRON PIPE WITH CONCRETE PLUG, TACK & TAG L.S. 3462 SET FLUSH WITH GROUND UNLESS OTHERWISE NOTED.

● INDICATES FOUND POINT AS NOTED.

◎ INDICATES FOUND RAILROAD SPIKE SHOWN ON M.B. 7, PG. 63/63 G.

⊙ INDICATES FOUND SPIKE AS SHOWN ON M.B. 5, PG. 111/111 D.

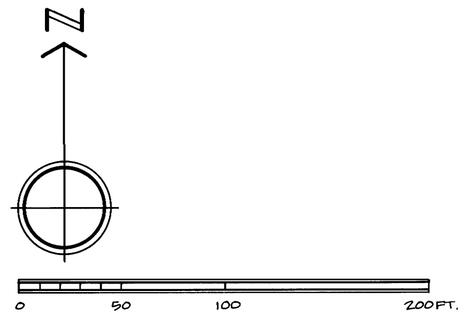

SCALE: 1" = 50'

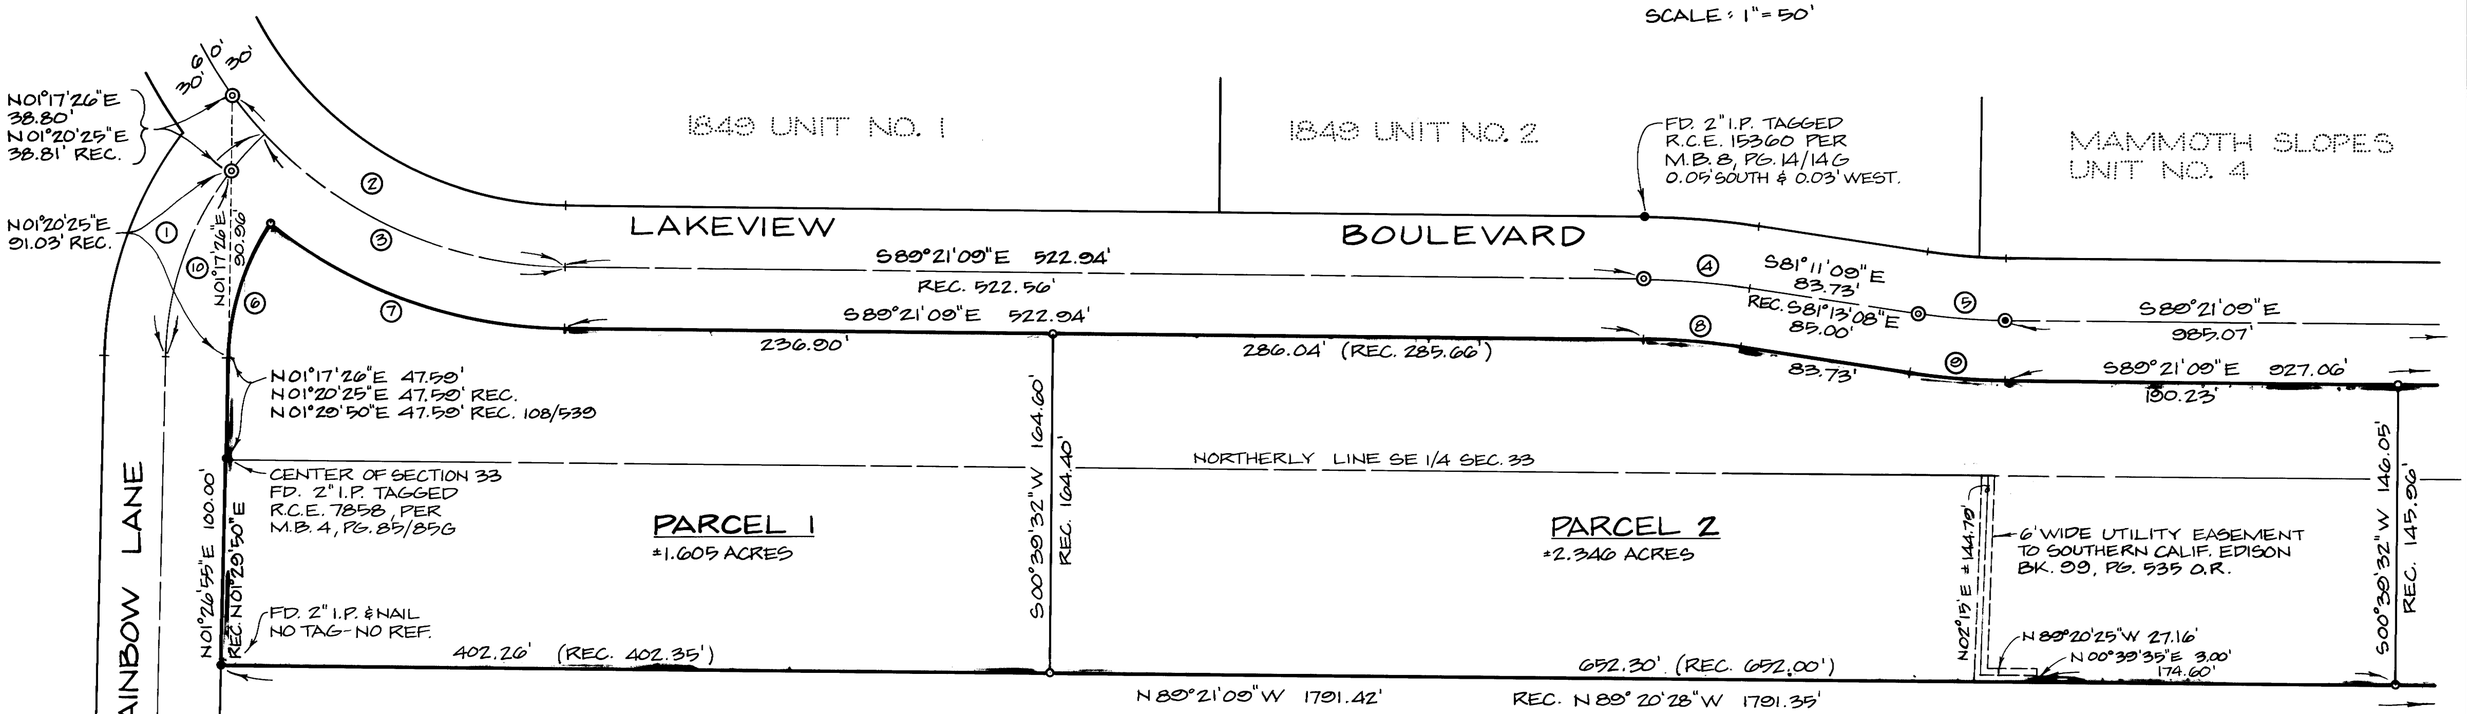

CURVE DATA:

	MEAS.	RECORD		MEAS.	RECORD		MEAS.	RECORD		MEAS.	RECORD		MEAS.	RECORD
①	Δ = 45°57'58"	Δ = 45°59'43"	③	Δ = 46°42'01"	Δ = 46°41'06"	⑤	Δ = 08°10'00"	Δ = 08°08'01"	⑦	Δ = 38°24'13"	Δ = 38°24'13"	⑨	Δ = 08°10'00"	Δ = 08°08'01"
	R = 153.08'	R = 153.08'		R = 200.00'	R = 200.00'		R = 299.06'	R = 300.00'		R = 230.00'	R = 230.00'		R = 329.06'	R = 330.00'
	L = 122.81'	L = 122.89'		L = 163.01'	L = 162.96'		L = 42.63'	L = 42.59'		L = 154.16'	L = 154.14'		L = 46.90'	L = 46.85'
	C = 119.54'	C = 119.61'		C = 158.54'	C = 158.49'		C = 42.59'	C = 42.55'		C = 151.29'	C = 151.29'		C = 46.86'	C = 46.81'
	T = 64.93'	T = 64.97'		T = 86.34'	T = 86.31'		T = 21.35'	T = 21.33'		T = 80.10'	T = 80.10'		T = 23.49'	T = 23.46'
②	Δ = 54°06'06"	Δ = 54°06'06"	④	Δ = 08°10'00"	Δ = 08°08'01"	⑥	Δ = 32°59'10"	Δ = 33°02'17"	⑧	Δ = 08°10'00"	Δ = 08°08'01"	⑩	Δ = 36°28'03"	Δ = 36°29'24"
	R = 200.00'	R = 200.00'		R = 356.66'	R = 350.00'		R = 123.08'	R = 123.08'		R = 326.66'	R = 320.00'		R = 153.08'	R = 153.08'
	L = 188.85'	L = 188.85'		L = 50.84'	L = 49.68'		L = 70.86'	L = 70.97'		L = 46.56'	L = 45.43'		L = 97.43'	L = 97.49'
	C = 181.91'	C = 181.91'		C = 50.79'	C = 49.64'		C = 69.88'	C = 69.99'		C = 46.52'	C = 45.39'		C = 95.80'	C = 95.85'
	T = 102.13'	T = 102.13'		T = 25.46'	T = 24.88'		T = 36.44'	T = 36.50'		T = 23.32'	T = 22.75'		T = 50.43'	T = 50.46'