SCALE: 1" = 30'

PARCEL MAP Nº 34-11

IN THE COUNTY OF MONO, STATE OF CALIFORNIA, BEING A DIVISION OF LOTS 1, 5, 6 AND 7 OF BLOCK 4 AND LOT 2 OF BLOCK 3, SILVER LAKE PINES TRACT Nº 4 RECORDED IN BOOK 1, PAGE 10 OF MAPS, RECORDS OF SAID COUNTY, BEING A PORTION OF THE NORTHEAST QUARTER OF SECTION 21, TOWNSHIP 2 SOUTH, RANGE 26 EAST, M.D.M.

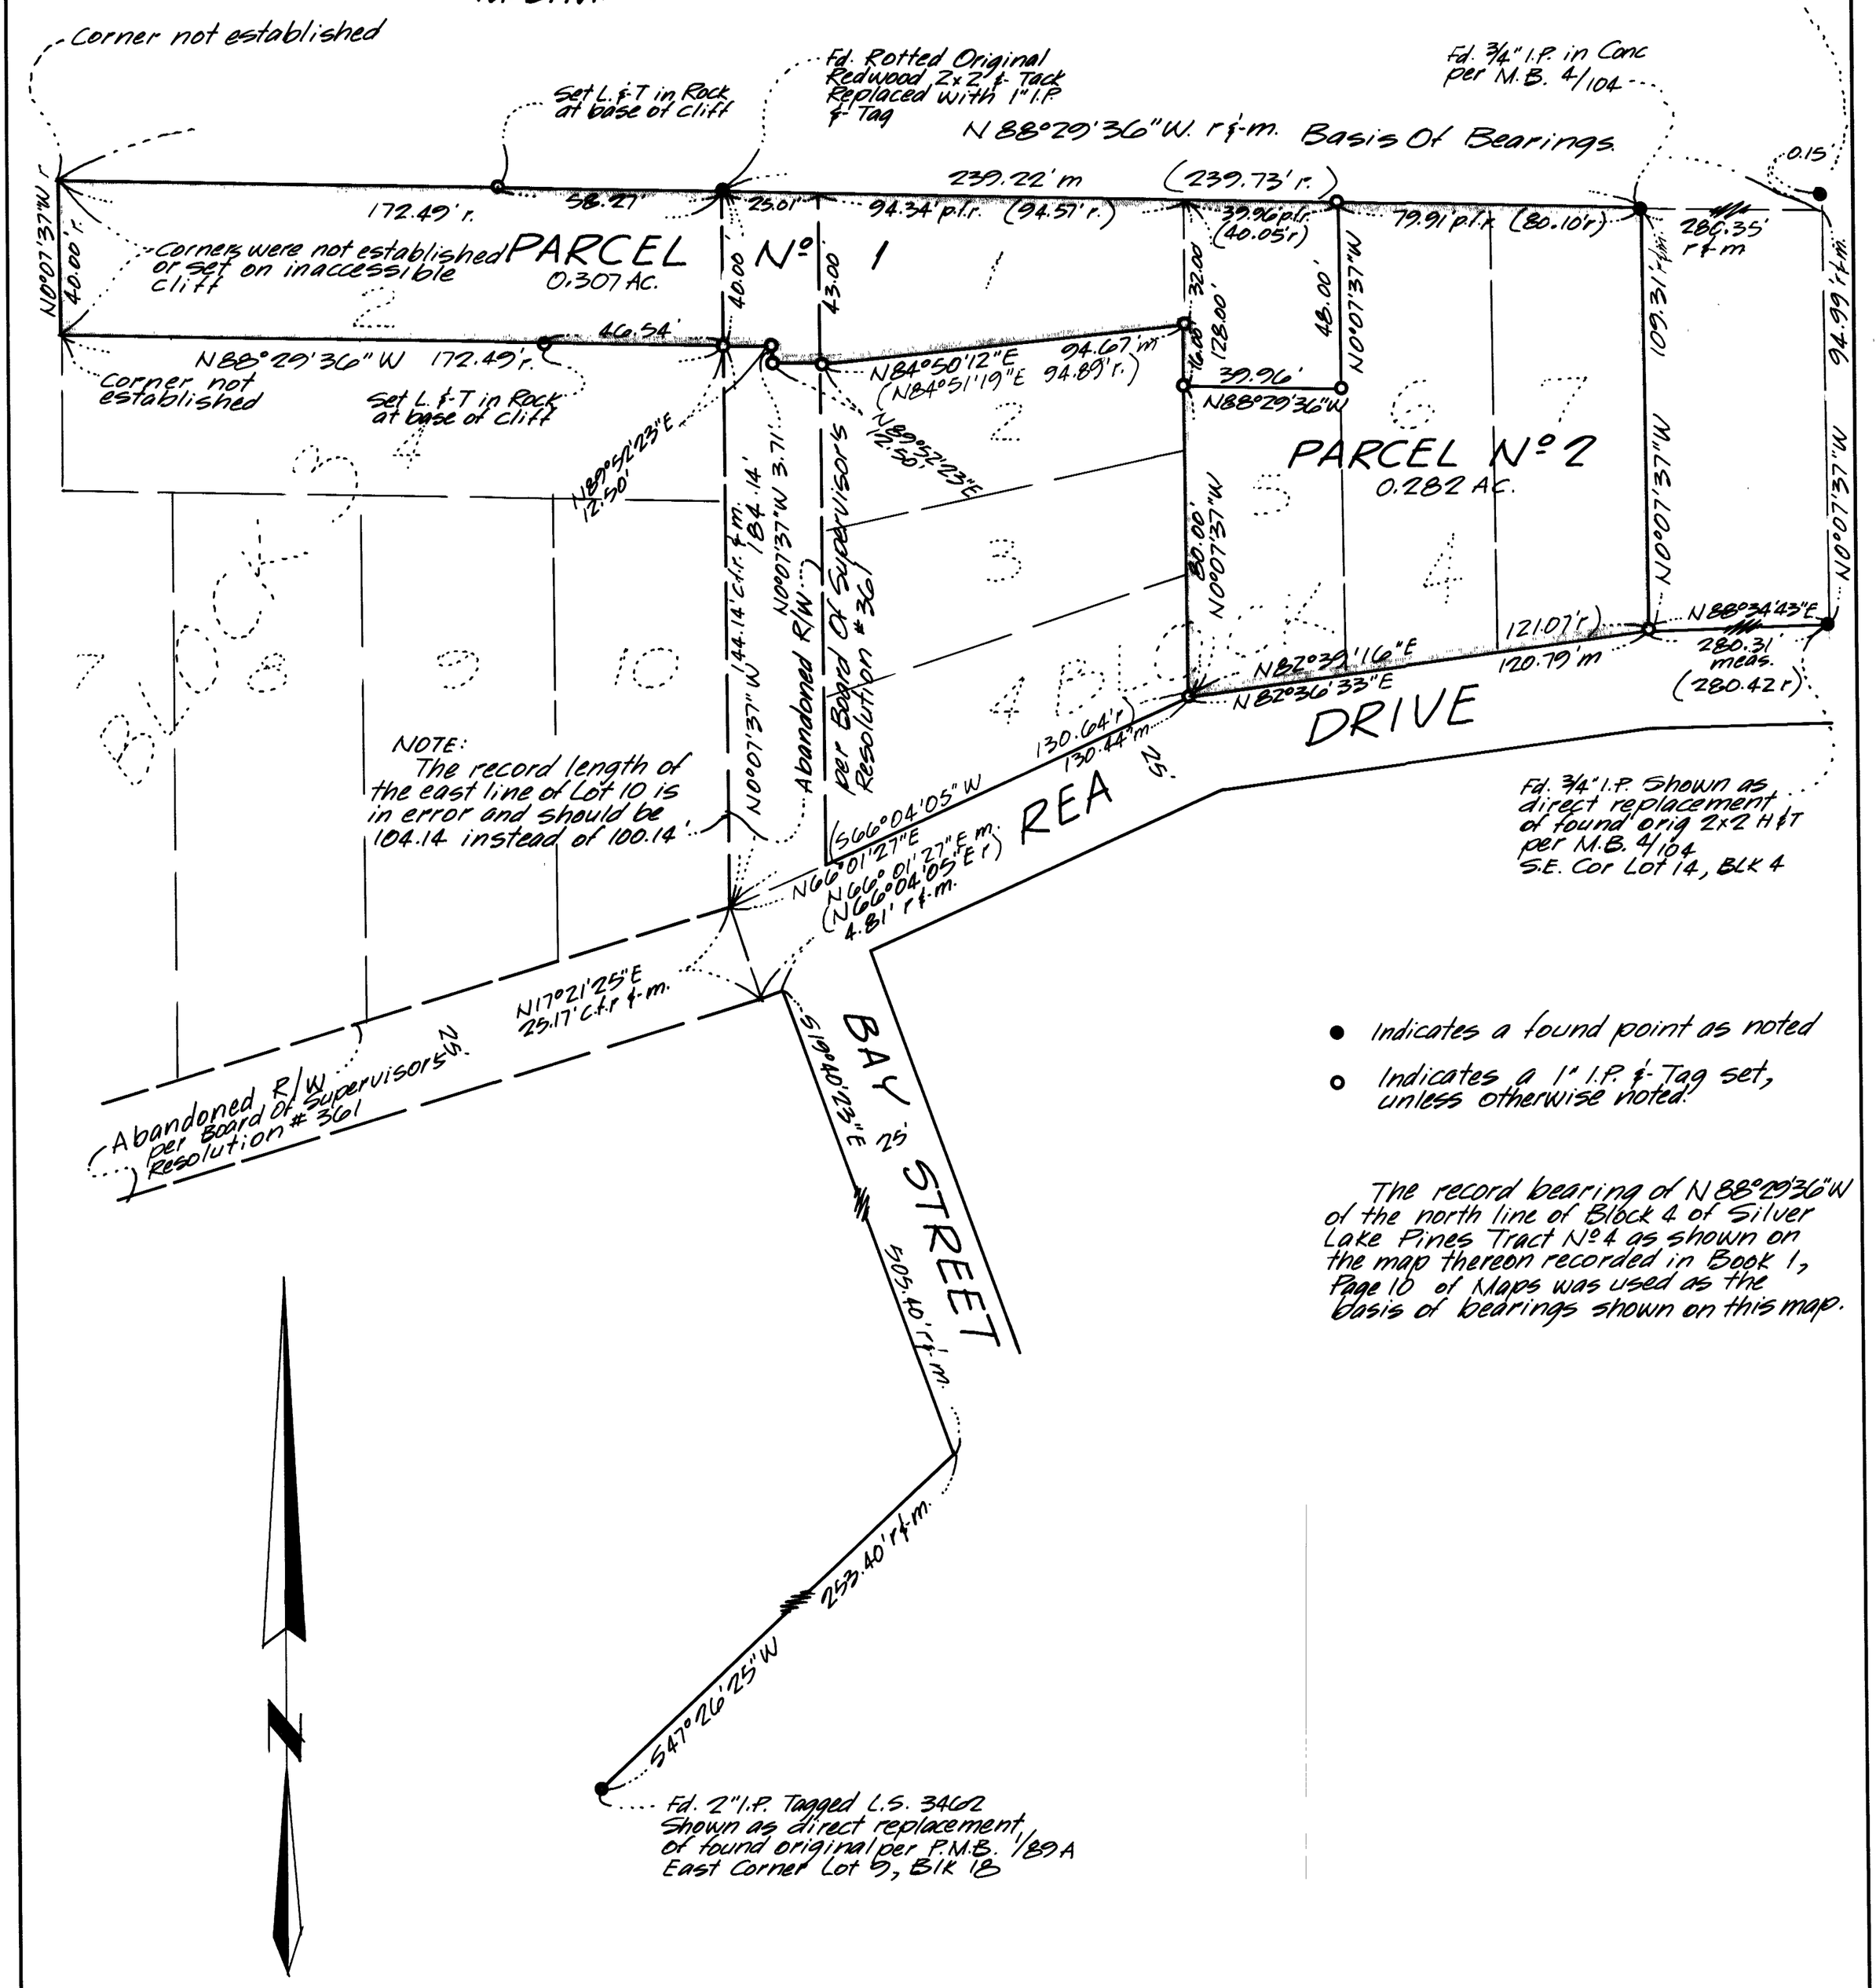

- ● Indicates a found point as noted
- ○ Indicates a 1" I.P. & Tag set, unless otherwise noted.

The record bearing of N 88°29'36"W of the north line of Block 4 of Silver Lake Pines Tract Nº 4 as shown on the map thereon recorded in Book 1, Page 10 of Maps was used as the basis of bearings shown on this map.

VOL 2 PAGE 24-A