SCALE: 1" = 100'

SHEET 3 OF 3 SHEETS

PARCEL MAP Nº 37-82

IN THE COUNTY OF MONO, STATE OF CALIFORNIA, BEING A DIVISION OF A PORTION OF THE SOUTH HALF OF THE SOUTH HALF OF SECTION 17, TOWNSHIP 4 SOUTH, RANGE 29 EAST, M.D.M.

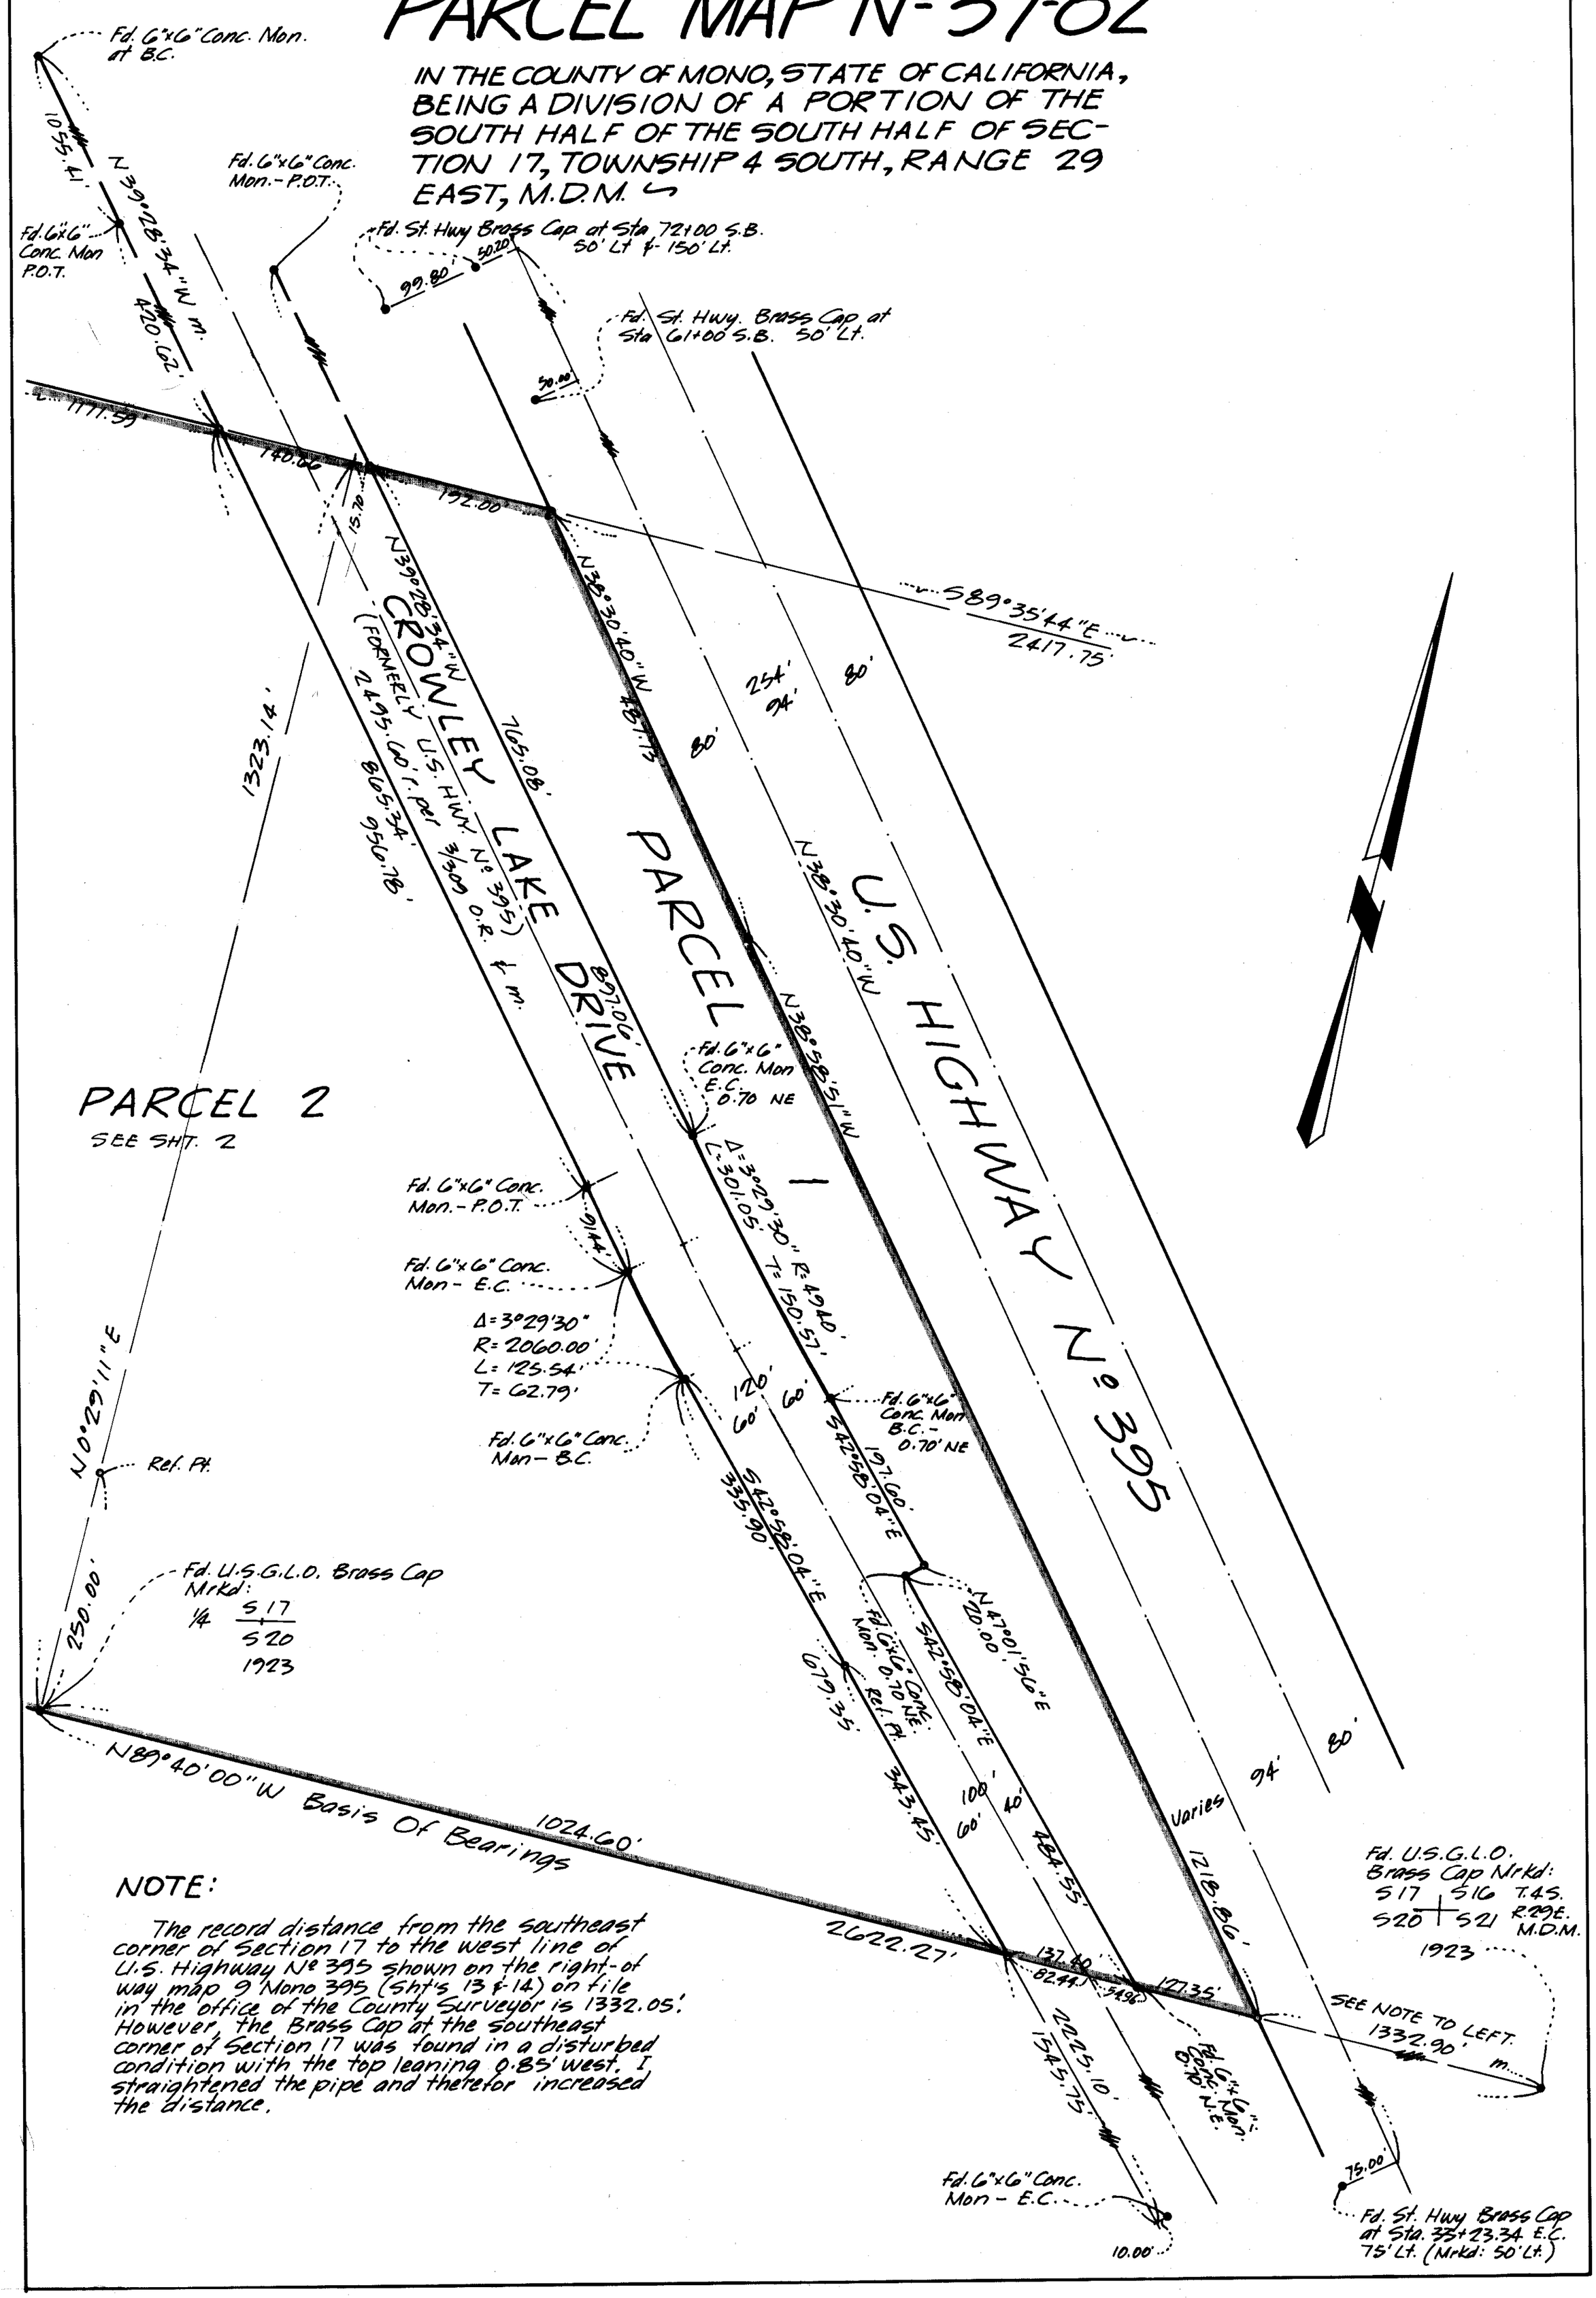

NOTE:

The record distance from the southeast corner of Section 17 to the west line of U.S. Highway Nº 395 shown on the right-of way map 9 Mono 395 (Sht's 13 & 14) on file in the office of the County Surveyor is 1332.05'. However, the Brass Cap at the southeast corner of Section 17 was found in a disturbed condition with the top leaning 0.85' west. I straightened the pipe and therefor increased the distance.

Page 30-A