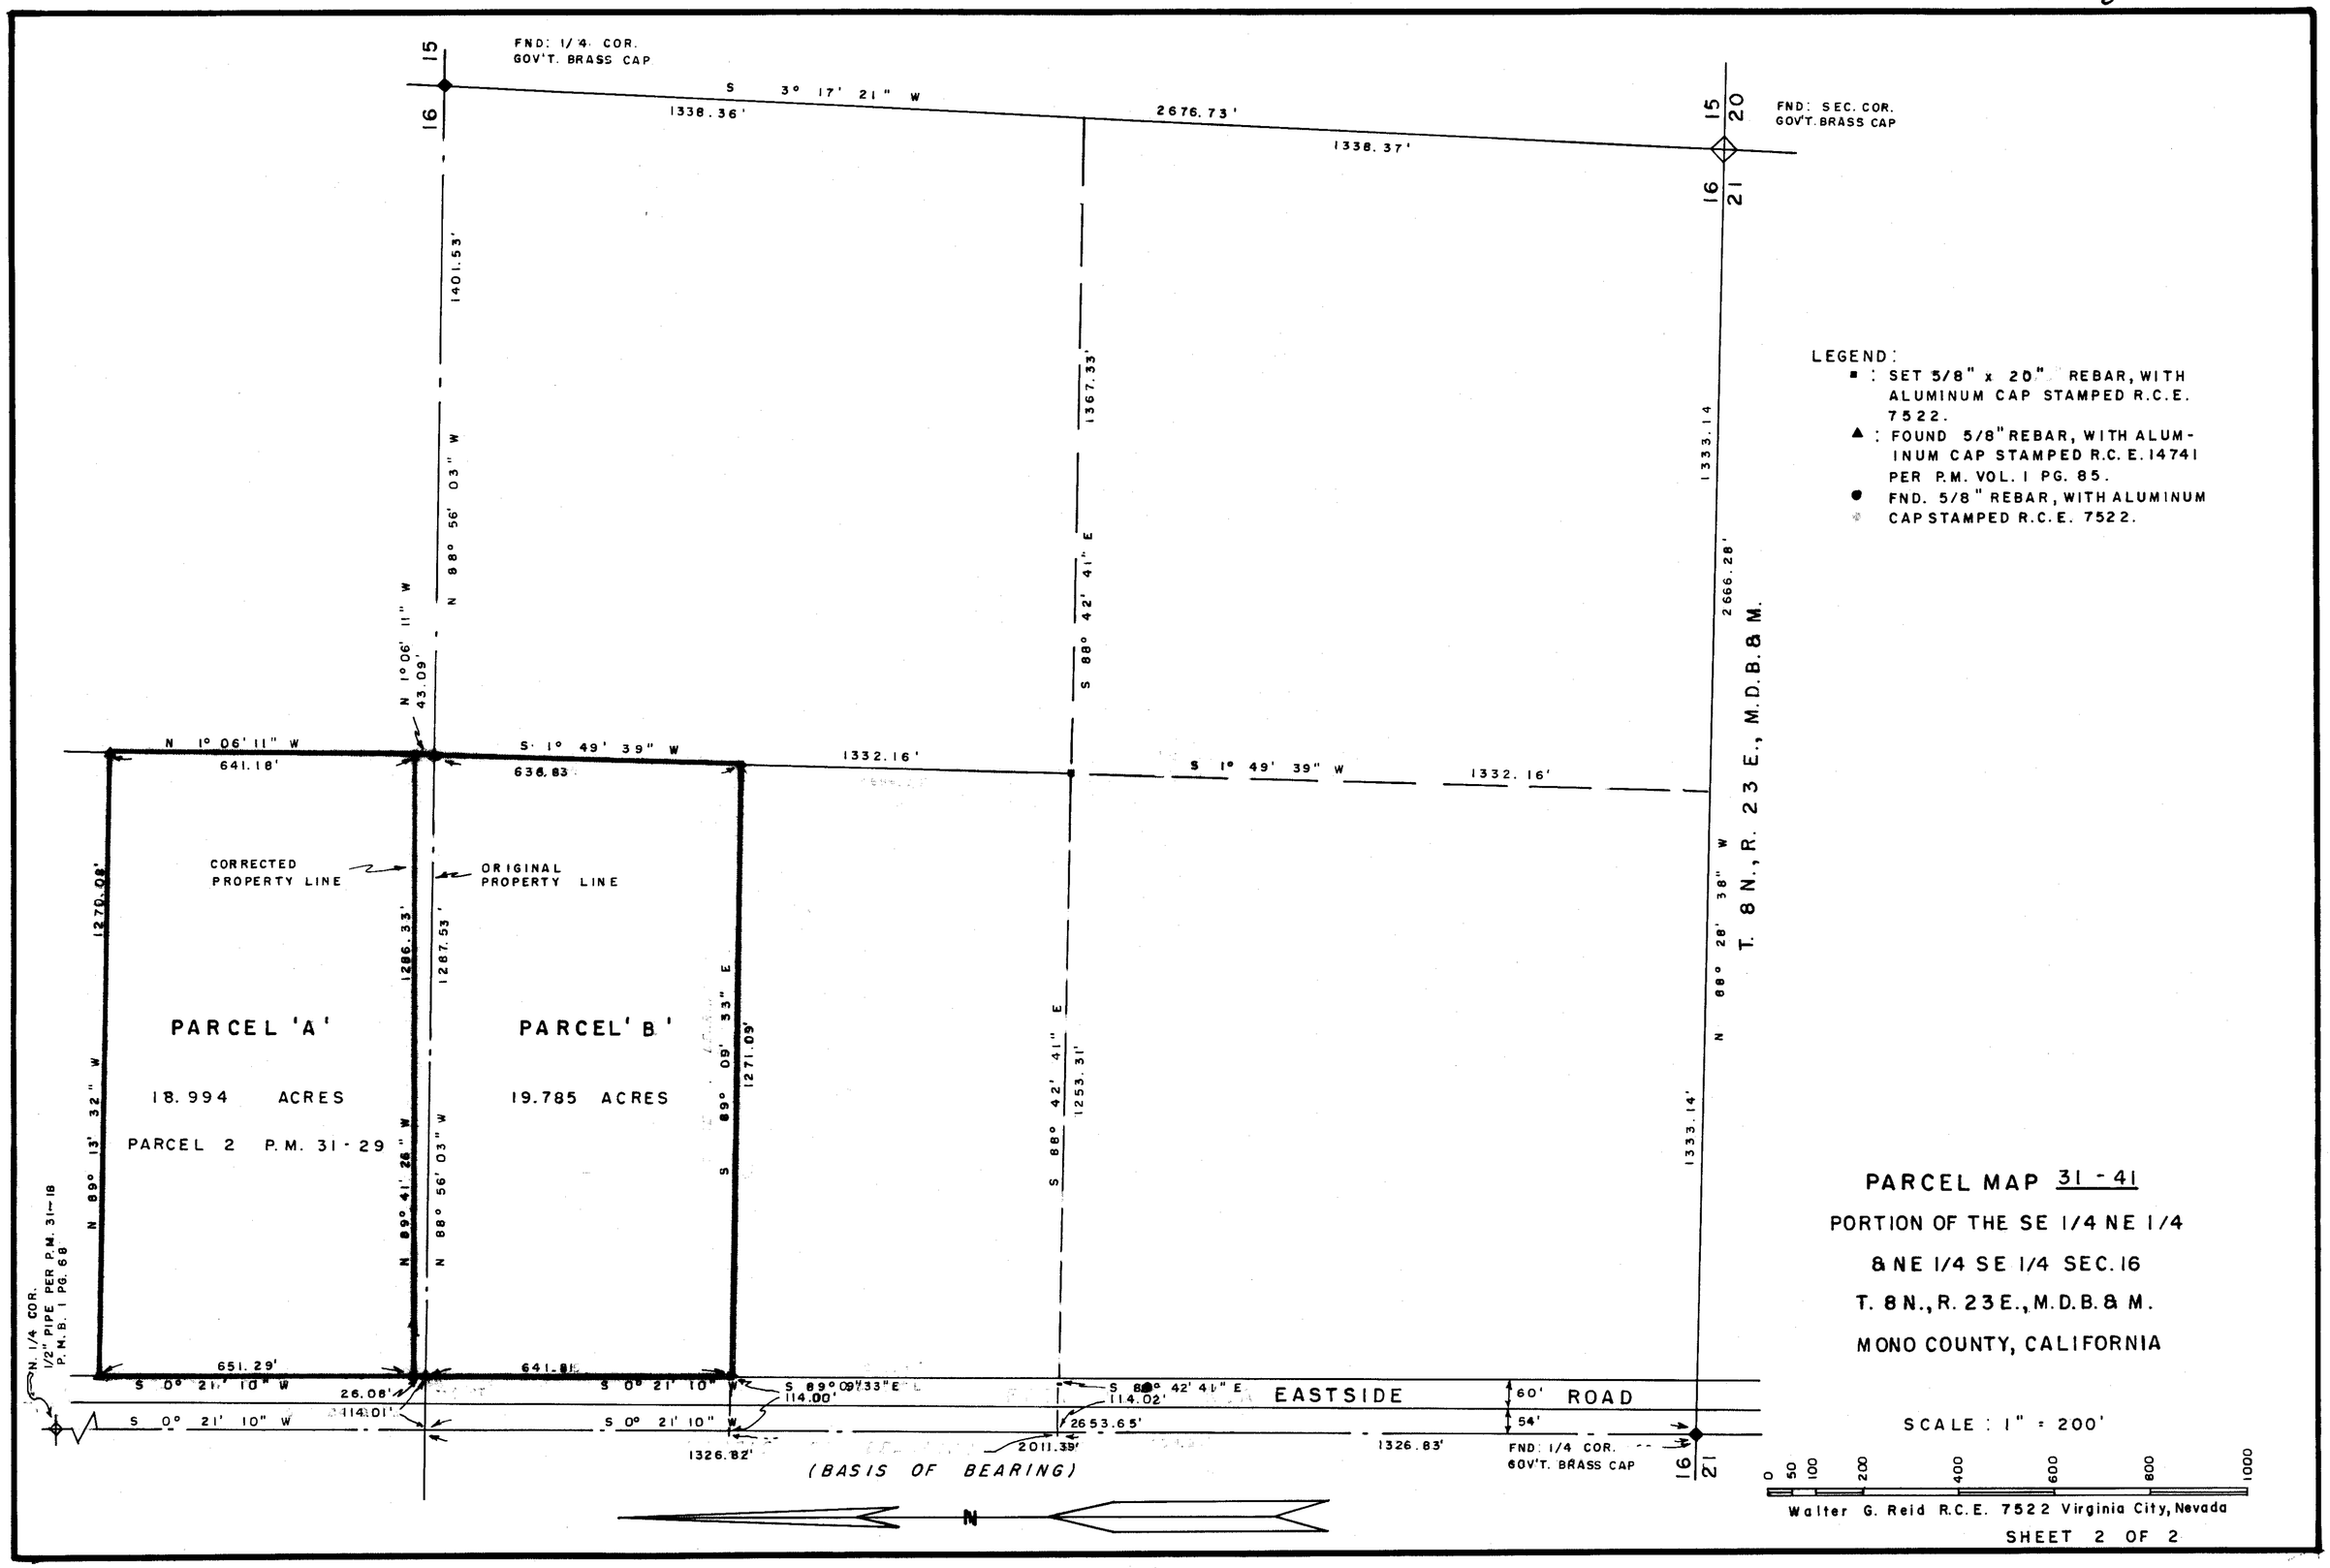
FND: 1/4 COR.
GOV'T. BRASS CAP
S 3° 17' 21" W
1338.36'
2676.73'
1338.37'
FND: SEC. COR.
GOV'T. BRASS CAP
15
16
20
21
1401.53'
N 88° 56' 03" W
N 1° 06' 11" W
43.09'
1367.33'
S 88° 42' 41" E
1333.14
2666.28'
T. 8 N., R. 23 E., M.D.B.& M.
N 1° 06' 11" W
641.18'
S 1° 49' 39" W
636.83
1332.16'
S 1° 49' 39" W
1332.16'
CORRECTED
PROPERTY LINE
ORIGINAL
PROPERTY LINE
1270.08'
1286.33'
1287.53'
PARCEL 'A'
18.994 ACRES
PARCEL 2 P.M. 31-29
PARCEL 'B'
19.785 ACRES
N 89° 13' 32" W
N 89° 41' 28" W
N 88° 56' 03" W
S 89° 09' 33" E
1271.09'
S 88° 42' 41" E
1253.31'
N 88° 28' 38" W
1333.14'
N. 1/4 COR.
1/2" PIPE PER P.M. 31-18
P.M.B. 1 PG. 68
651.29'
641.81'
S 0° 21' 10" W
26.08'
114.01'
S 0° 21' 10" W
S 89° 09' 33" E
114.00'
S 88° 42' 41" E
114.02'
EASTSIDE
ROAD
60'
54'
S 0° 21' 10" W
S 0° 21' 10" W
2653.65'
2011.39'
1326.82'
1326.83'
FND: 1/4 COR.
GOV'T. BRASS CAP
(BASIS OF BEARING)
N
LEGEND:
■ : SET 5/8" x 20" REBAR, WITH ALUMINUM CAP STAMPED R.C.E. 7522.
▲ : FOUND 5/8" REBAR, WITH ALUMINUM CAP STAMPED R.C.E. 14741 PER P.M. VOL. 1 PG. 85.
● FND. 5/8" REBAR, WITH ALUMINUM CAP STAMPED R.C.E. 7522.
PARCEL MAP 31-41
PORTION OF THE SE 1/4 NE 1/4
& NE 1/4 SE 1/4 SEC. 16
T. 8 N., R. 23 E., M.D.B.& M.
MONO COUNTY, CALIFORNIA
SCALE : 1" = 200'
0 50 100 200 400 600 800 1000
Walter G. Reid R.C.E. 7522 Virginia City, Nevada
SHEET 2 OF 2