P.M. Vol 2 Page 42-A

PARCEL MAP NO. 37-84

BEING A SUBDIVISION OF PARCEL 3, OF PARCEL MAP NO. 37-54 RECORDED IN BOOK 1, PAGE 112-A OF PARCEL MAPS, AND BEING SITUATED IN THE NW 1/4, NW 1/4 OF SECTION 9, T.5S., R.33E., M.D.M., IN THE COUNTY OF MONO, STATE OF CALIFORNIA.

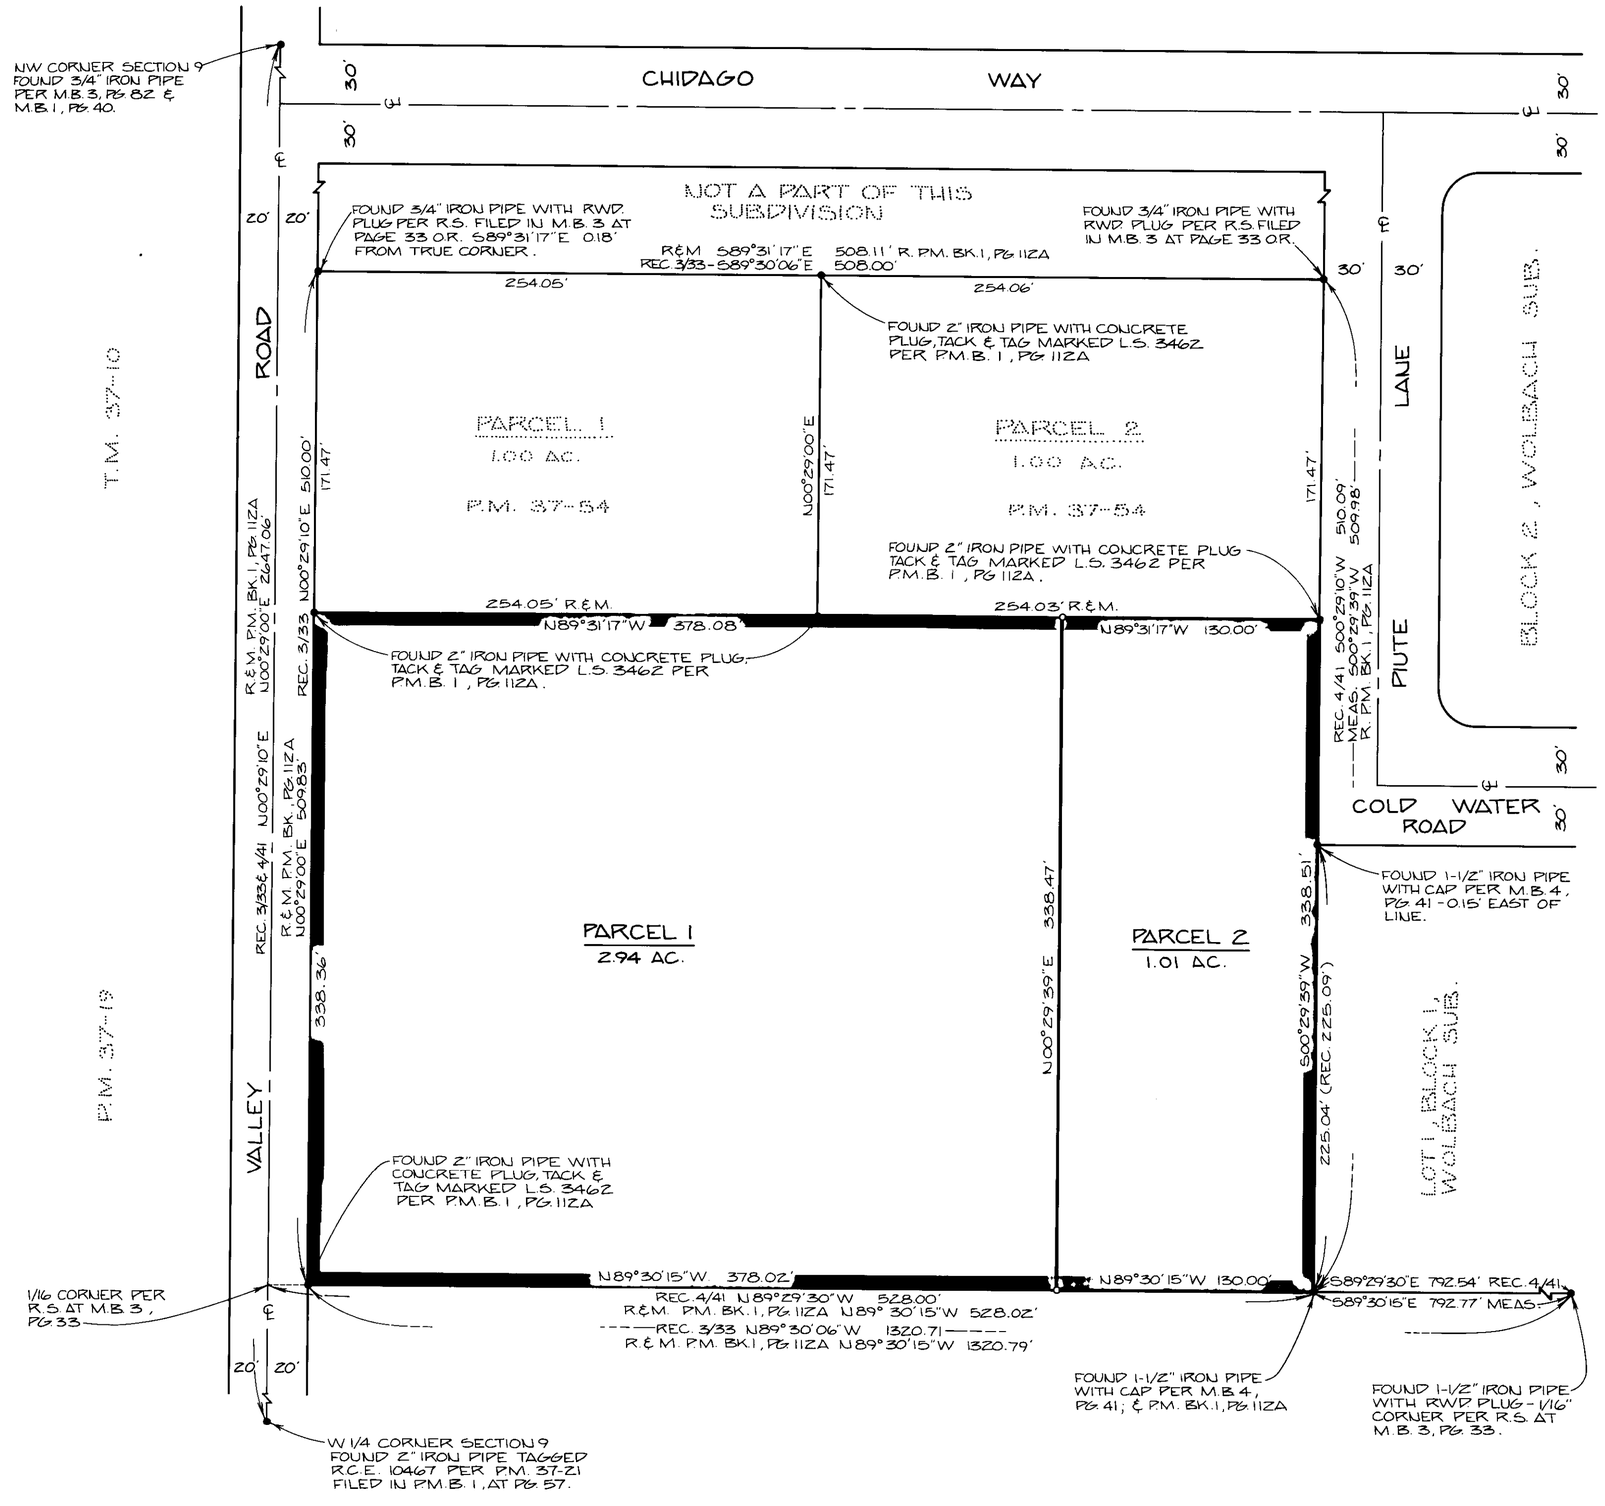

0 50 100 150 200 250 FT.

SCALE: 1" = 50'

DATE: JANUARY 18, 1980

BASIS OF BEARING:

BEARING BASED ON FOUND MONUMENTS - W 1/4 CORNER SECTION 9 TO NW CORNER SECTION 9 - N00°29'00"E PER PARCEL MAP NO. 37-21 FILED IN BOOK 1 OF PARCEL MAPS AT PAGE 57.

NOTES:

RECORD DATA PER MAP OF WOLBACH SUBDIVISION FILED IN M.B. 4, PG. 41-41A & R.S. AT M.B. 3, PG. 33. AND PARCEL MAP 37-54 IN P.M. BK. 1, PG 112A OF PARCEL MAPS.

MONUMENTATION:

- ○ INDICATES SET 2" IRON PIPE WITH TAG L.S. 3462 FLUSH WITH GROUND.
- • INDICATES FOUND MONUMENT AS NOTED AND SHOWN HEREON.

LEGEND:

R. = RECORD
M. = MEASURED

SHEET 2 OF 2 SHEETS

79-321