SCALE: 1" = 500'

SHEET 3 OF 3

PARCEL MAP № 35-10

IN THE COUNTY OF MONO, STATE OF CALIFORNIA, BEING A SUBDIVISION OF THE SE¼ OF THE NE¼, AND THE E½ OF THE SE¼ OF SECTION 5, AND THE NE¼ OF THE NE¼ OF SECTION 8, T.1S., R.31E., M.D.M.

NOTE:

1. Reserving to the people, the absolute right to fish thereupon as provided by Section 25 of Article 1 of the Constitution of the State of California.
2. Reserving to the State, its successors and assigns, pursuant to Section 6210.5 of the Public Resources Code, a perpetual easement and right of way for convenient access to other lands owned by the State, its successors and assigns.
3. Any defects, claims, encumbrances and other matters that might be disclosed by an examination of the records of the United States District Land Office of the district within which said land is located.

MONUMENTATION:

• Indicates a found point as noted.
∘ Indicates set 2" I.P. tagged L.S. 3462.

NOTE:

Record data shown on this map is per government notes dated 1879.

R. = Record
M. = Measured

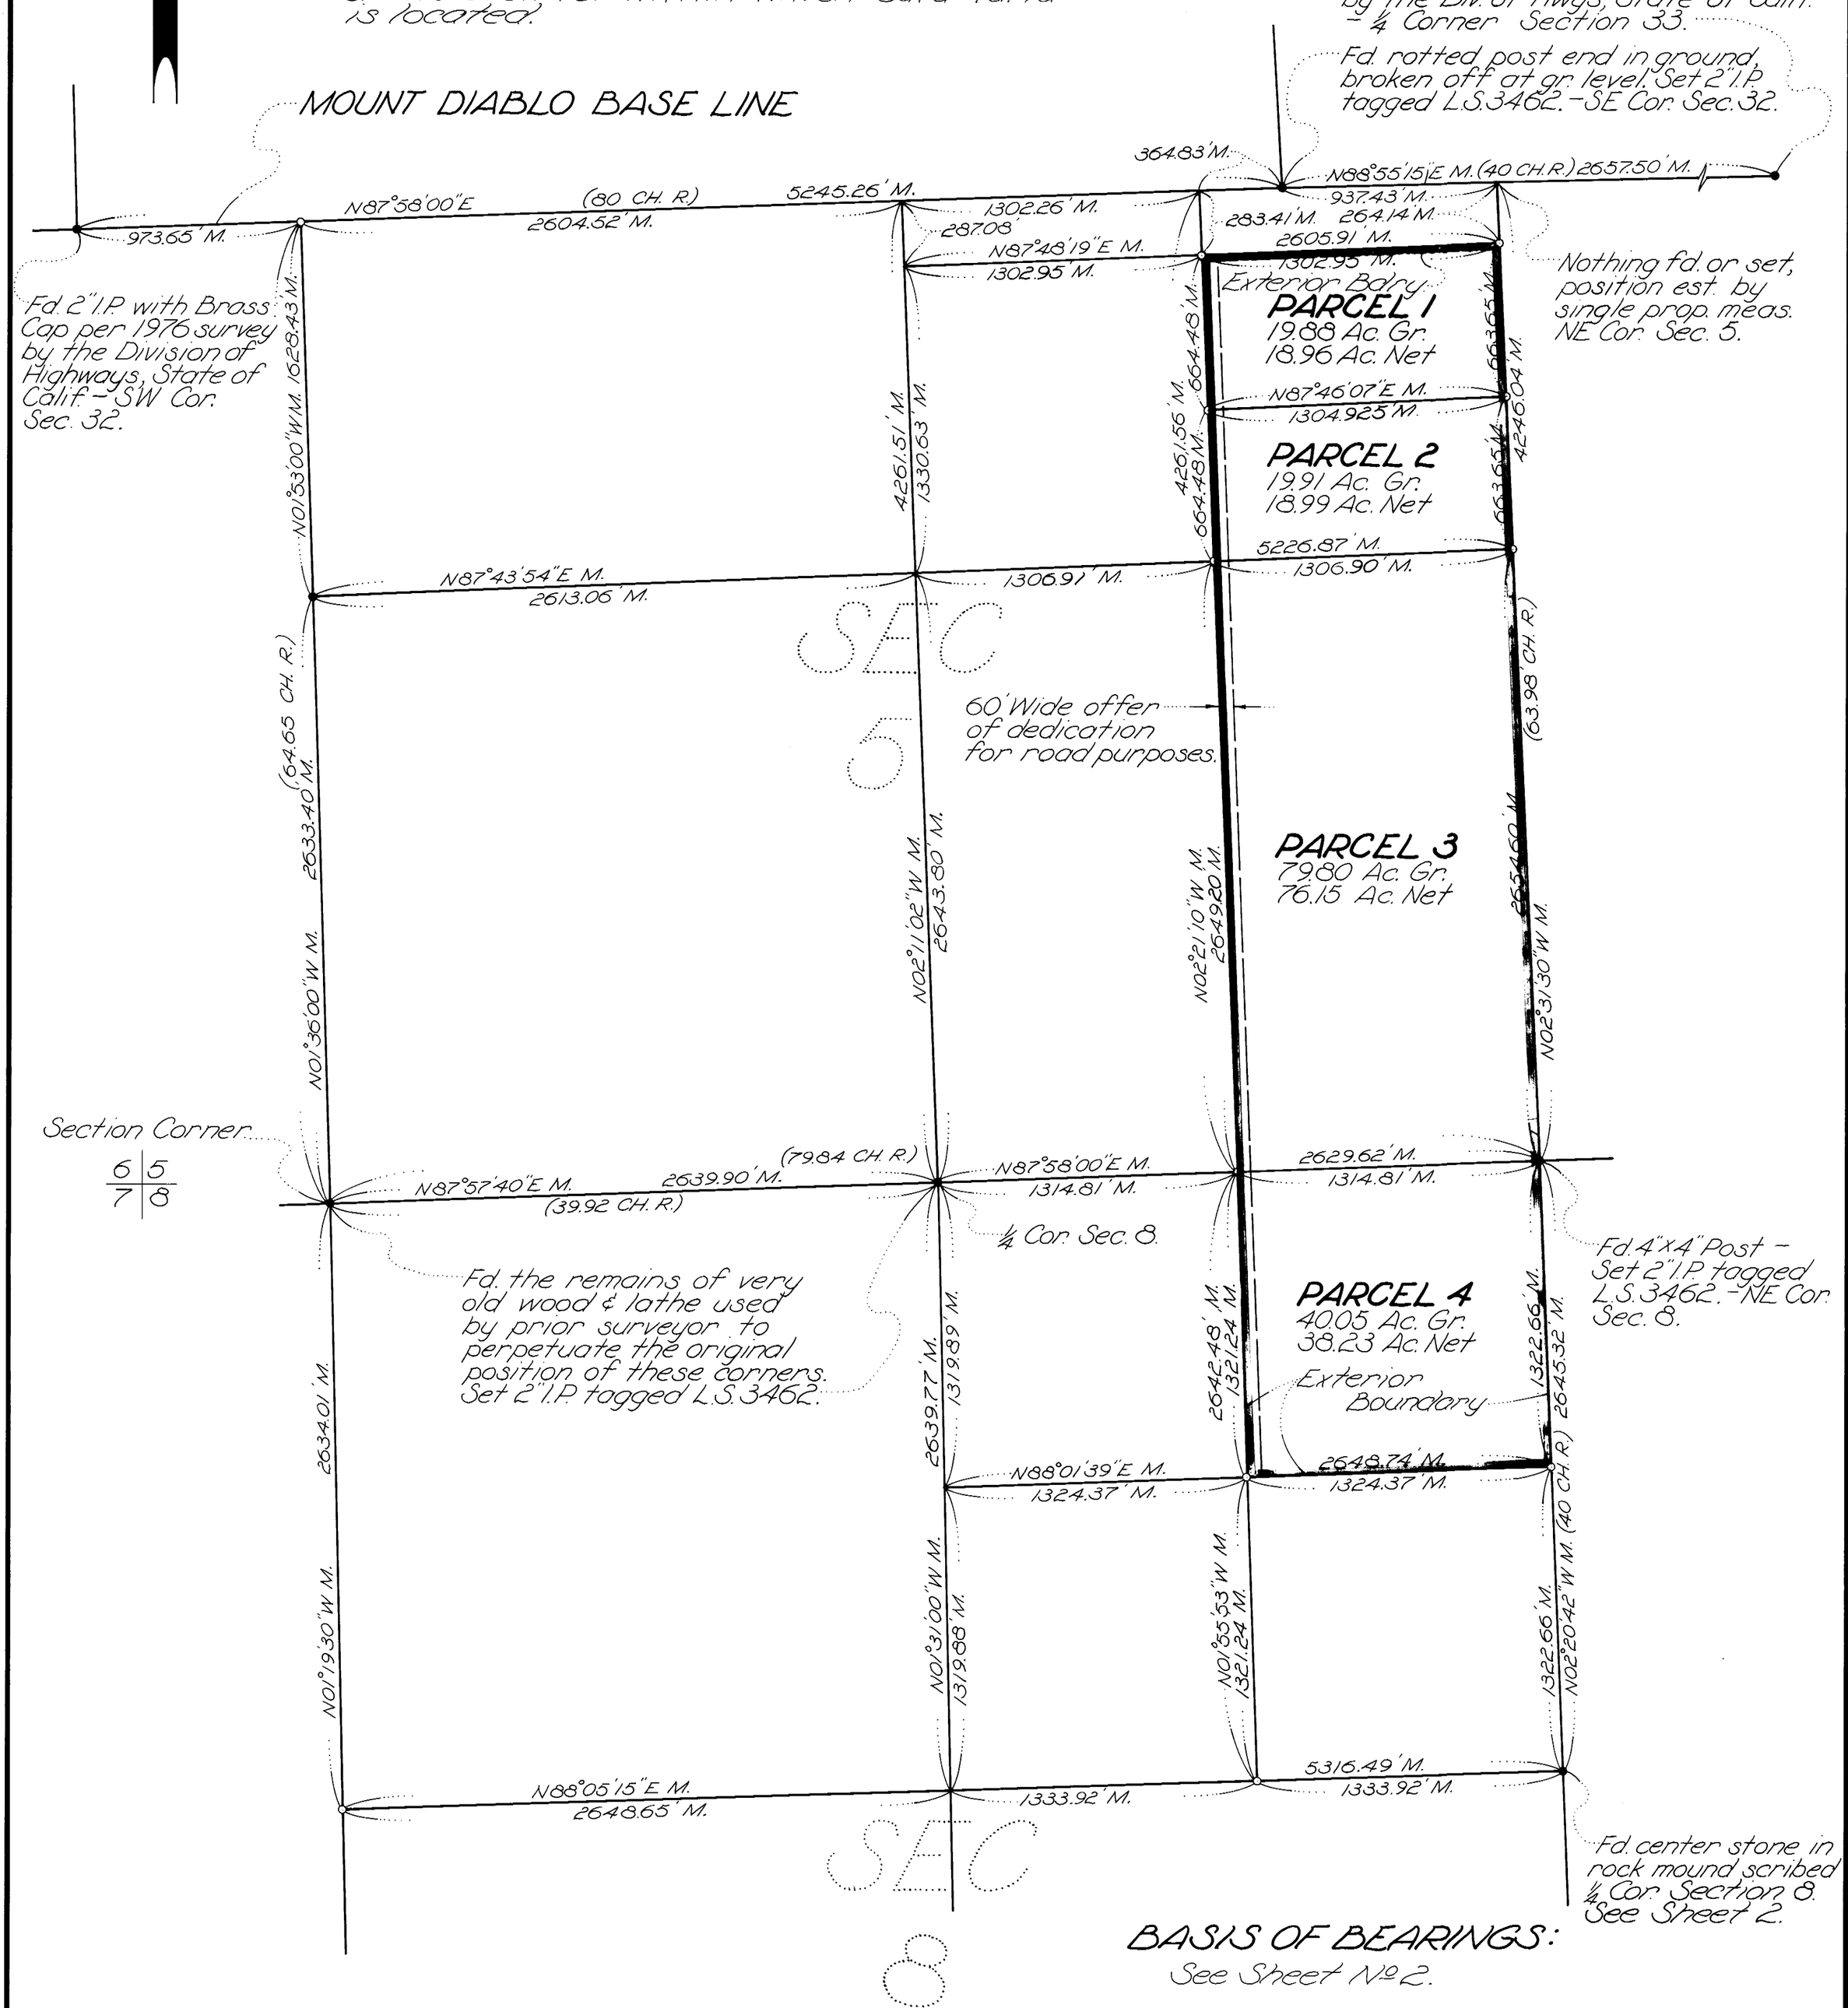

BASIS OF BEARINGS:
See Sheet № 2.

Page 54-B