SCALE: 1" = 100'

SHEET 2 OF 2 SHEETS

PARCEL MAP Nº 35-14

IN THE COUNTY OF MONO, STATE OF CALIFORNIA, BEING A DIVISION OF A PORTION OF THE EAST HALF OF THE NORTHWEST QUARTER OF SECTION 5, TOWNSHIP 2 SOUTH, RANGE 32 EAST, M.D.M.

Caltrans has no survey data fixing the alignment of U.S. Hwy. Nº 6 along this parcel. The alignment as shown is based upon M.B. 6/23 which in turn is based upon physical centerline. Right-Of-Way width conform to typical distance between fences.

Note: This survey is being preformed concurrently with the survey for Parcel Map Nº 35-13 and some monuments shown as being set are also shown as being set per that map.

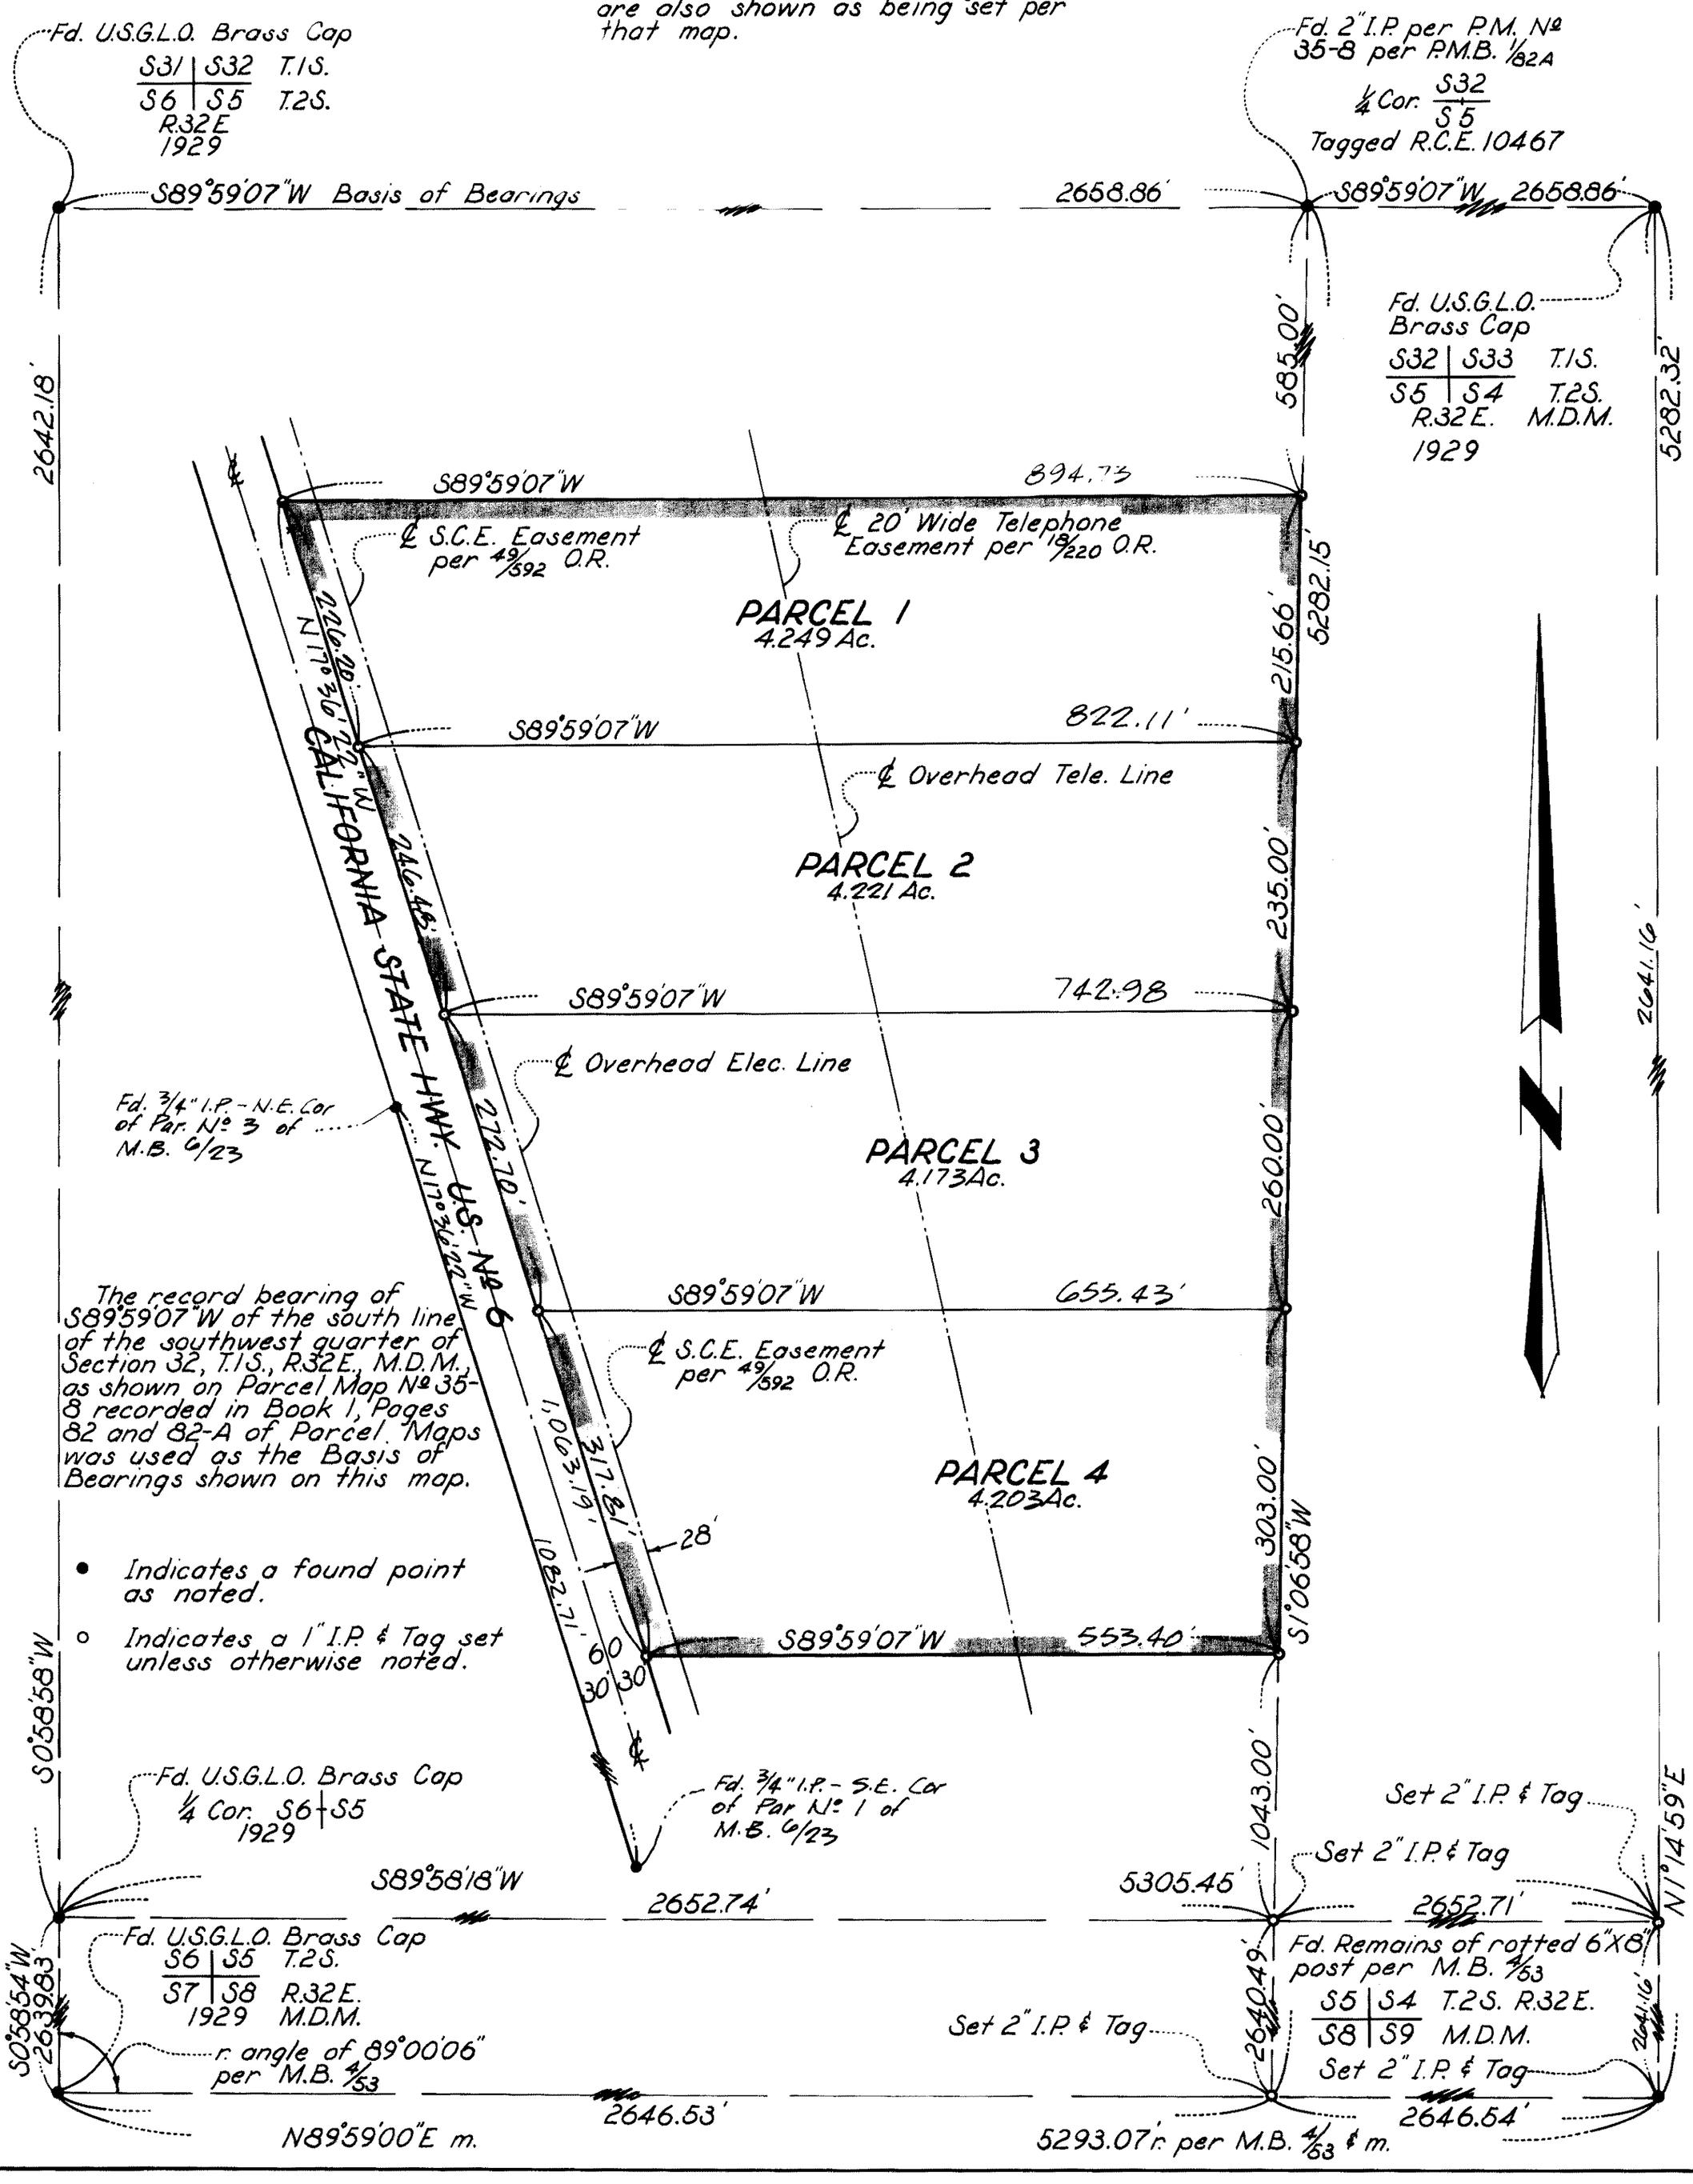

PARCEL MAP BOOK 2, PAGE 56A