FINAL MAP Nº 34-3

IN THE COUNTY OF MONO, STATE OF CALIFORNIA,
BEING A SUBDIVISION OF A PORTION OF SECTION 13
AND A PORTION OF SECTION 14, ALL WITHIN
TOWNSHIP 2 NORTH, RANGE 25 EAST, M.D.M.

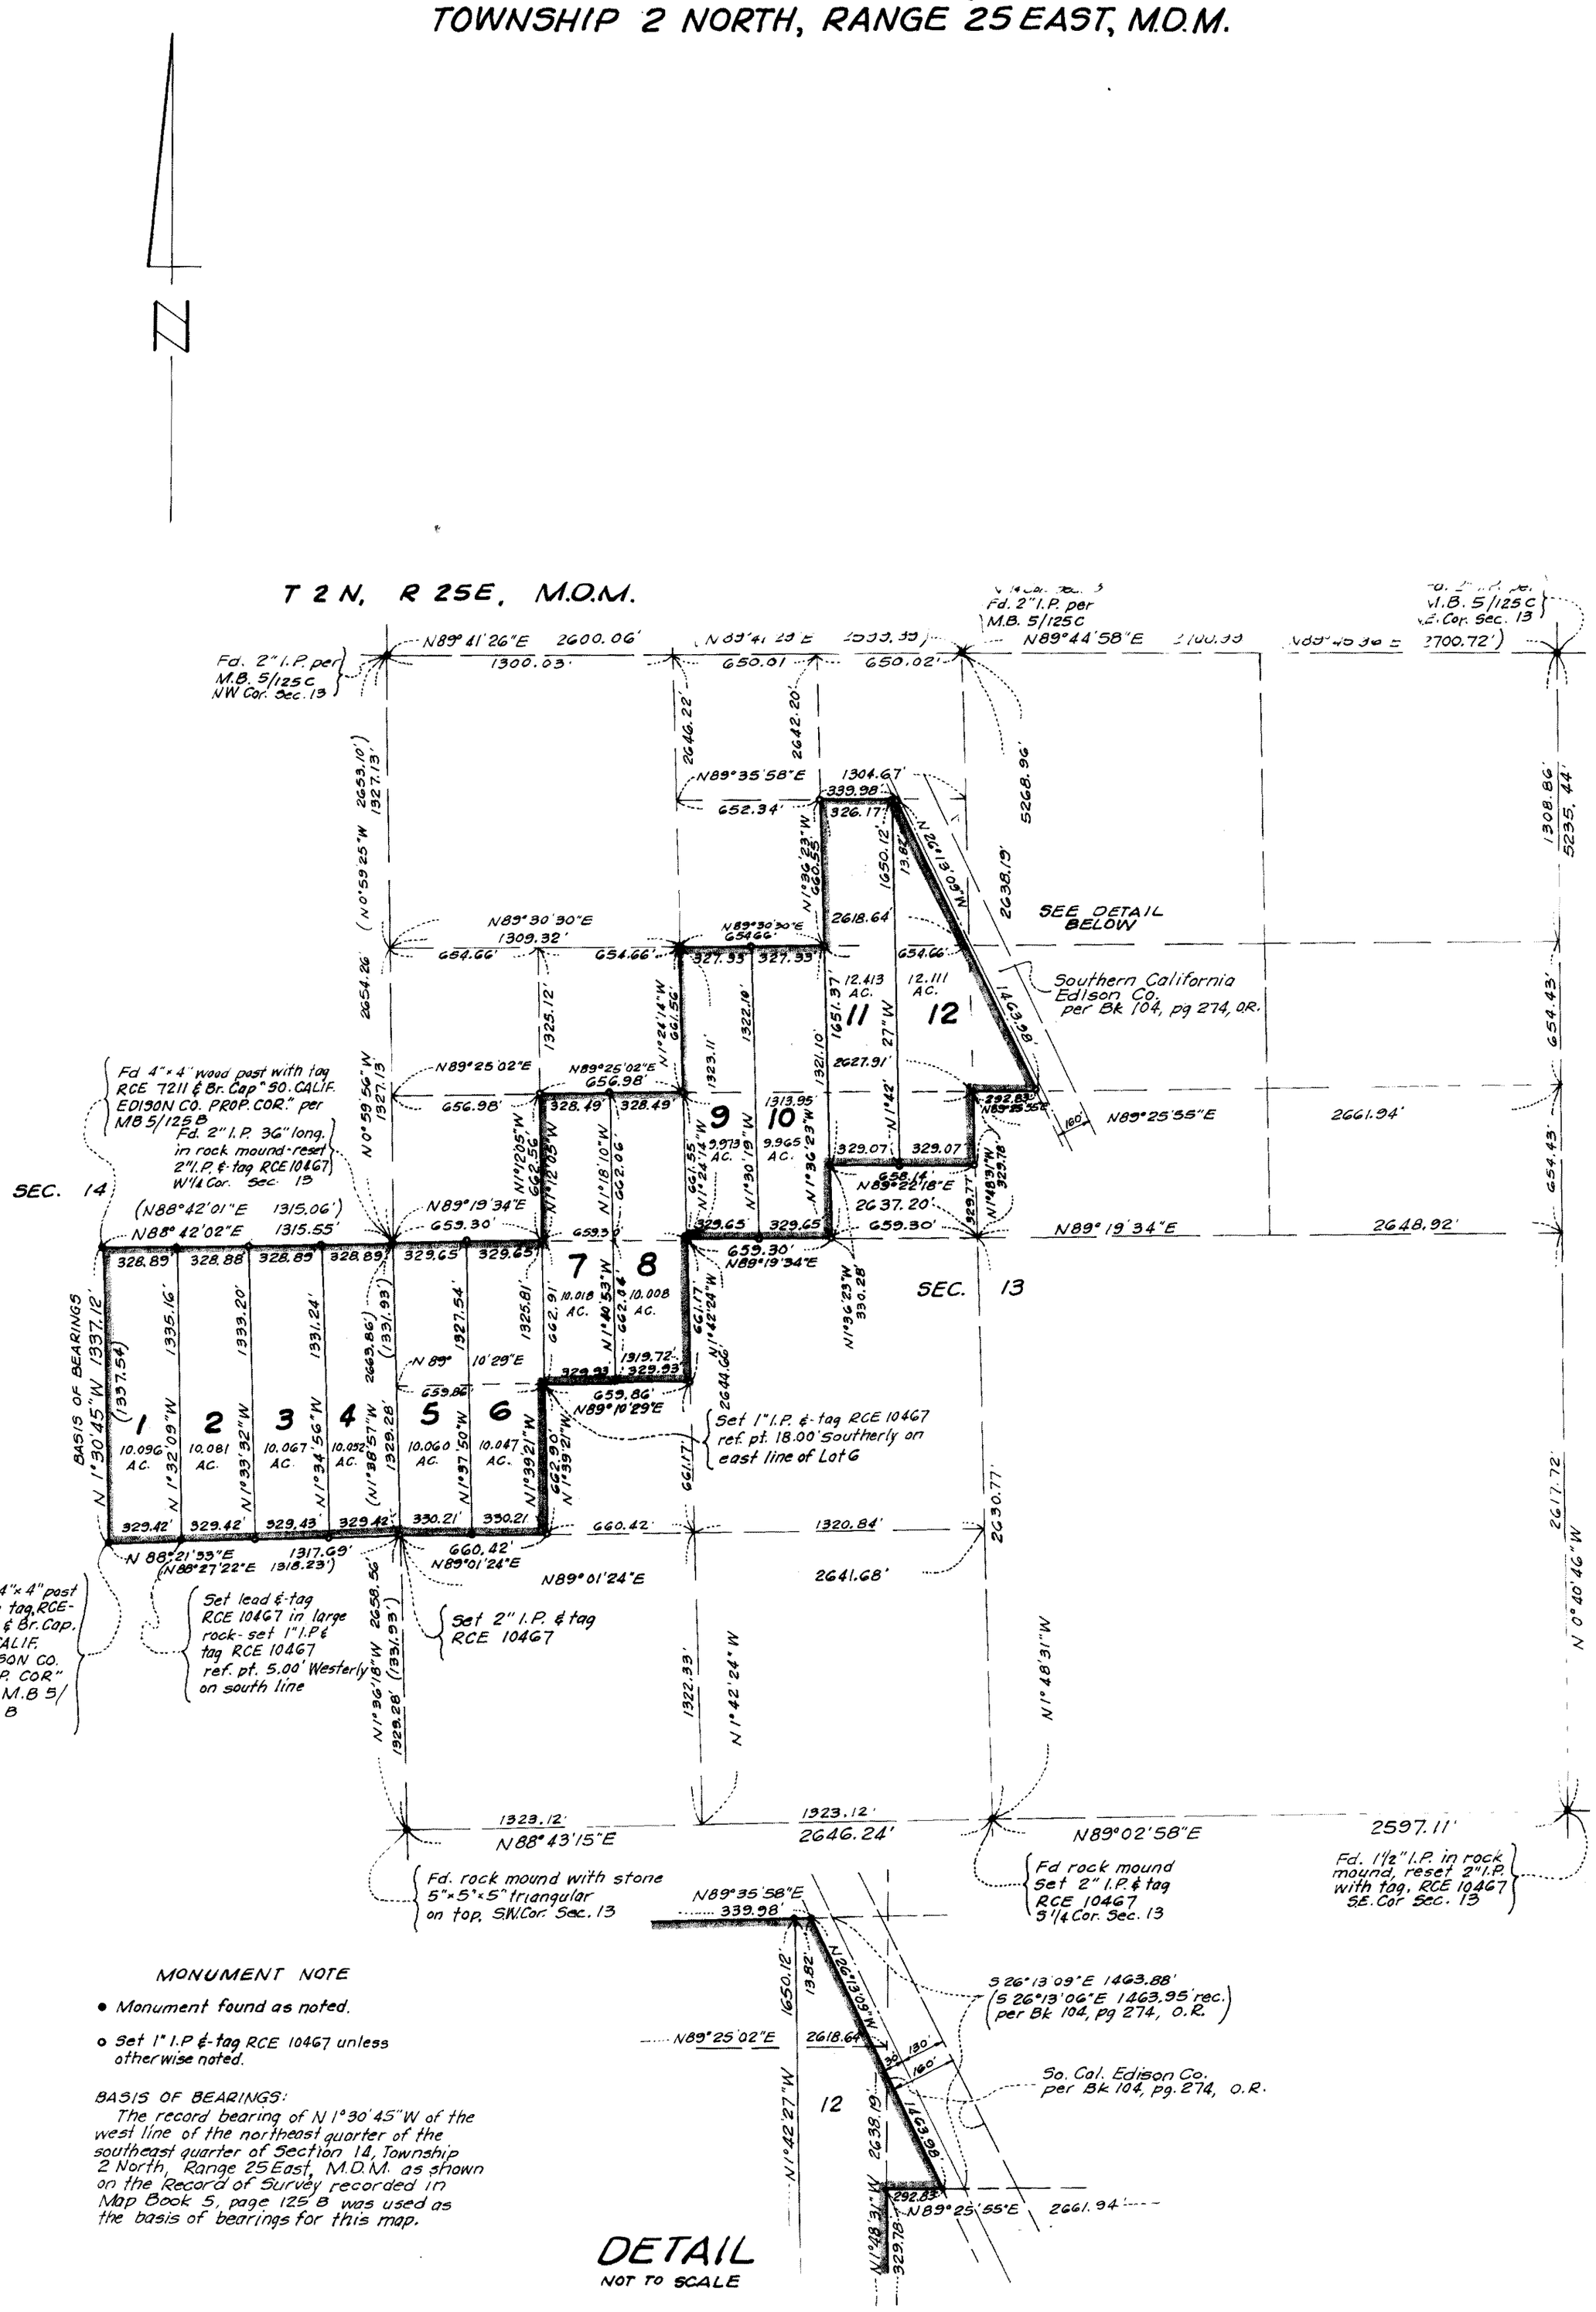

MONUMENT NOTE

- ● Monument found as noted.
- ○ Set 1" I.P & tag RCE 10467 unless otherwise noted.

BASIS OF BEARINGS:
The record bearing of N 1°30'45"W of the west line of the northeast quarter of the southeast quarter of Section 14, Township 2 North, Range 25 East, M.D.M. as shown on the Record of Survey recorded in Map Book 5, page 125 B was used as the basis of bearings for this map.