PARCEL MAP NO. 35-18

IN THE COUNTY OF MONO, STATE OF CALIFORNIA, BEING A SUBDIVISION OF A PORTION OF SECTIONS 6, 7 & 8, T.1S., R.32E., M.D.M.

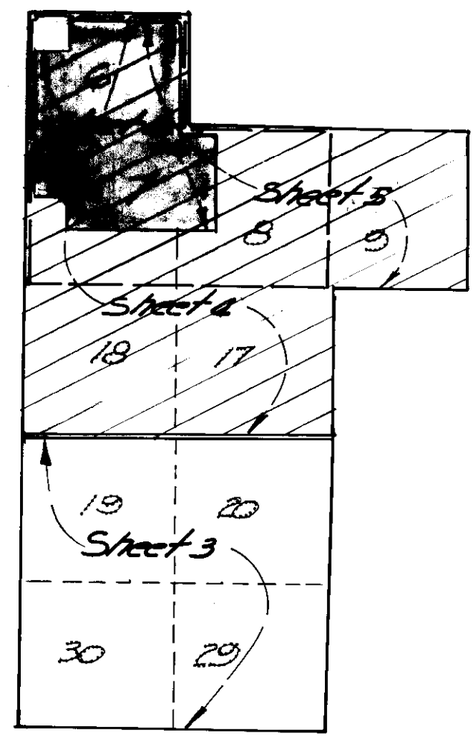

SHEET INDEX

Monumentation:
- • Found point as noted
- ○ Set 2" Iron pipe & Tag - L.S. 3462

R_1 = Govt. Field Notes - Bond 1879
R_2 = Govt. Field Notes - 1856
S.P. = Established by Single Proportion

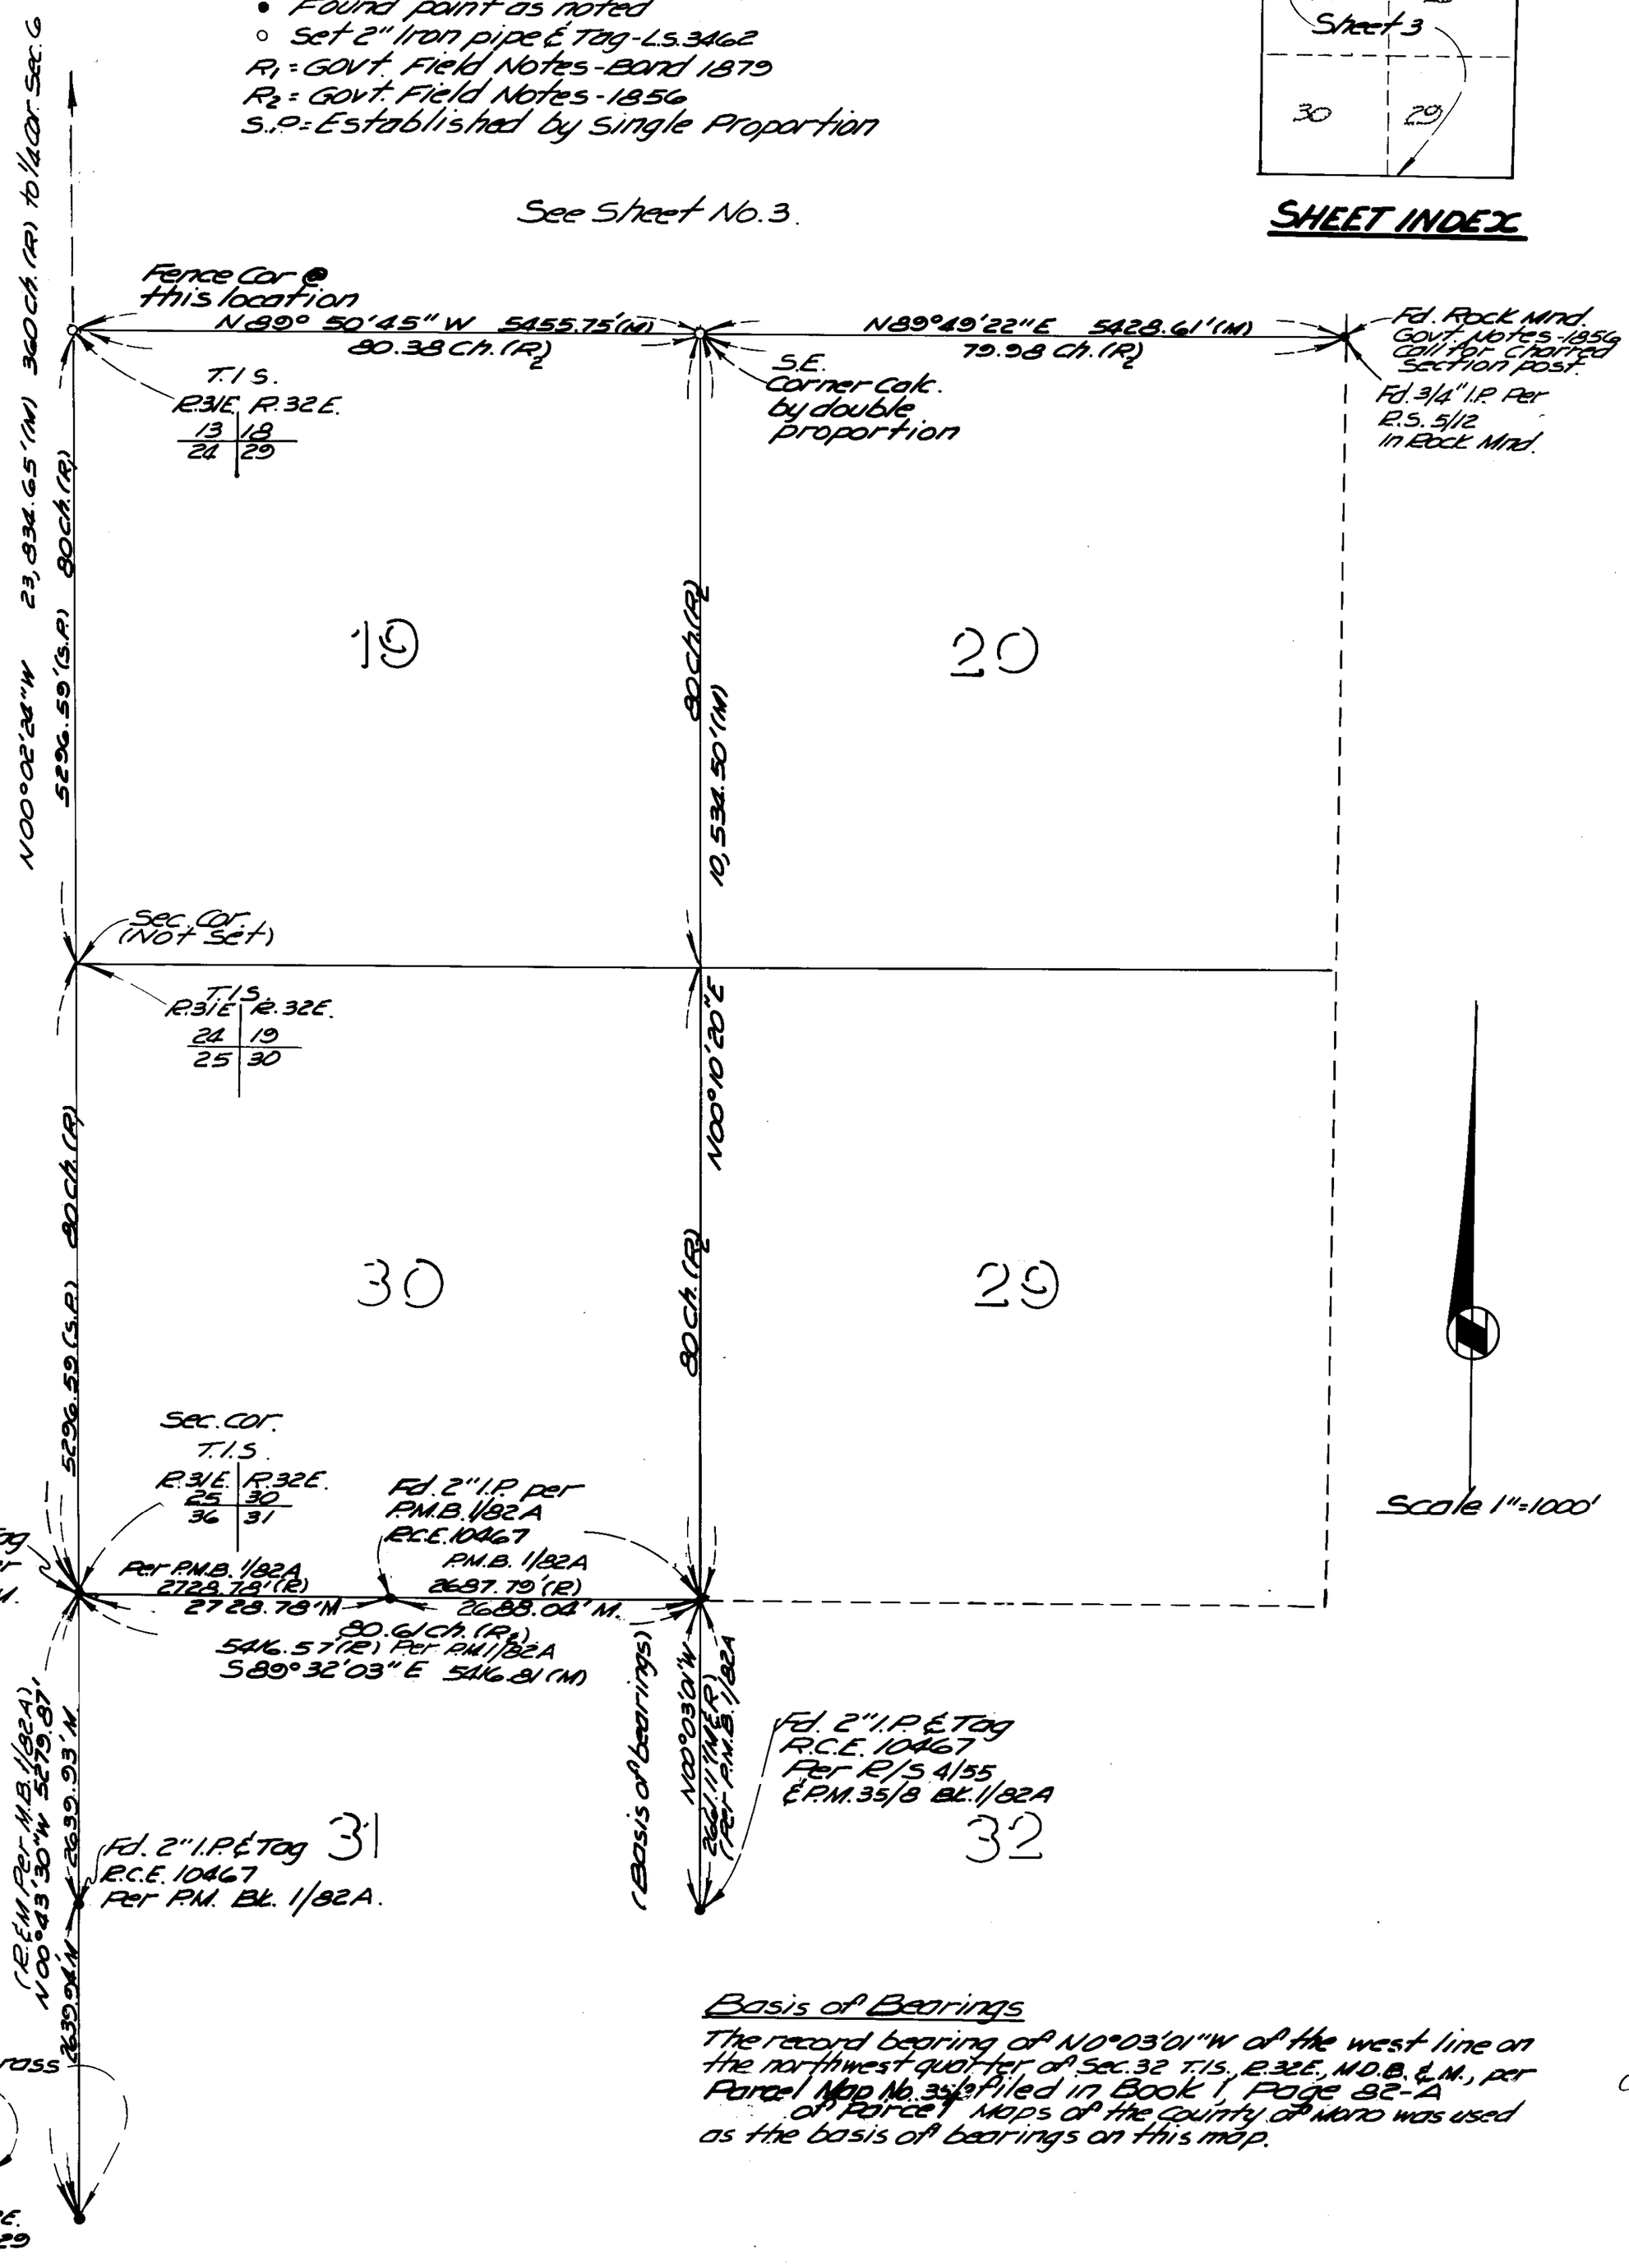

Basis of Bearings

The record bearing of N0°03'01"W of the west line on the northwest quarter of Sec. 32 T.1S., R.32E., M.D.B. & M., per Parcel Map No. 35/8 filed in Book 1, Page 82-A of Parcel Maps of the County of Mono was used as the basis of bearings on this map.