PARCEL MAP NO. 37-87

IN THE COUNTY OF MONO, STATE OF CALIFORNIA

BEING A SUBDIVISION OF A PORTION OF GOVERNMENT LOTS 3 & 4, N.W. 1/4, SEC. 35, T. 4 S., R. 29 E., M. D. M. DESCRIBED BY DEED RECORDED IN VOL. 30, PG. 444 OF DEEDS IN THE OFFICE OF THE COUNTY RECORDER IN THE COUNTY OF MONO, CALIFORNIA.

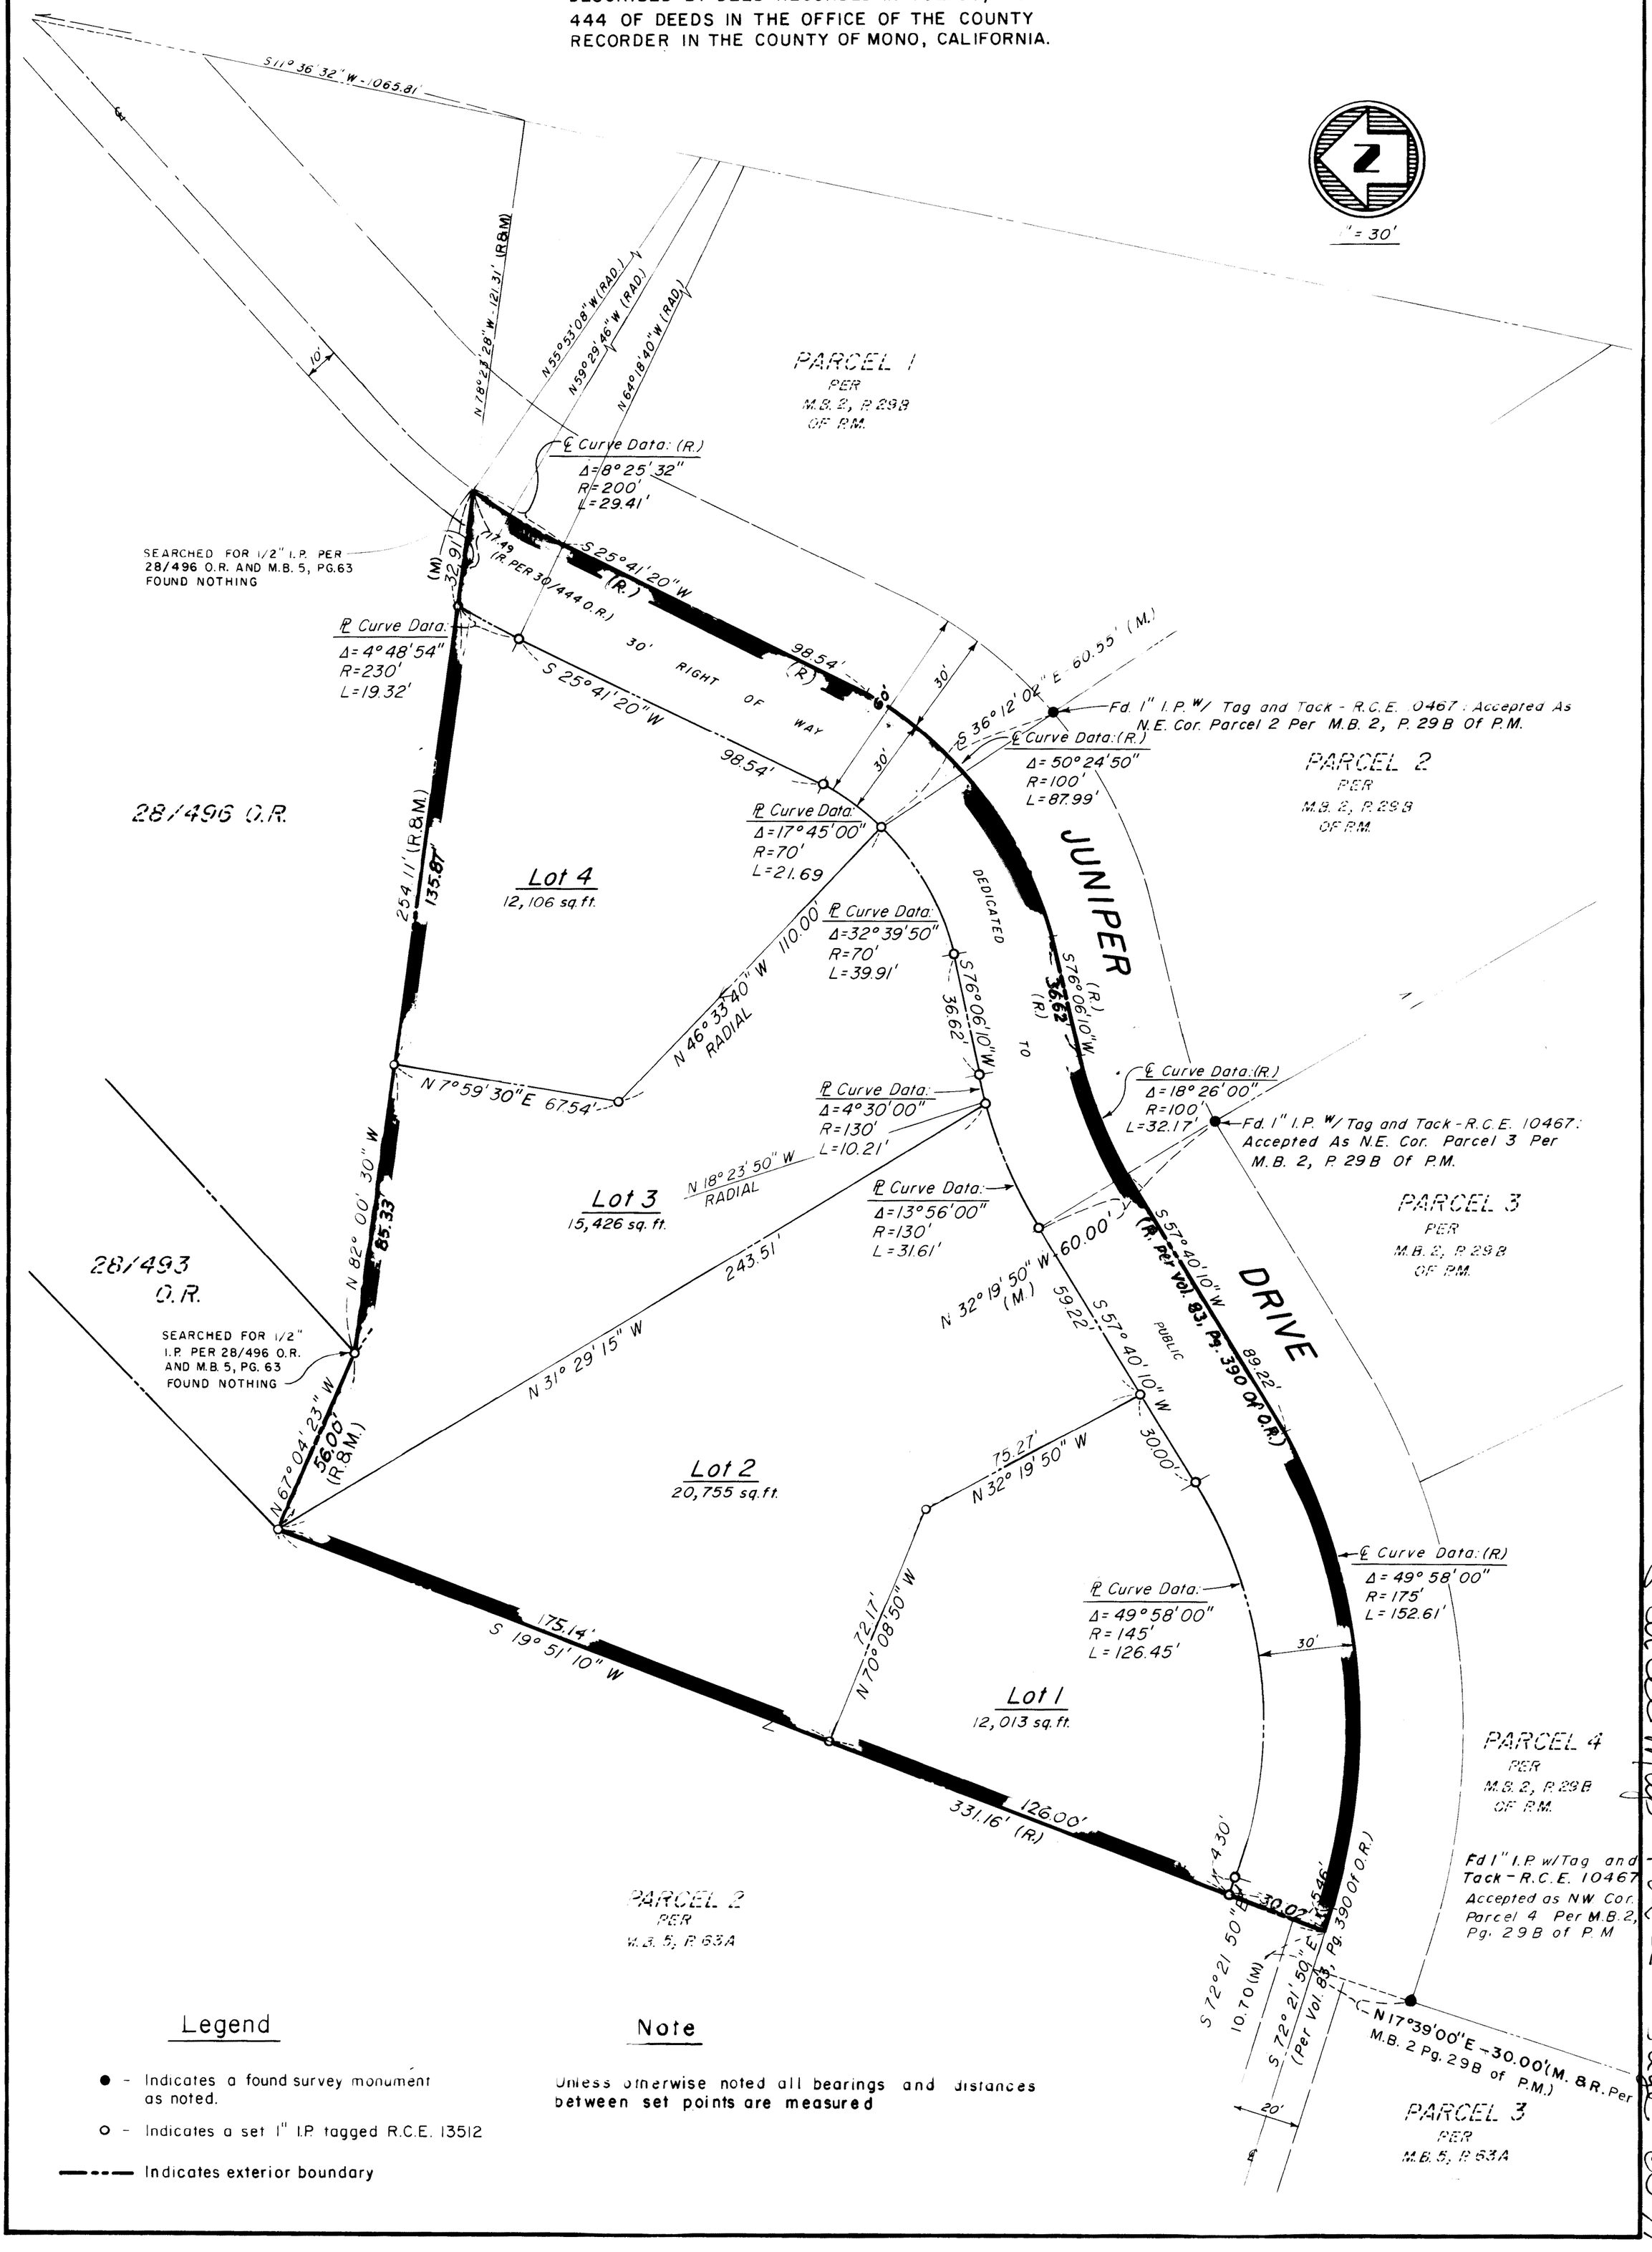

Legend

- ● - Indicates a found survey monument as noted.
- ○ - Indicates a set 1" I.P. tagged R.C.E. 13512
- —— - - —— Indicates exterior boundary

Note

Unless otherwise noted all bearings and distances between set points are measured

Parcel Map Vol 2 Page 65-4