PARCEL MAP No. 37-88

IN THE COUNTY OF MONO, STATE OF CALIFORNIA, BEING A DIVISION OF A PORTION OF THE SOUTHWEST QUARTER OF THE SOUTHWEST QUARTER OF SECTION 28, TOWNSHIP 4 SOUTH, RANGE 30 EAST, M.D.M.

Basis of Bearings:
N 89°46'35"E along the south line of Section 28, T.4S., R.30E., M.D.M., Per deed recorded in Vol. 89, Pg. 105 of Official Records was used as the basis of bearings on this map.

Monumentation:
● Indicates found point as noted:
○ Indicates set 2" I.P. & tag L.S. 3462.

Curve Data
① (M)-Δ=36°04'41" R=159.12' L=100.19'
(R)-Δ36°00'15" R=159.12 L=99.99' (P.M. 1/104)
② (M)-Δ=34°13'10" R=174.12' L=103.99'
(R)-Δ=34°08'51" R=174.12' L=103.77' (P.M. 1/104)
③ (M)-Δ=32°40'18" R=189.12' L=107.83'
(R)-Δ=17°04' R=189.12' L=107.55' (O.R. 89/105)

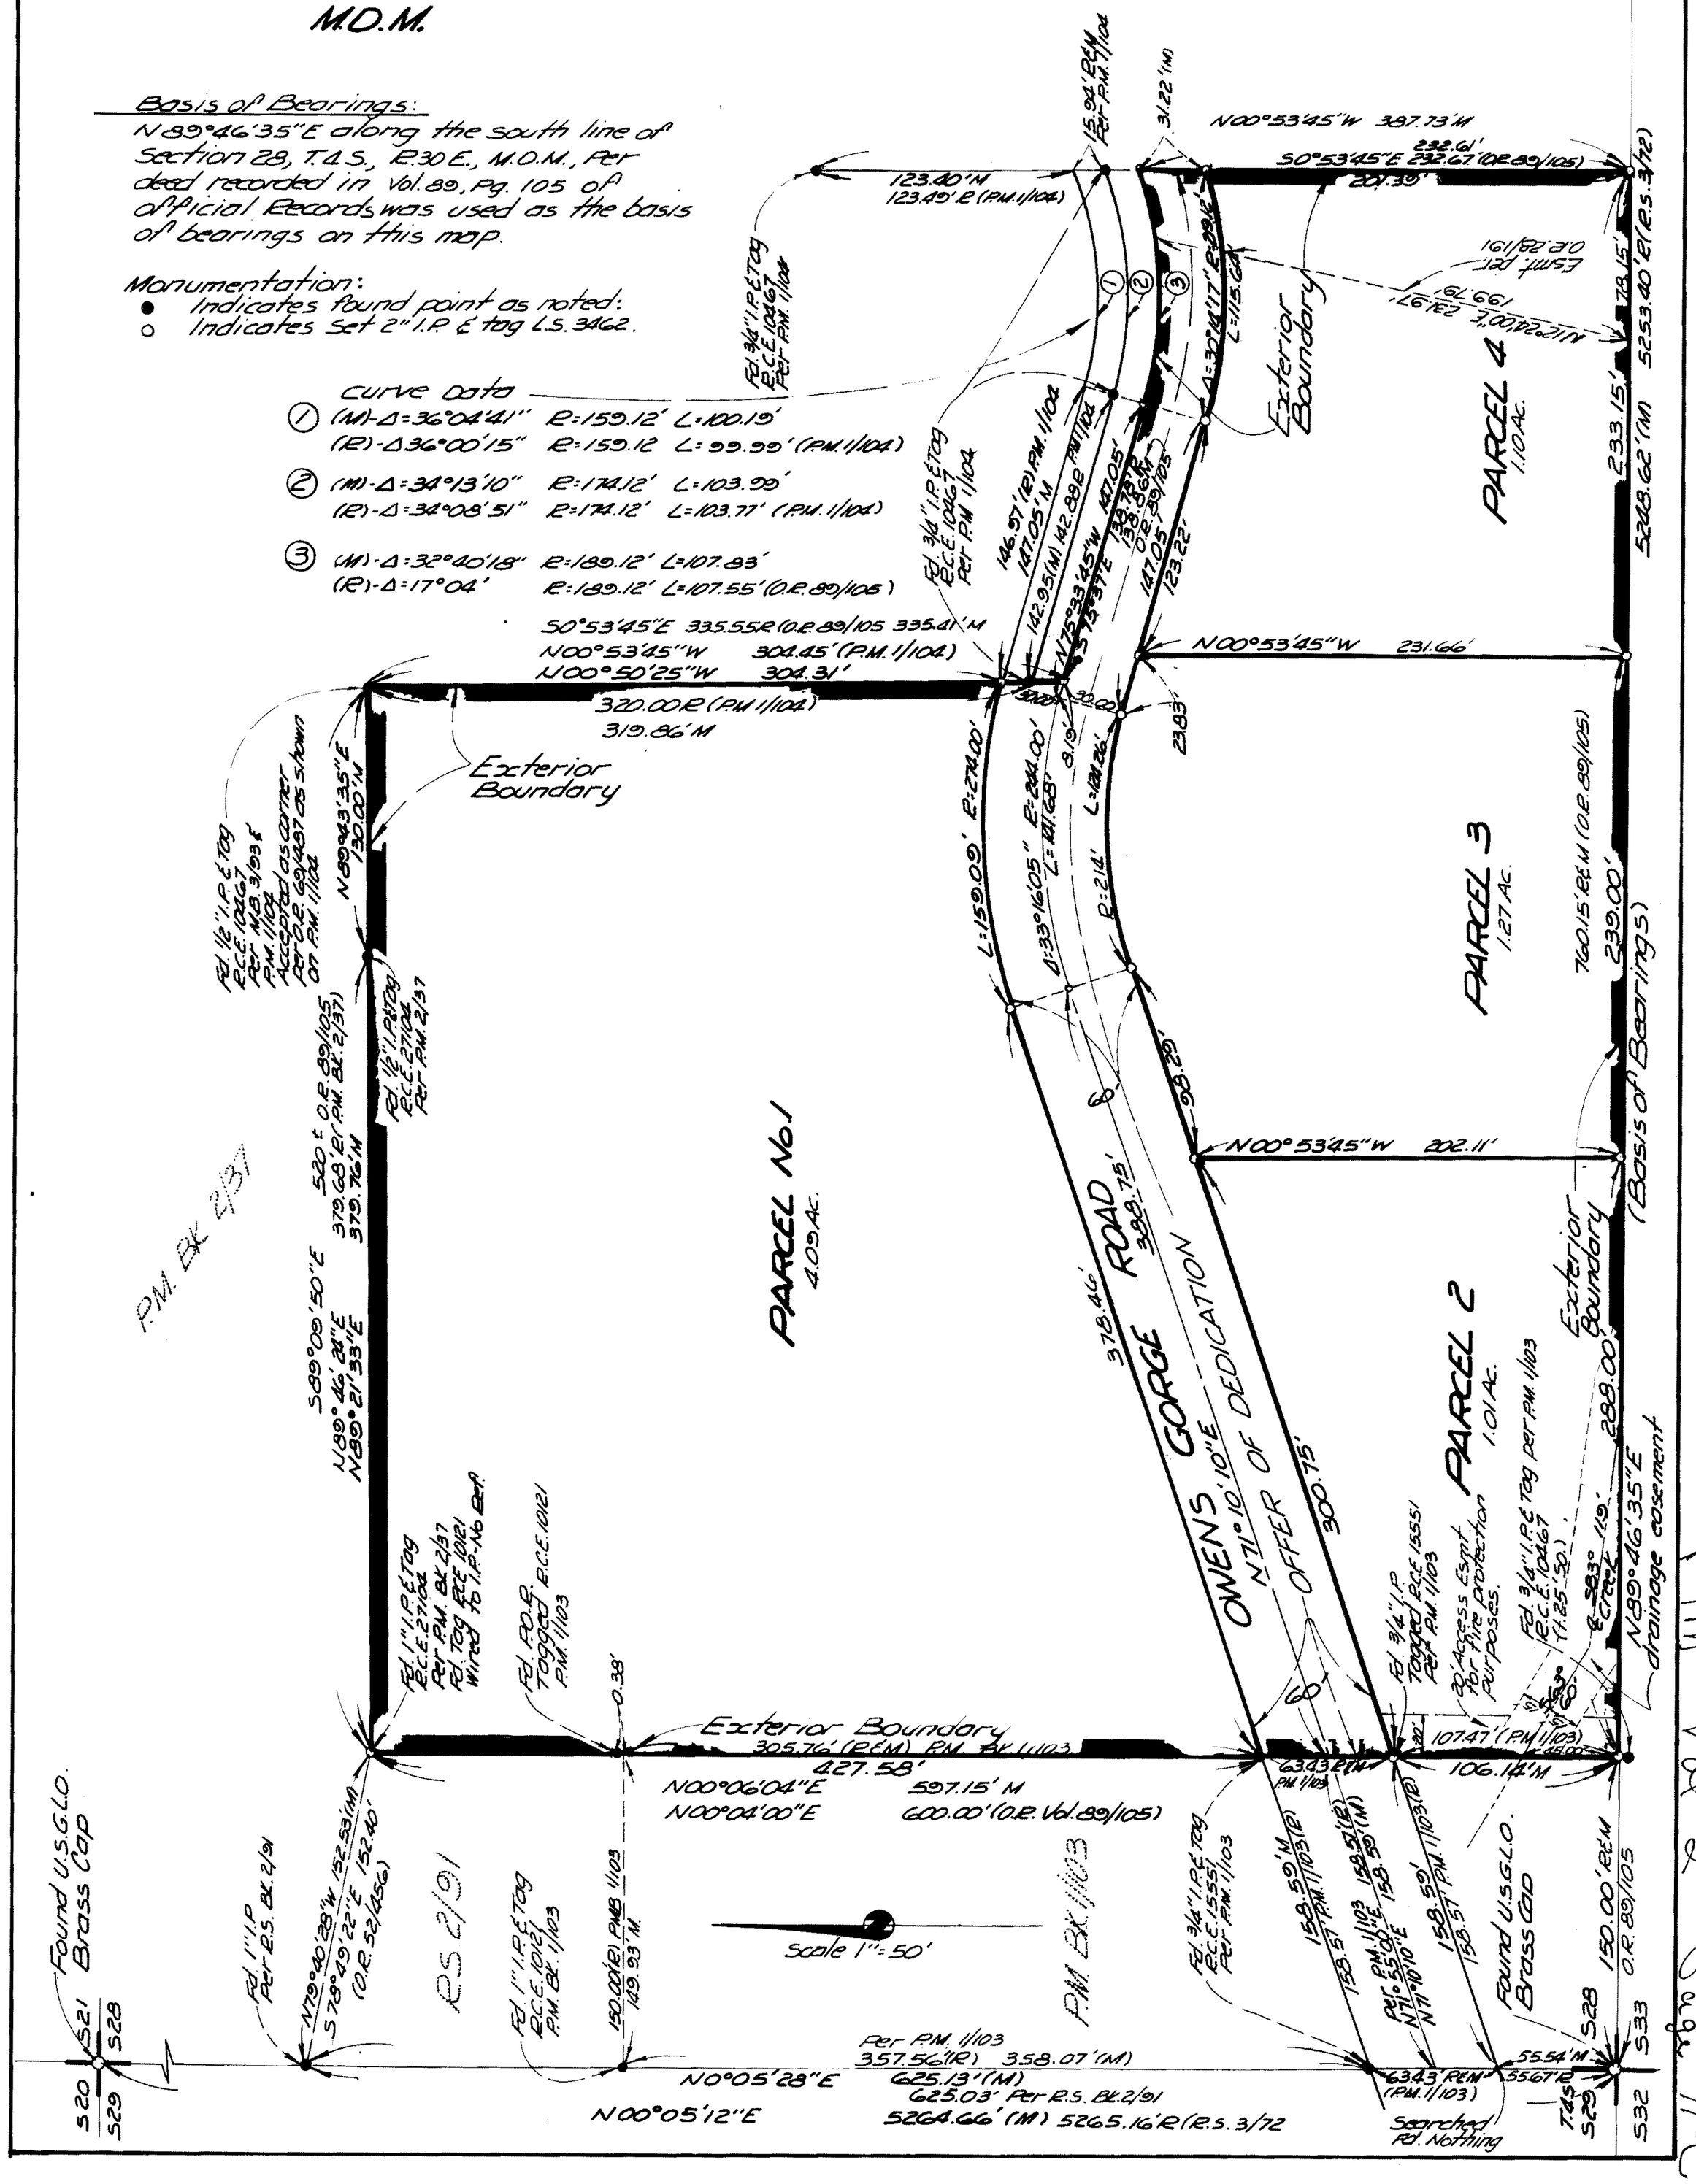

Plat Book 2 Page 71-C

79-336