PARCEL MAP NO. 34-14

BEING A SUBDIVISION OF LOTS 1,2,3,14,15 & 16 OF BLOCK 23 OF SILVER LAKES PINES TRACT NO. 5 AS RECORDED IN BOOK 1 OF MAPS AT PAGE 11 OF THE MONO COUNTY RECORDS AND BEING SITUATED IN THE NW¼ OF SECTION 21, TOWNSHIP 2 SOUTH, RANGE 26 EAST, M.D.M., COUNTY OF MONO, STATE OF CALIFORNIA.

LEGEND
M = Measured
R = Record
CFM - Calculated From Measured
P.F.R. - Proportioned From Record

○ Indicates 2" I.P. w/tag L.S. 3462 Unless otherwise noted.
● Indicates found monument as noted & shown hereon.

BASIS OF BEARINGS:
Bearings based on the westerly line of New Mexico Street, shown as N00°19'21"E on M.B. 1, Pg. 11.

* SEE CERTIFICATE OF CORRECTION O.R. BK 348 PG. 504

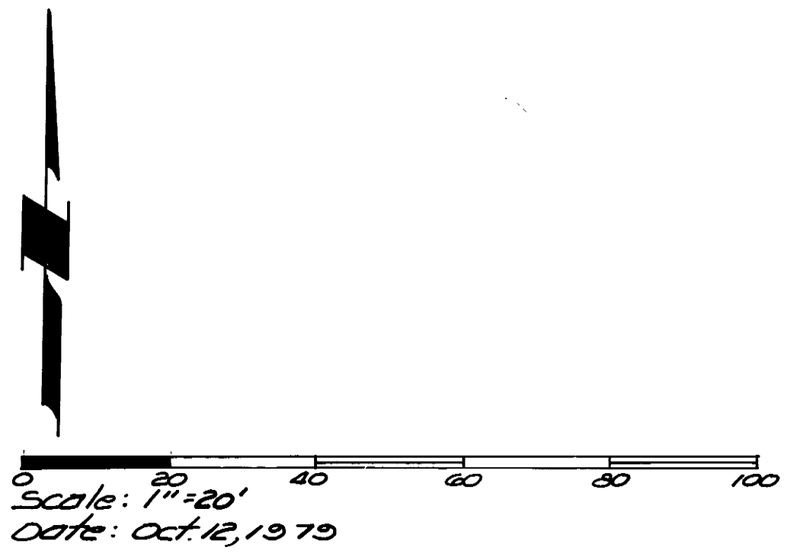

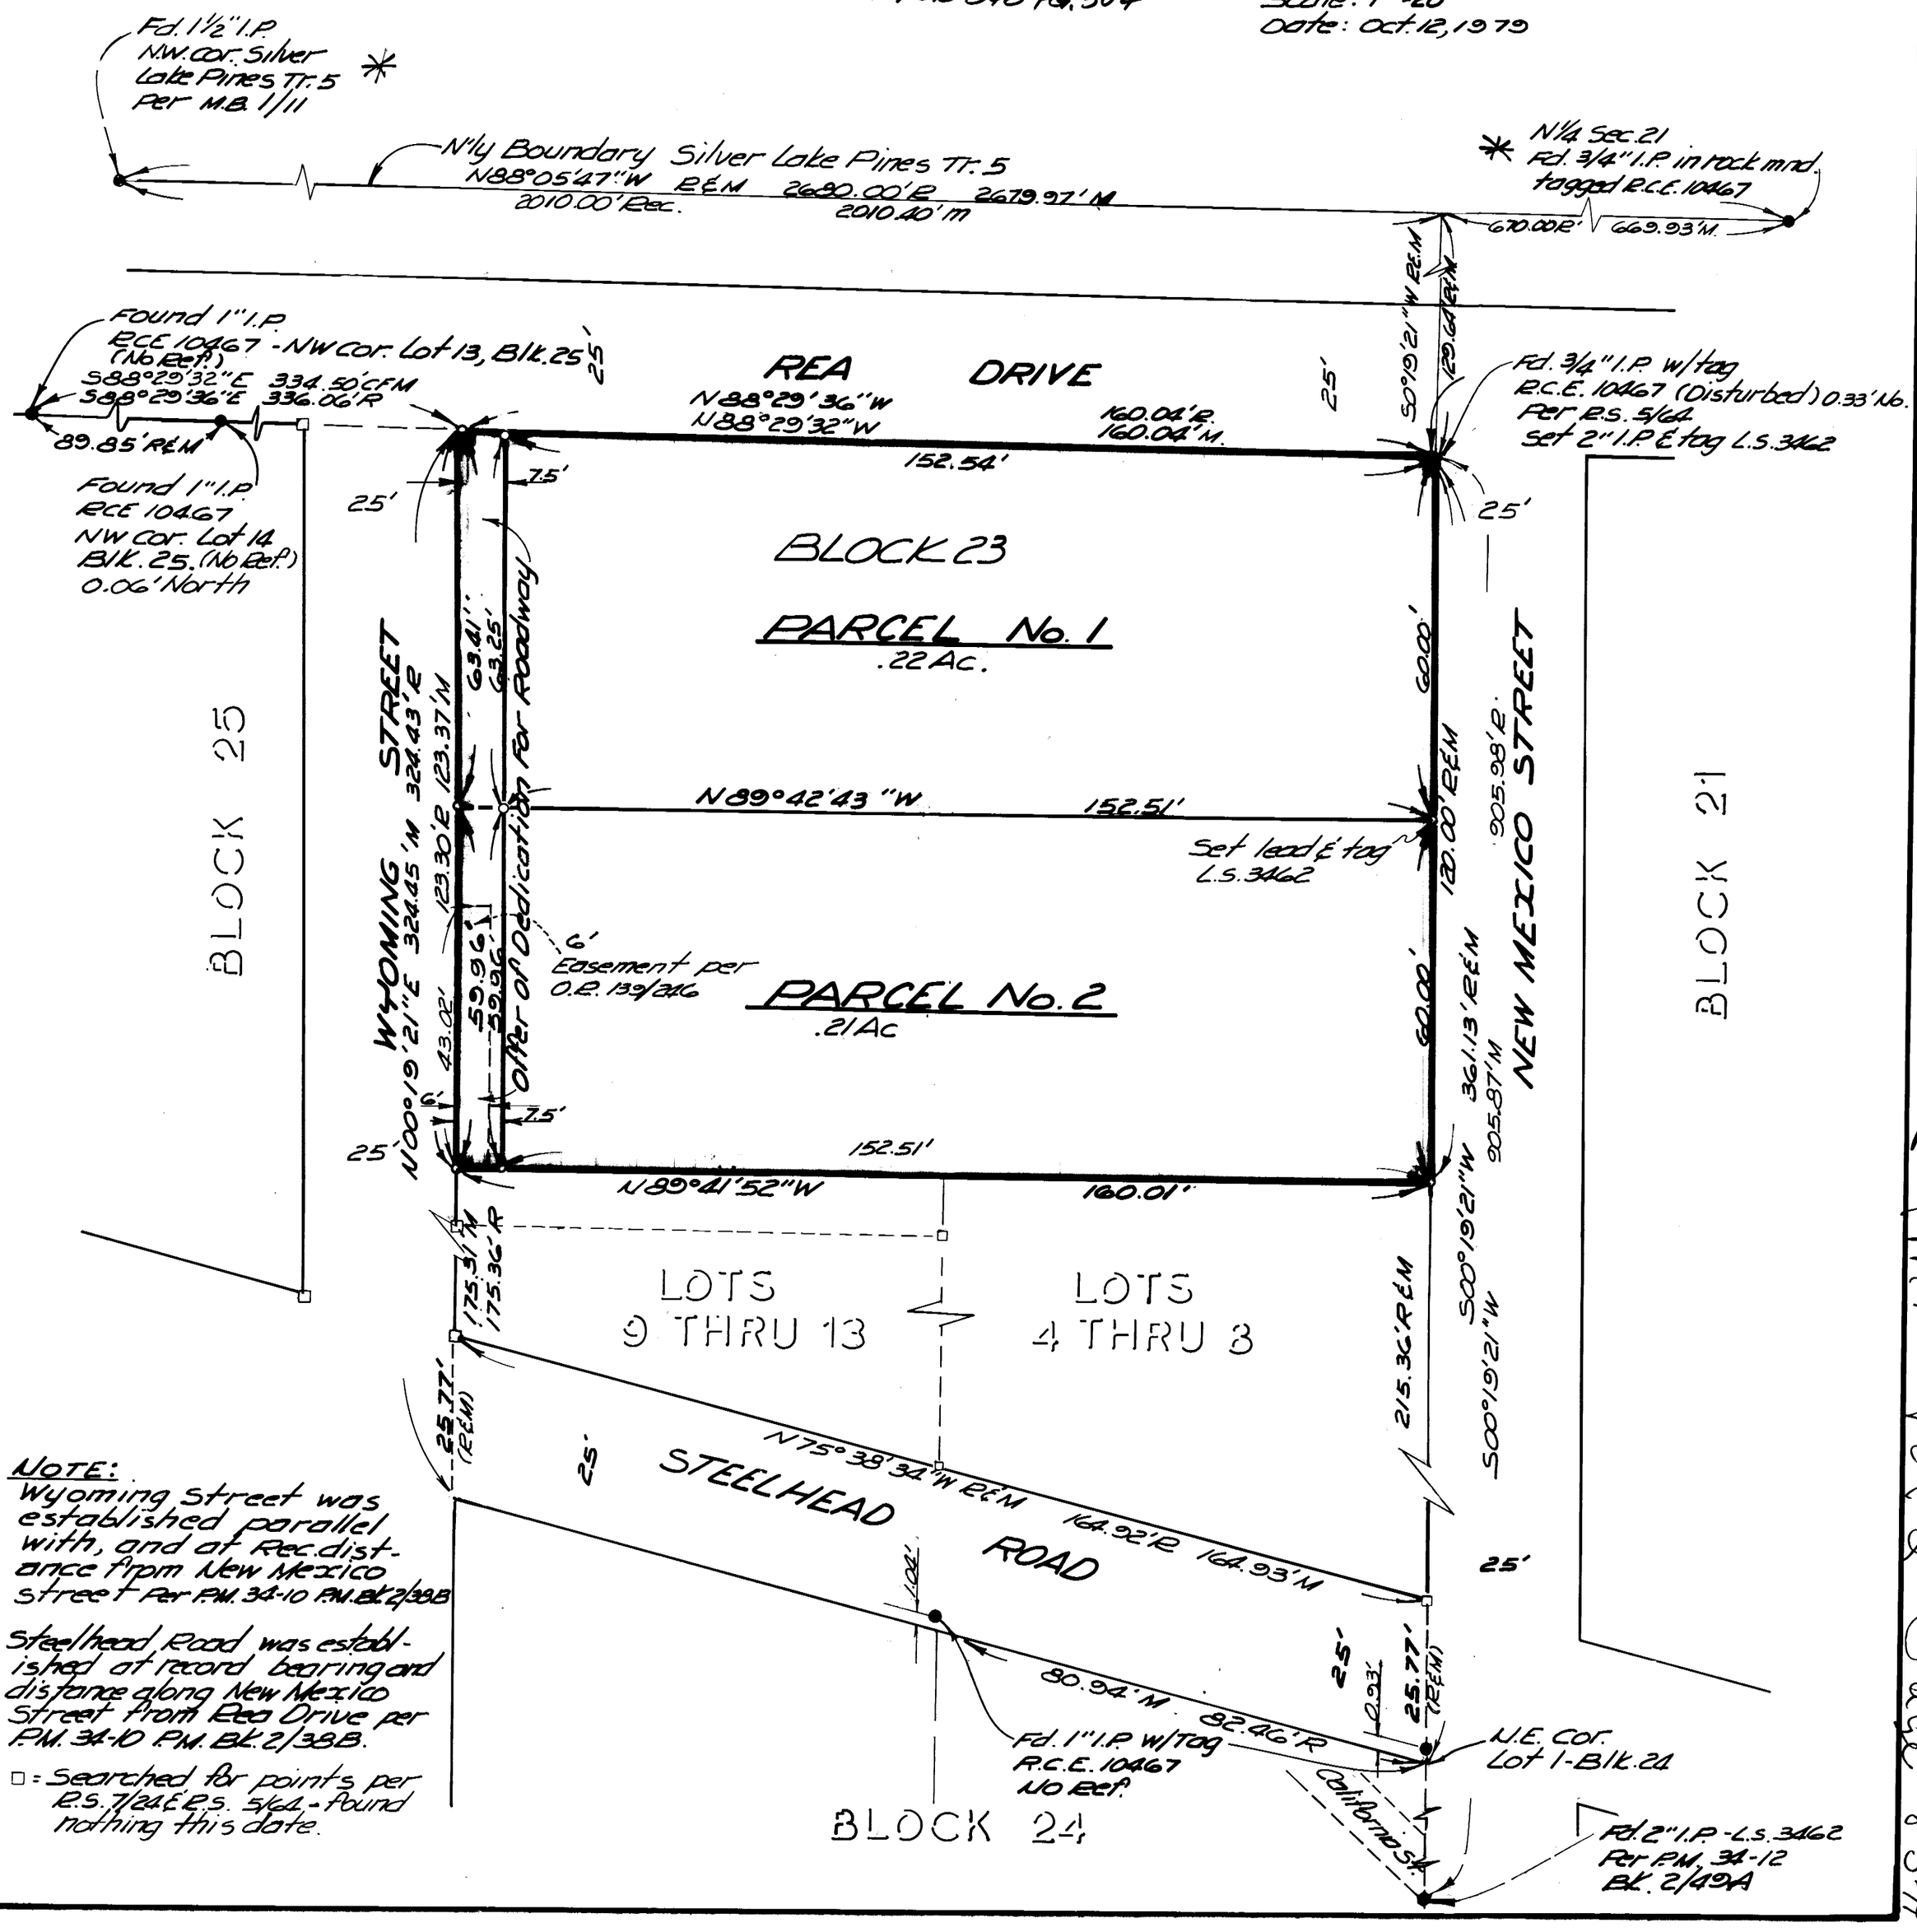

NOTE:
Wyoming Street was established parallel with, and at Rec. distance from New Mexico street Per P.M. 34-10 P.M. Bk 2/38B

Steelhead Road was established at record bearing and distance along New Mexico Street from Rea Drive per P.M. 34-10 P.M. Bk. 2/38B.

□ = Searched for points per R.S. 7/24 & R.S. 5/64 - Found nothing this date.

P.M. Vol 2 Page 83-A