SCALE: 1" = 50'

PARCEL MAP Nº 34-23

IN THE COUNTY OF MONO, STATE OF CALIFORNIA, BEING A MERGER AND RE-SUBDIVISION OF LOTS 12 THRU 17 INCLUSIVE AND LOT 7 OF BLOCK 11 AND LOTS 5 THRU 8 INCLUSIVE OF BLOCK 12 OF SILVER LAKE PINES TRACT Nº 5, AS SHOWN ON THE MAP THEREOF RECORDED IN BOOK 1, PAGE 11 OF MAPS, RECORDS OF SAID COUNTY, BEING A PORTION OF THE NORTH HALF OF SECTION 21, TOWNSHIP 2 SOUTH, RANGE 26 EAST, M.D.M.

Pursuant to Section 66499.20 3/4 of the Subdivision Map Act, the filing of this map shall constitute abandonment of those easements acquired by the County of Mono, recorded in Book 1, Page 11 of Maps, on file in the office of the County Recorder and not shown on this map.

• Indicates a found point as noted on Sheet 2

○ Indicates a 1" I.P. & Tag RCE 10467 set, unless otherwise noted.
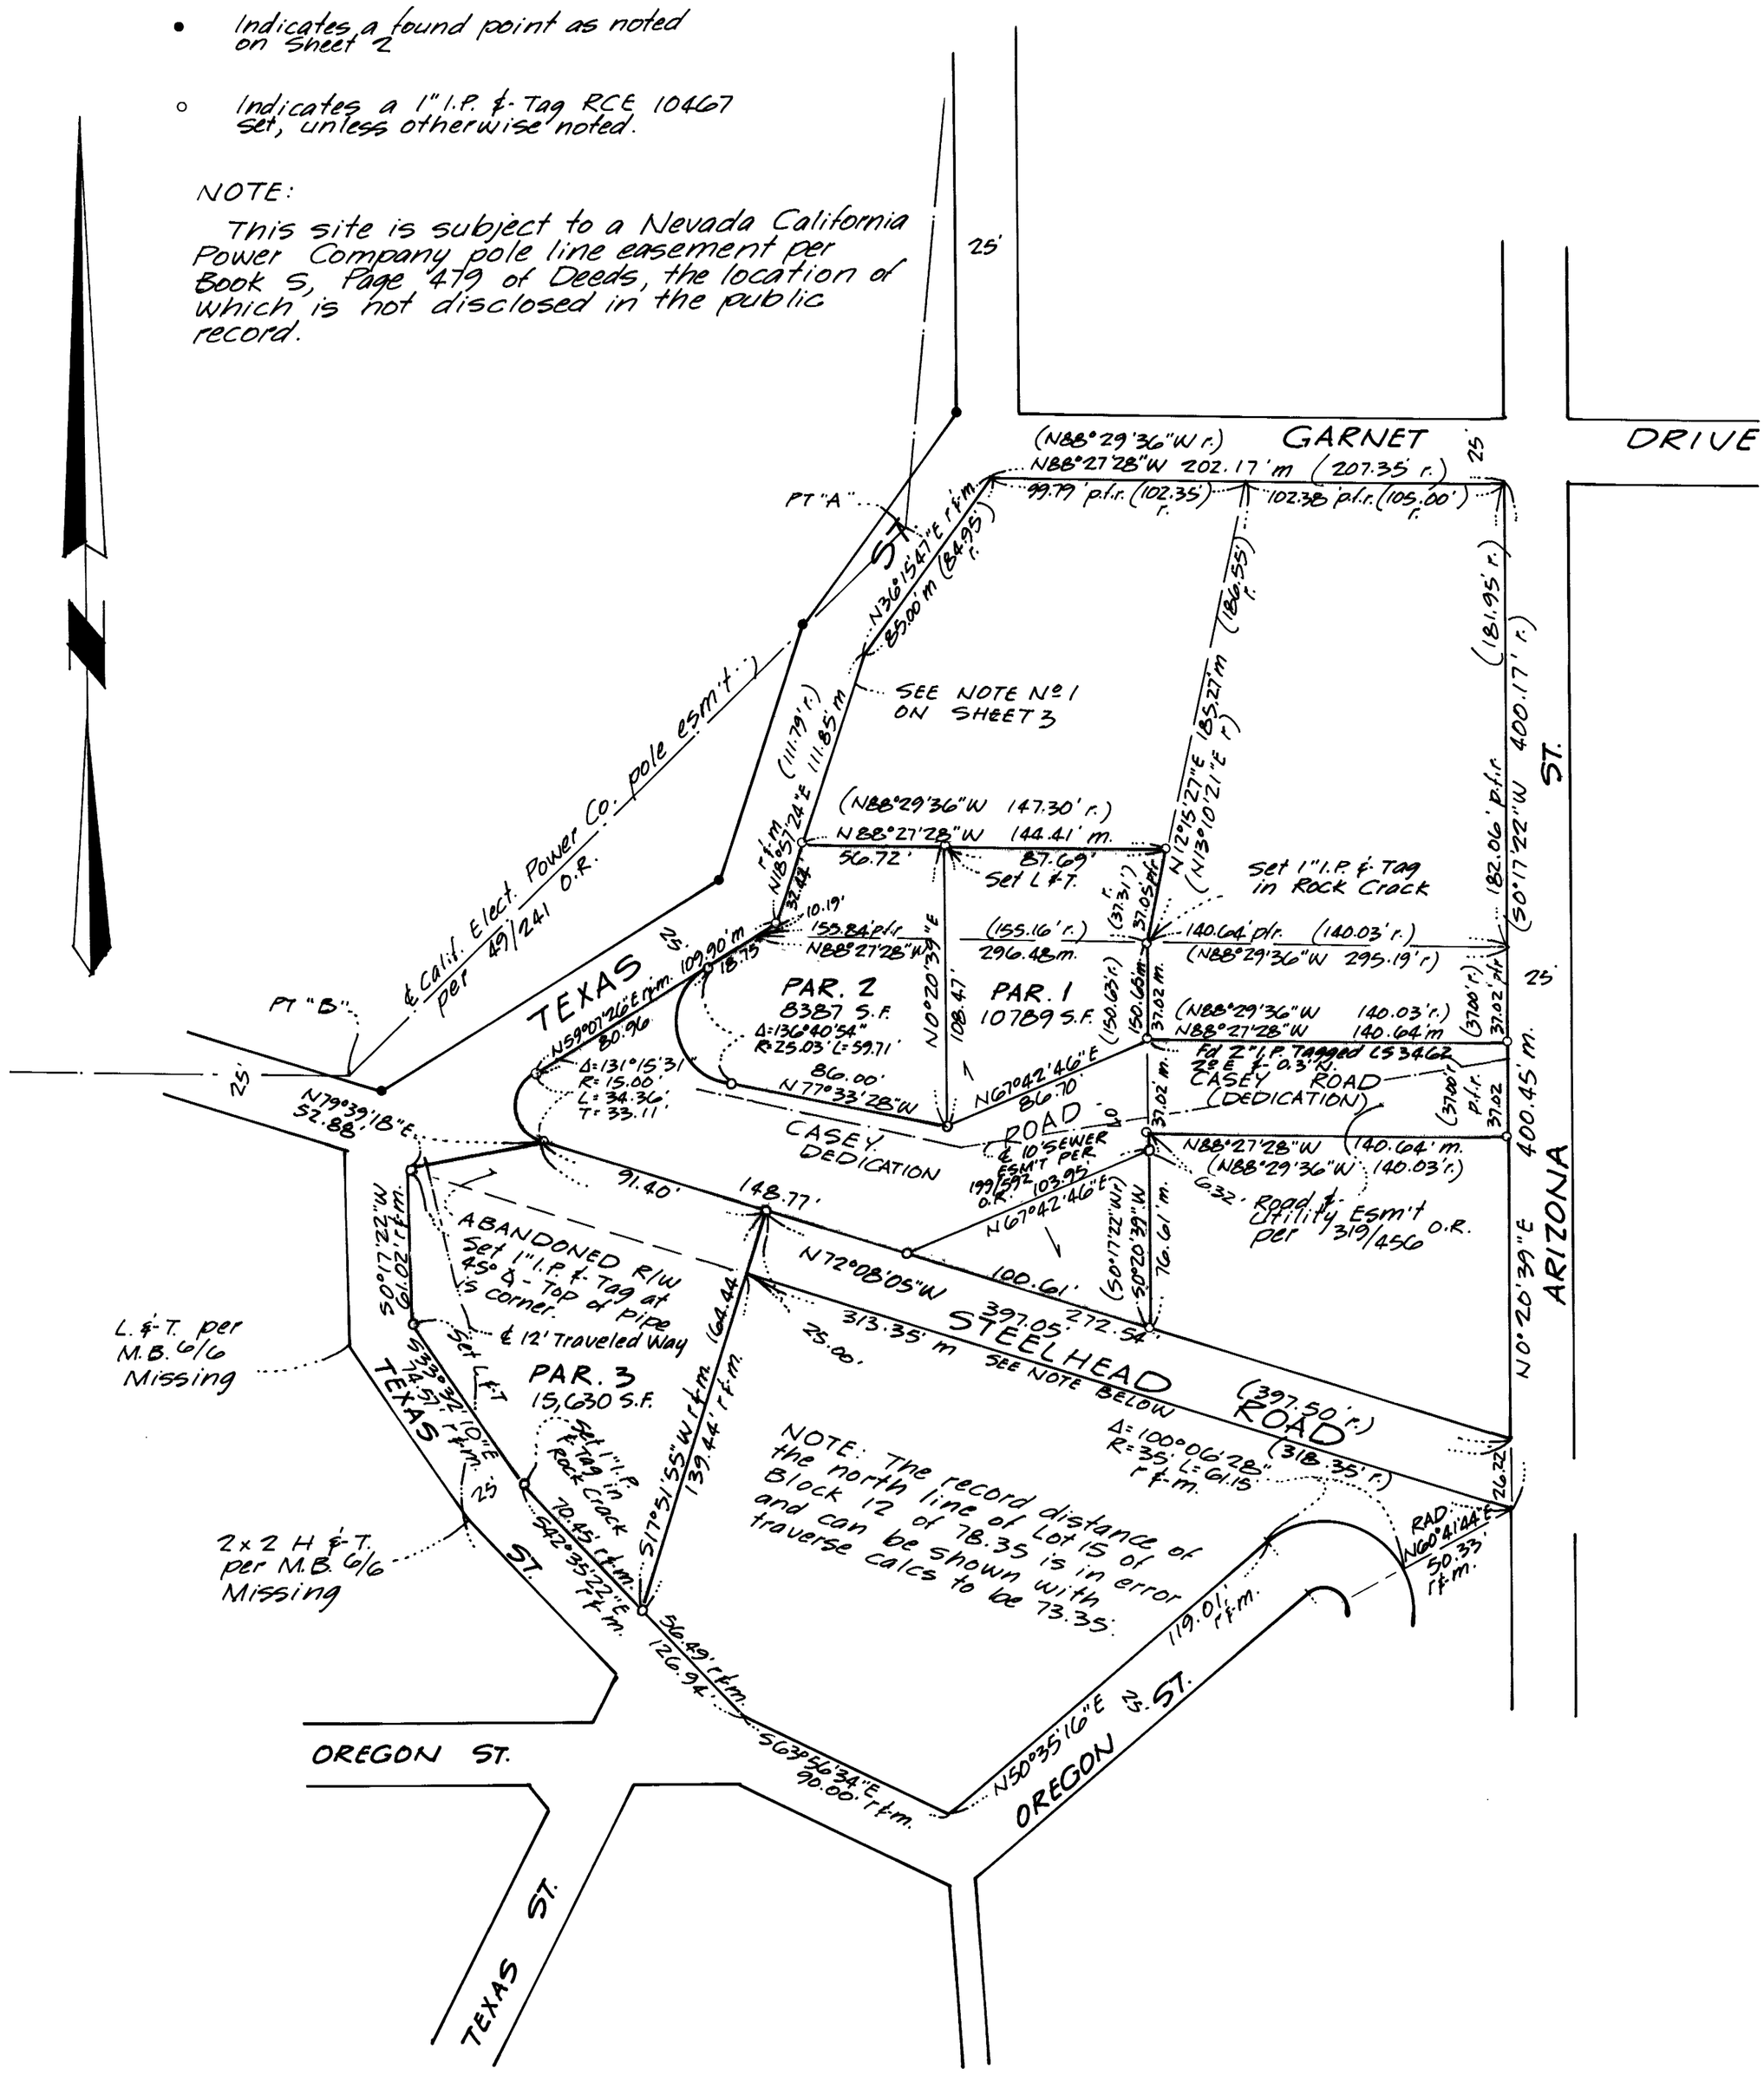
NOTE:
This site is subject to a Nevada California Power Company pole line easement per Book 5, Page 479 of Deeds, the location of which is not disclosed in the public record.