SCALE: 1" = 100'

PARCEL MAP Nº 34-23

IN THE COUNTY OF MONO, STATE OF CALIFORNIA, BEING A MERGER AND RE-SUBDIVISION OF LOTS 12 THRU 17 INCLUSIVE AND LOT 7 OF BLOCK 11 AND LOTS 5 THRU 8 INCLUSIVE OF BLOCK 12 OF SILVER LAKE PINES TRACT Nº 5, AS SHOWN ON THE MAP THEREOF RECORDED IN BOOK 1, PAGE 11 OF MAPS, RECORDS OF SAID COUNTY, BEING A PORTION OF THE NORTH HALF OF SECTION 21, TOWNSHIP 2 SOUTH, RANGE 26 EAST, M.D.M.

Record data shown on this plan is from the map of Silver Lake Pines Tract Nº 5 recorded Book 1, Page 11 of Maps.

• Indicates a found point as noted.

○ Indicates a 1" I.P. & Tag RCE 10467 set.

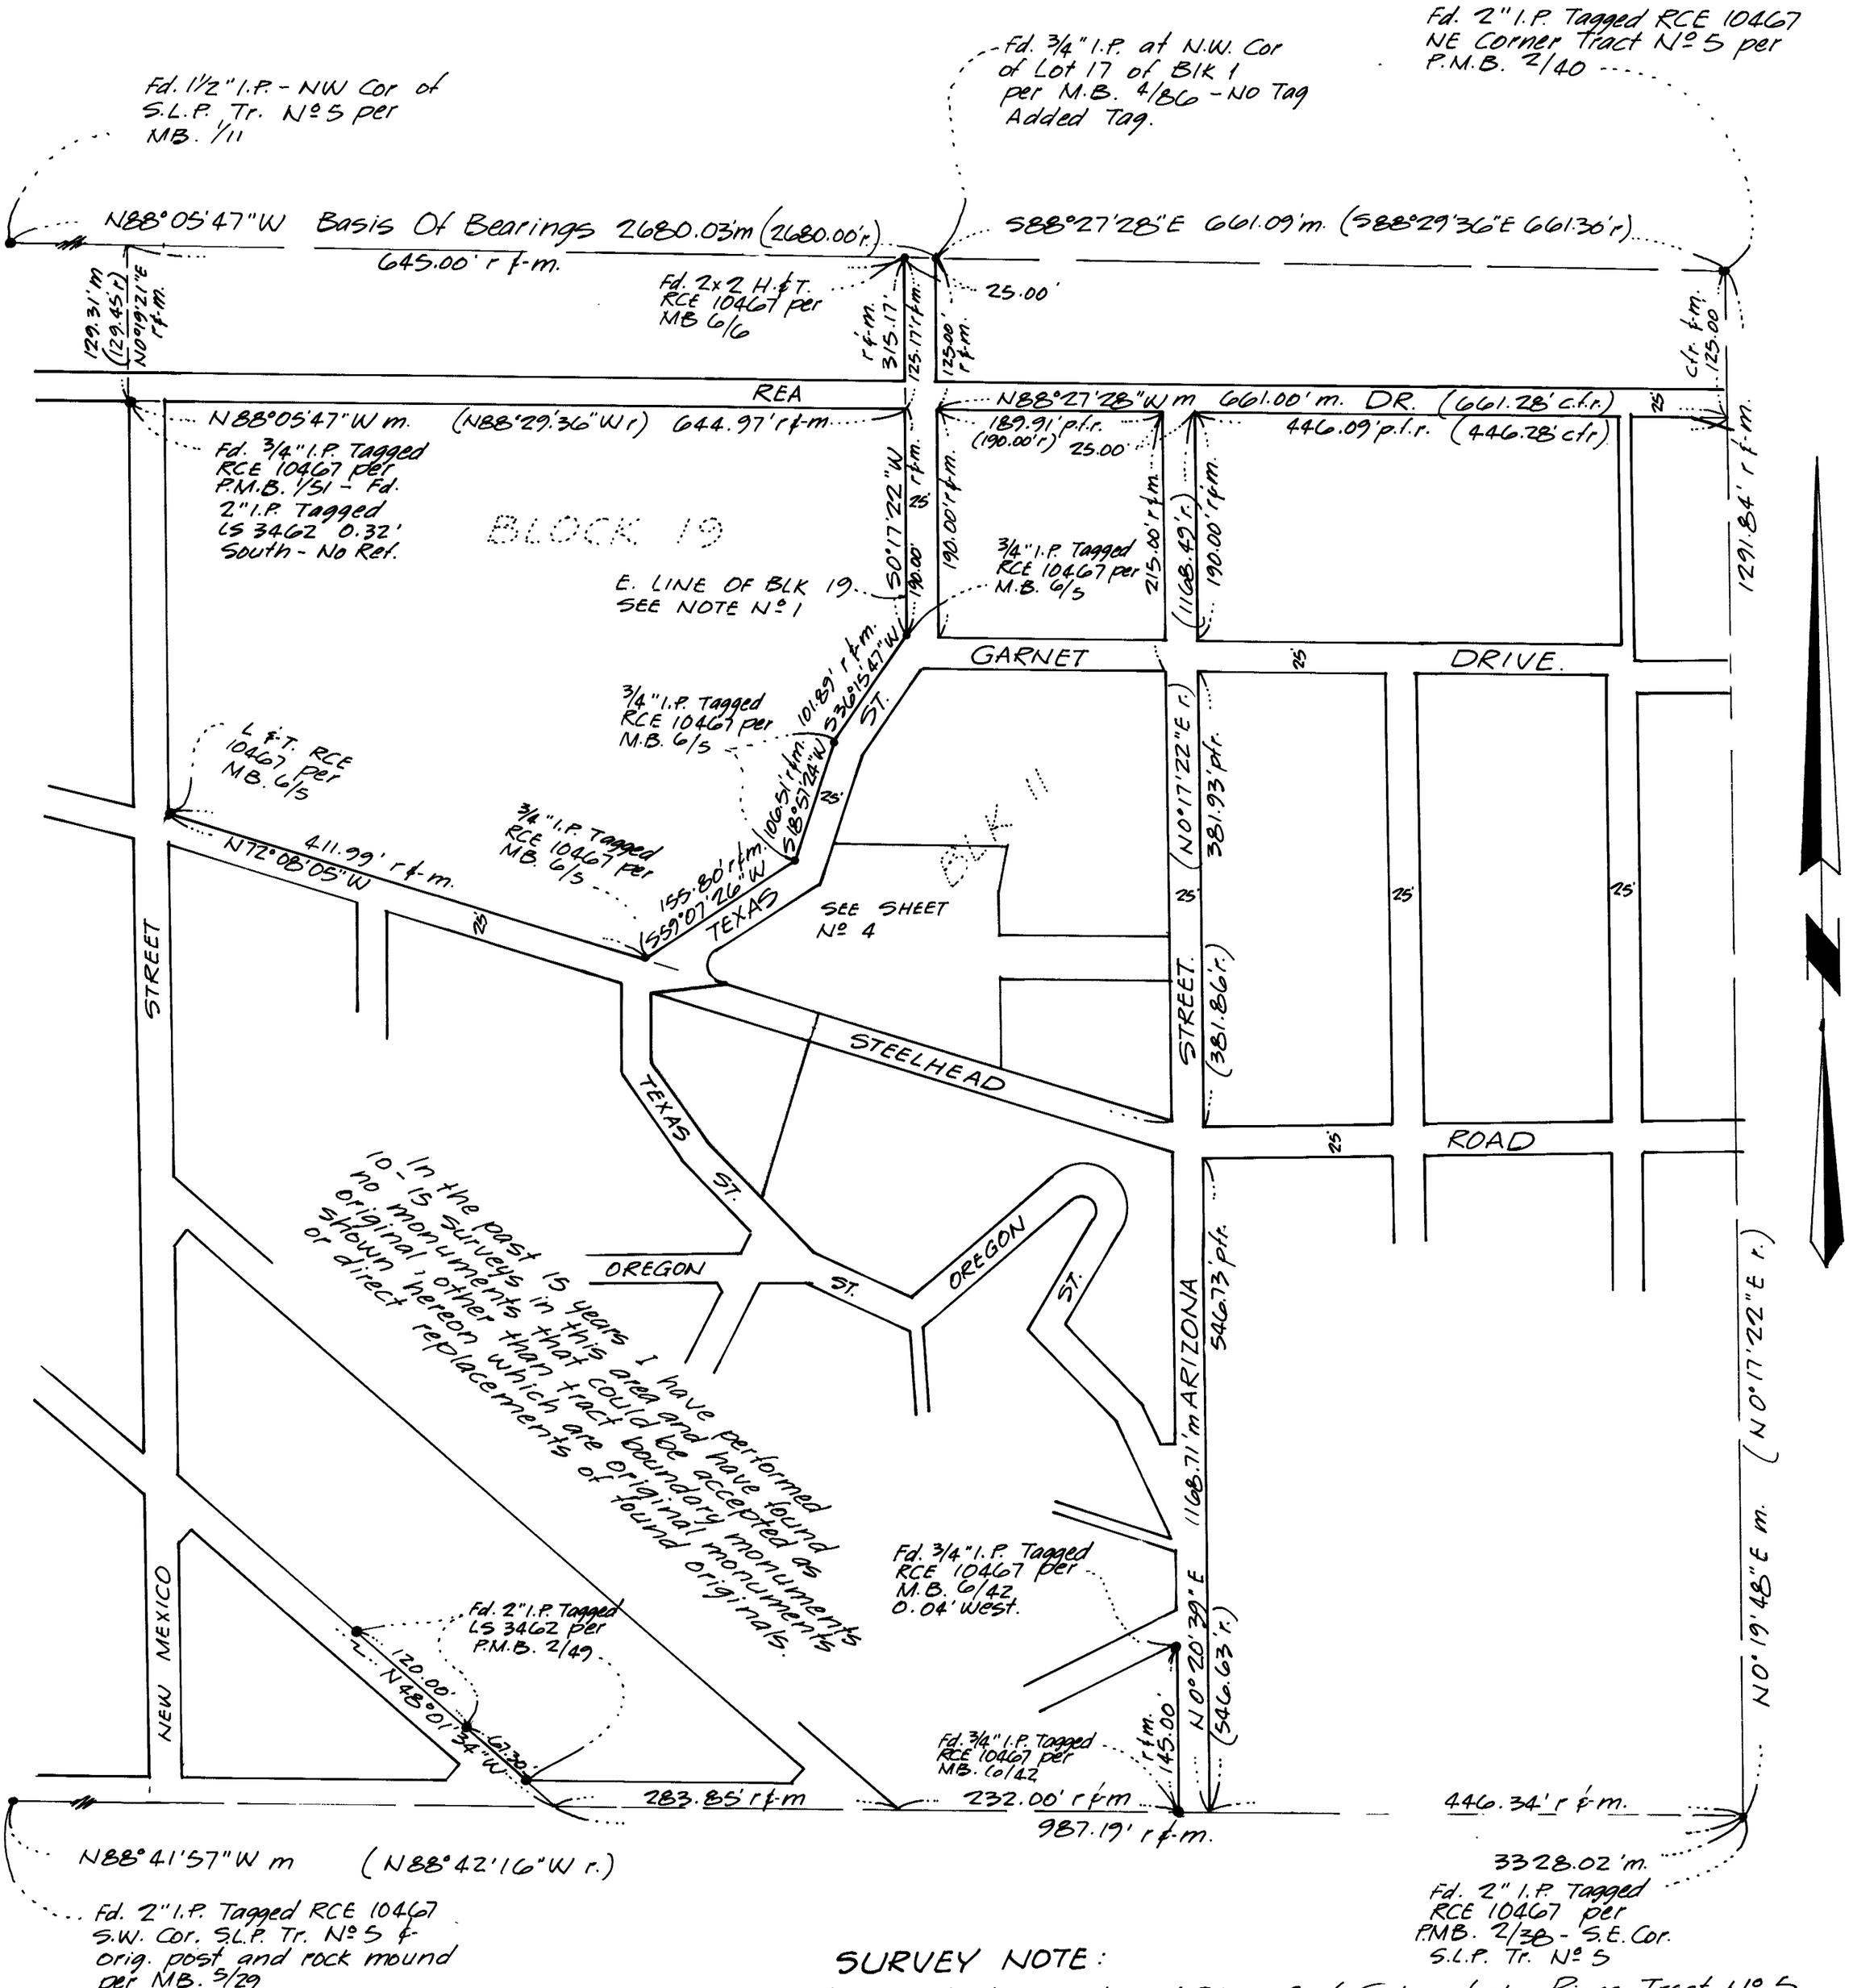

The record bearing of N88°05'47"W of a portion of the north line of Silver Lake Pines Tract Nº 5 per Book 1, Page 11 of Maps was used as the basis of bearings shown on this map.

SURVEY NOTE:

1) The outside boundary of Block 19 of Silver Lake Pines Tract Nº 5 per the original map (MB 1/11) closes mathematically while the outside boundary of Block 11 does not close. Therefore, the record P.I. distances along the west line of Texas Street were held and the easterly line was calculated to conform to the westerly line.