SCALE: 1" = 200'

PARCEL MAP Nº 35-21

IN THE COUNTY OF MONO, STATE OF CALIFORNIA, BEING A DIVISION OF A PORTION OF THE WEST HALF OF THE NORTHEAST QUARTER OF SECTION 31, TOWNSHIP 1 SOUTH, RANGE 32 EAST, M.D.M.

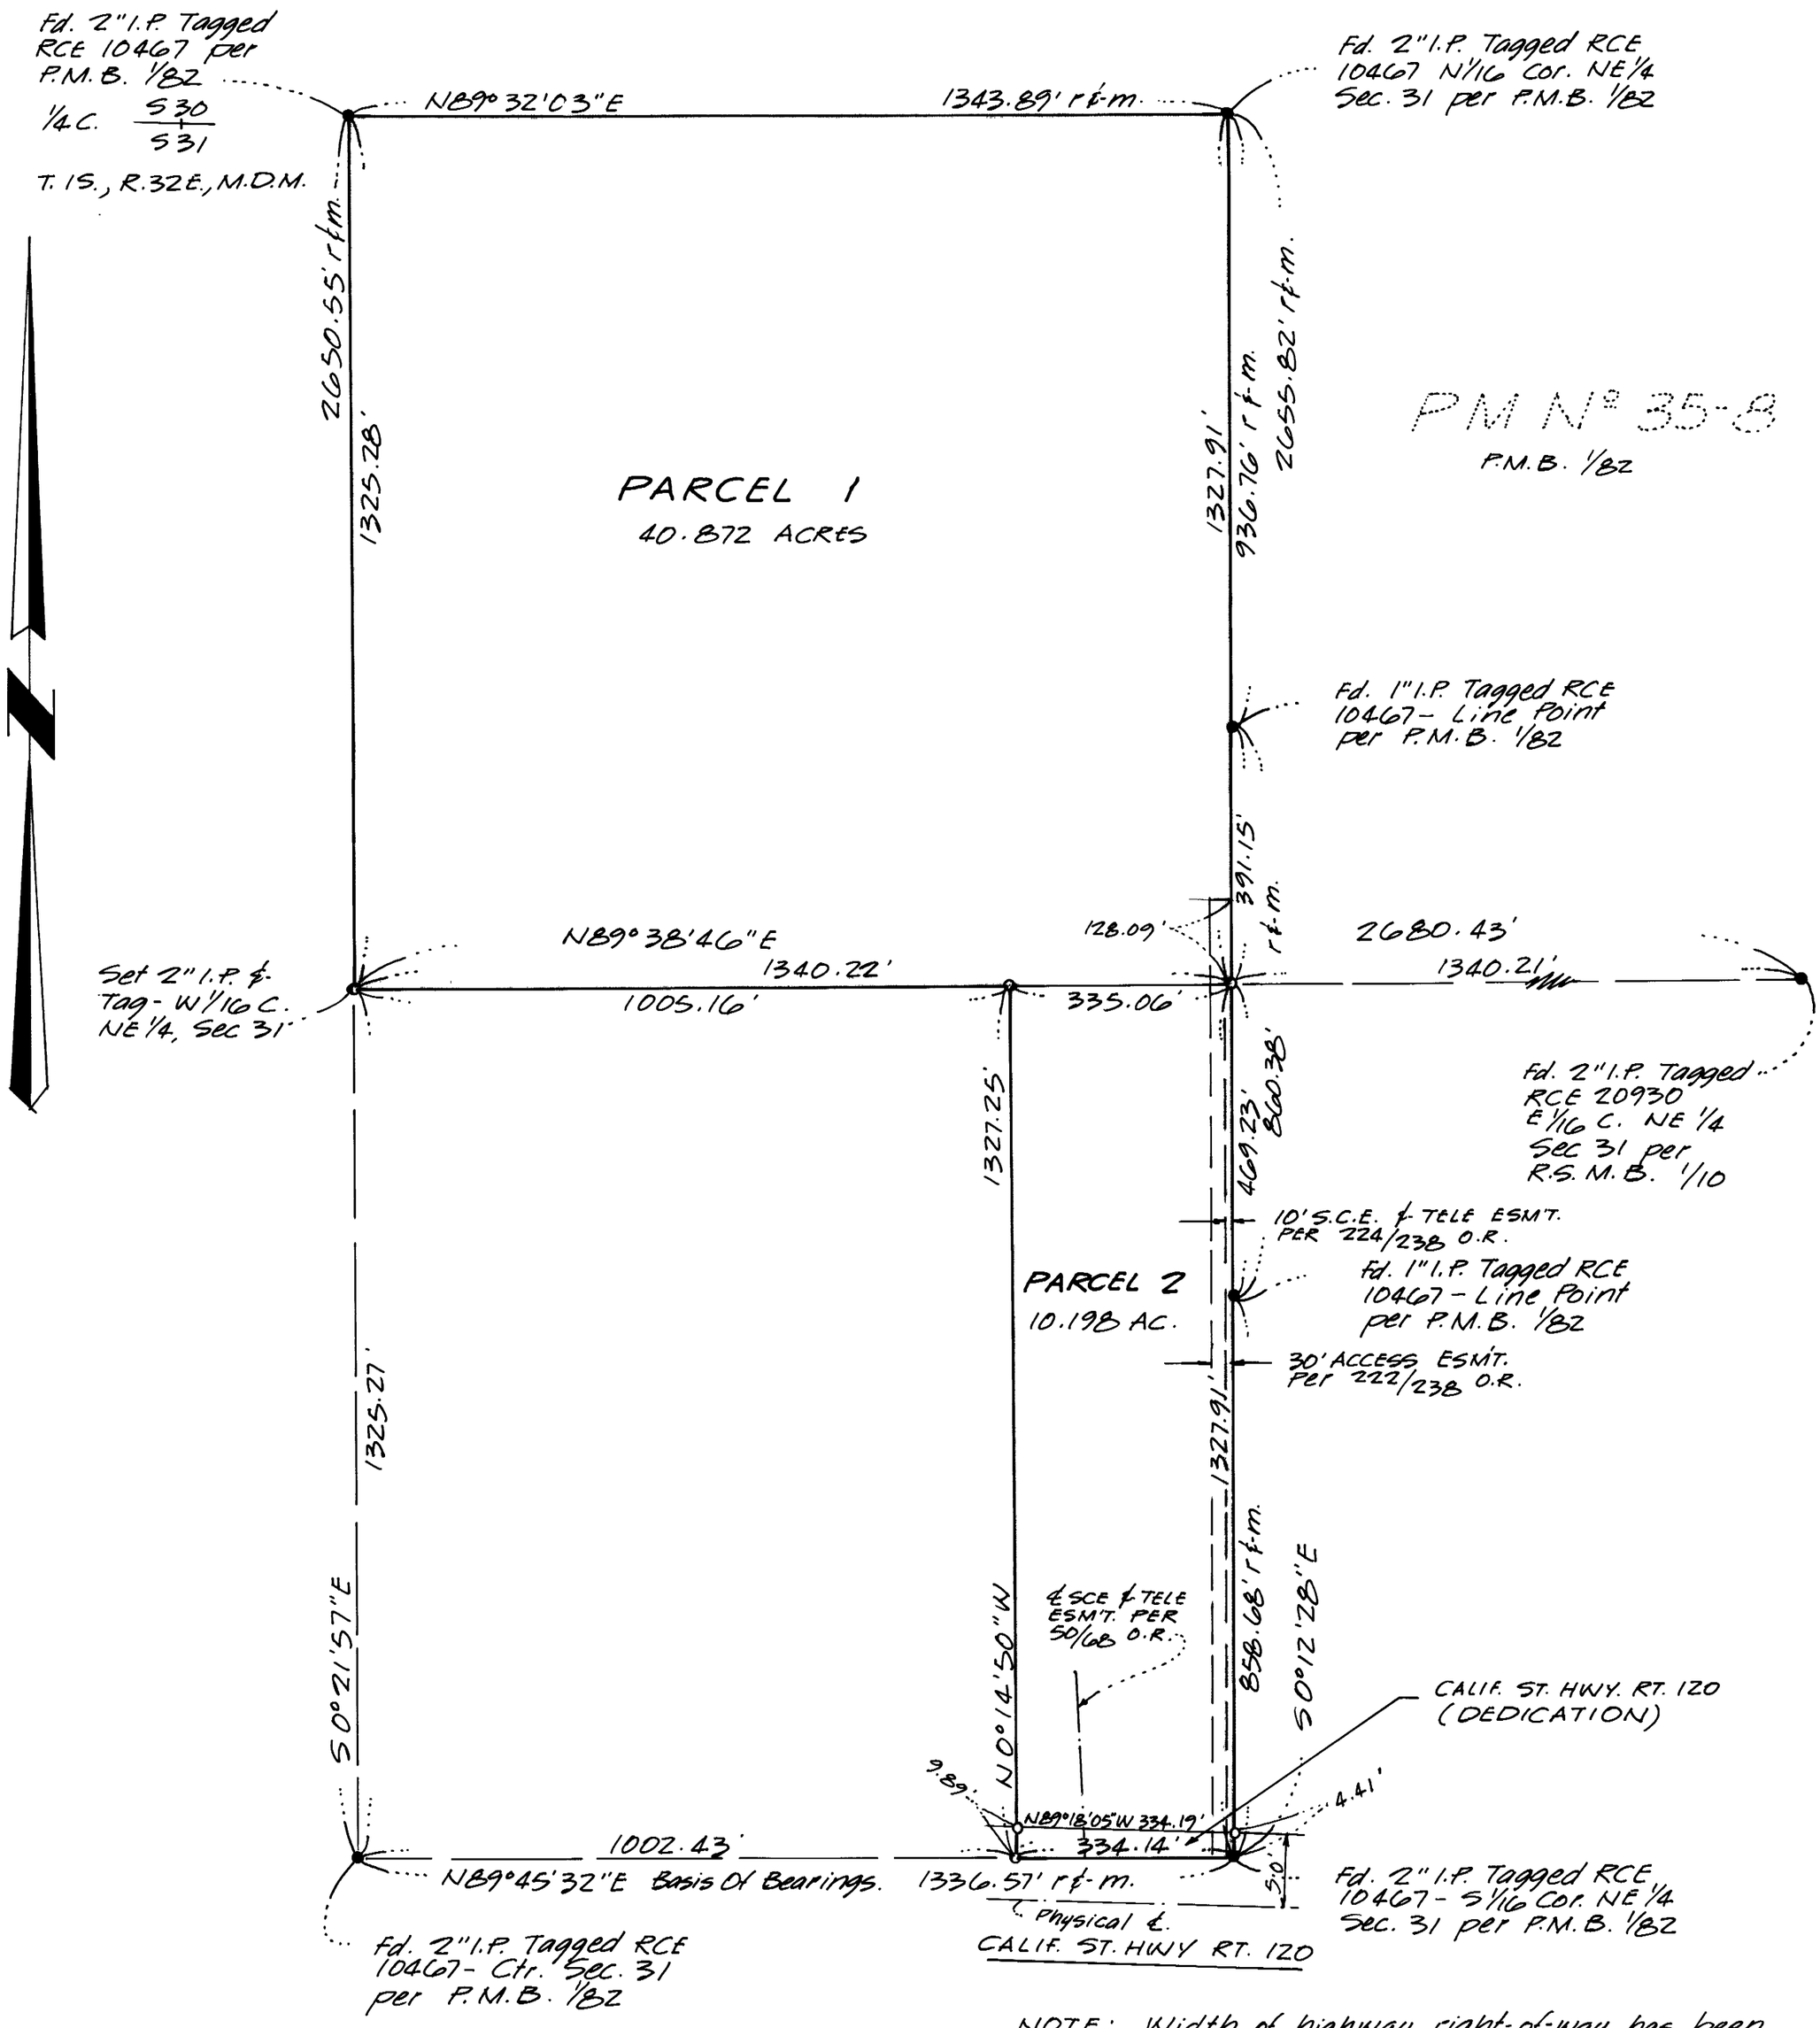

NOTE: Width of highway right-of-way has been exaggerated graphically for clarity.

- • Indicates a found point as noted.
- o Indicates a 1" I.P. & Tag set, unless otherwise noted.

The record bearing of N89°45'32"E of the south line of the southwest quarter of the northeast quarter of Section 31, T. 1 S., R. 32 E., M.D.M., as shown on Parcel Map Nº 35-8 recorded in Book 1, Page 82 of Parcel Maps was used as the basis of bearings shown on this map.