Vol. 2 P/M Page 103-A

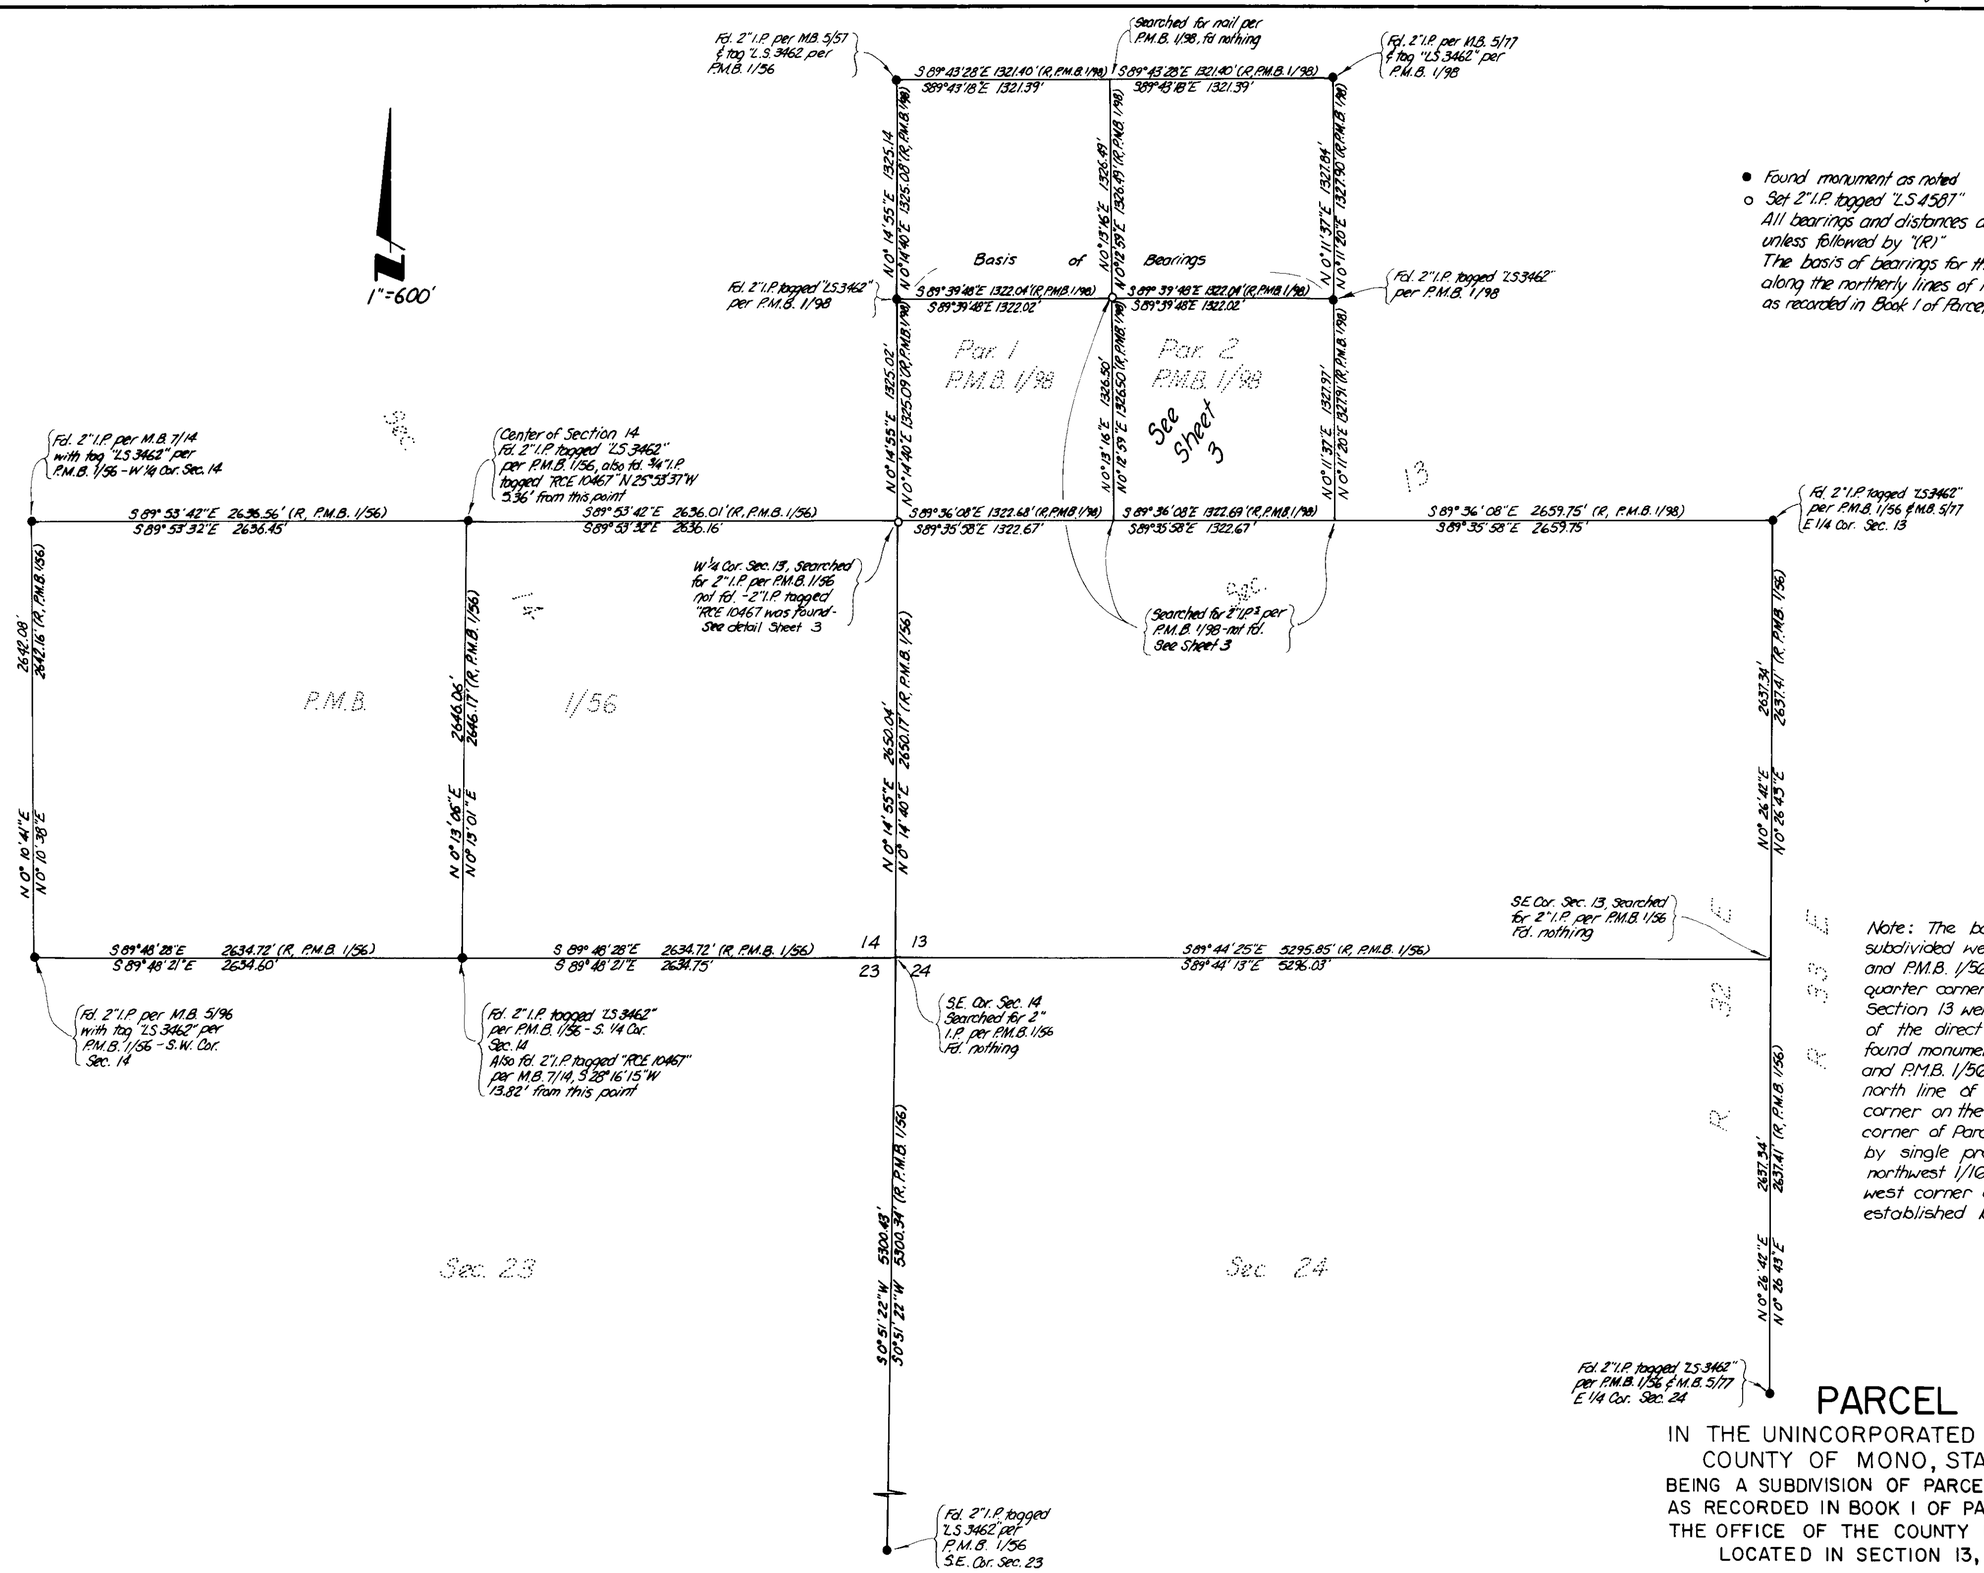

- Found monument as noted
- o Set 2" I.P. tagged "L.S. 4587"

All bearings and distances are "measured" unless followed by "(R)"

The basis of bearings for this map is S 89° 39' 48" E along the northerly lines of Parcels 1 & 2 of P.M. 37-34 as recorded in Book 1 of Parcel Maps at Pages 56 & 56A

Note: The boundaries of the parcel being subdivided were established per P.M.B. 1/98 and P.M.B. 1/56. The center of section, west quarter corner, and southwest section corner of Section 13 were reestablished by intersection of the direct lines of sight from 4 pairs of found monuments referenced on P.M.B. 1/98 and P.M.B. 1/56. The west 1/16 corner on the north line of Section 13 and the west 1/16 corner on the 1/4 section line (the southwest corner of Parcel 2, P.M.B. 1/98) were reestablished by single proportionate measurements. The northwest 1/16 corner of Section 13 (the northwest corner of Parcel 2, P.M.B. 1/98) was reestablished by intersection.

PARCEL MAP 37-102

IN THE UNINCORPORATED TERRITORY OF THE COUNTY OF MONO, STATE OF CALIFORNIA

BEING A SUBDIVISION OF PARCEL 2 OF PARCEL MAP 37-34 AS RECORDED IN BOOK 1 OF PARCEL MAPS, PAGE 98, IN THE OFFICE OF THE COUNTY RECORDER OF SAID COUNTY.

LOCATED IN SECTION 13, T. 3 S., R. 32 E., M.D.M.