Vol 2. Page 104A P/M

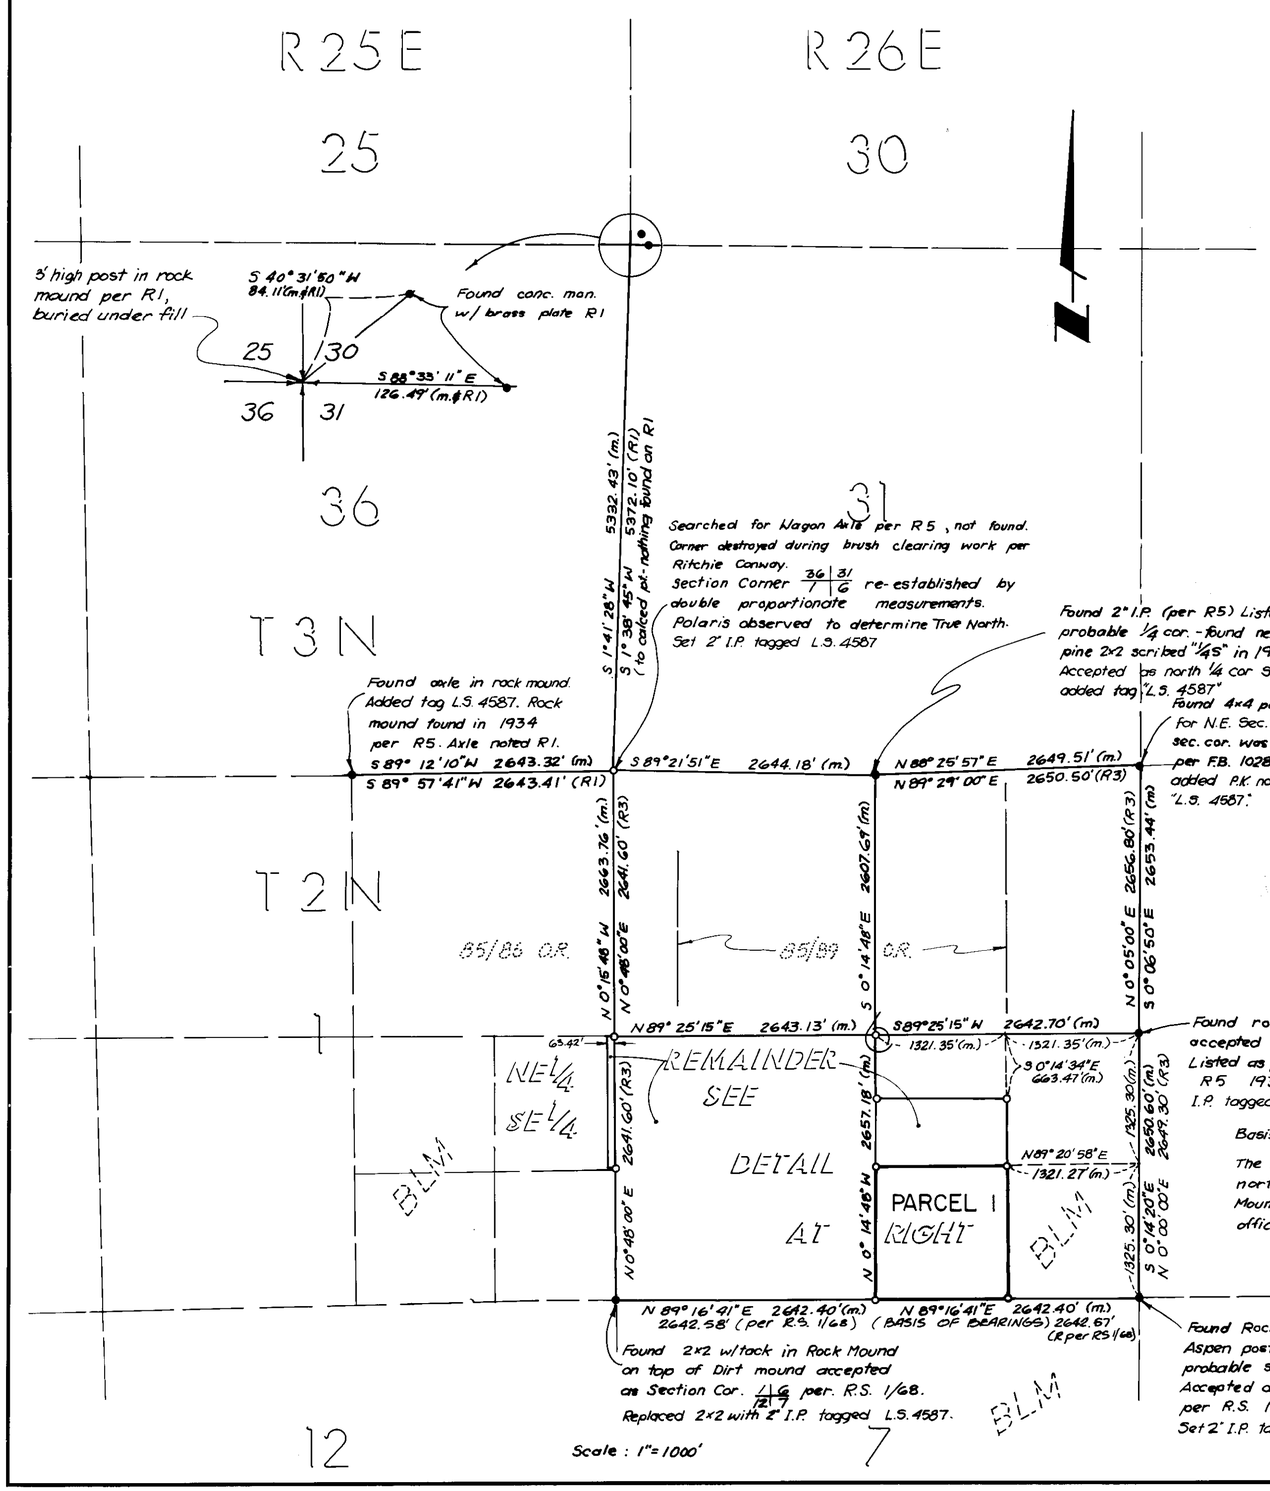

Legend

R 1 - Indicates record information as referenced on Cal Trans Directors Deed Map, Road 9-MNO-395-PM 59.9/63.2 revised 11-79 and Cal Trans field notes dated 11-15-62, & R/W Record Map PM 59.0 to PM 59.4

R 2 - Indicates record information per field notes by S.A. Hanson dated Nov. 2, 1878 in the office of B.L.M.

R3 - Indicates information per unrecorded survey by Charlie Fulton (Mono County Surveyor) L.S. 1112 dated Aug., 1939.

R 4 - Indicates record information per field notes on file in the office of B.L.M. dated 8-13-1856 by A.W. Von Schmidt.

R5 - Indicates record information per Los Angeles Department of Water & Power Field Book 1028.

● - Indicates found monument as noted.

o - Indicates set 2" I.P. tagged L.S. 4587.

* - These monuments were pointed out by Ritchie Conway as being property corners (Sectional Monuments). Mr. Conway was a long time (since 1904) resident of Conway Ranch (most of Section 6) and assisted in unrecorded surveys of the property.

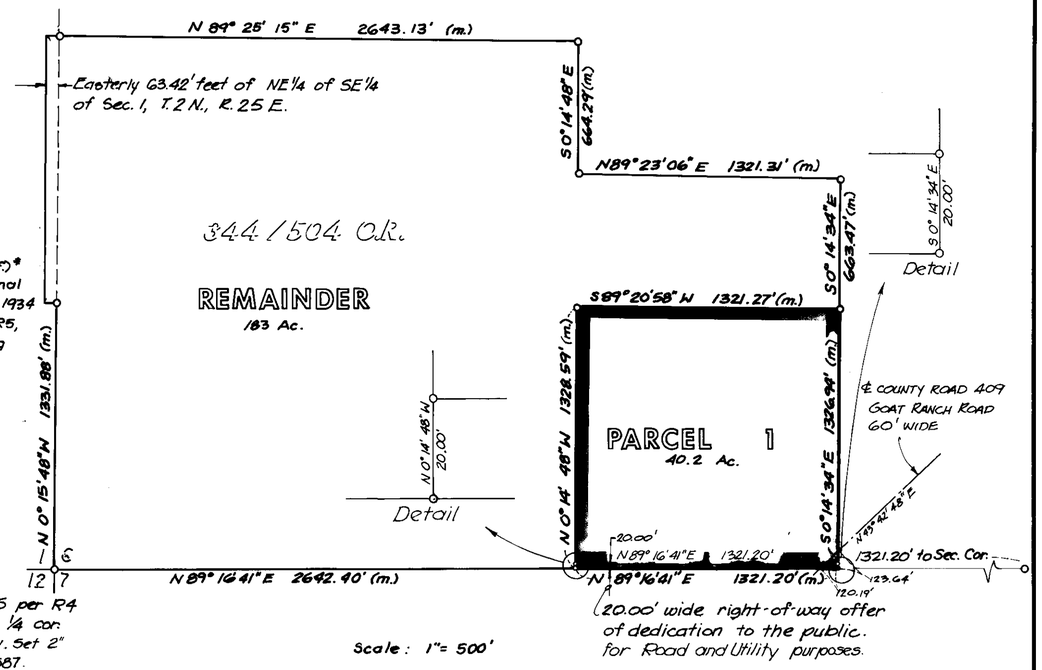

Basis of Bearings:

The basis of bearings for this map is N 89° 16' 41" E along the northerly line of Section 7, Township 2 North, Range 26 East, Mount Diablo Meridian, per Record of Survey 1/68 on file in the office of the County Recorder.

PARCEL MAP 34-31

IN THE UNINCORPORATED TERRITORY OF THE COUNTY OF MONO, STATE OF CALIFORNIA

BEING A SUBDIVISION OF A PORTION OF THE S 1/2 OF SEC. 6, T 2 N, R 26 E, MOUNT DIABLO MERIDIAN.