PARCEL MAP No. 32-22

A DIVISION OF THE WEST HALF OF THE EAST HALF OF THE SOUTHWEST QUARTER OF SECTION 22 TOWNSHIP 6 NORTH, RANGE 24 EAST, M.D.B.&M. IN THE COUNTY OF MONO, STATE OF CALIFORNIA.

LEGEND:

- □ FOUND 6"x6" CONCRETE HWY. RIGHT-OF-WAY MONUMENT PER CALTRANS IX-MNO-23-J, JAN 12, 1931.
- ● FOUND MONUMENT AS NOTED
- ○ SET 2" IP AND TAG RCE 21134
- (BRG-DIST) RECORD DATA
  - R1 PER P.M.B. 1/66
  - R2 PER P.M.B. 2/48
  - R3 PER O.R. 114/32
  - R4 PER O.R. 60/257
- BRG-DIST MEASURED DATA

BASIS OF BEARING:
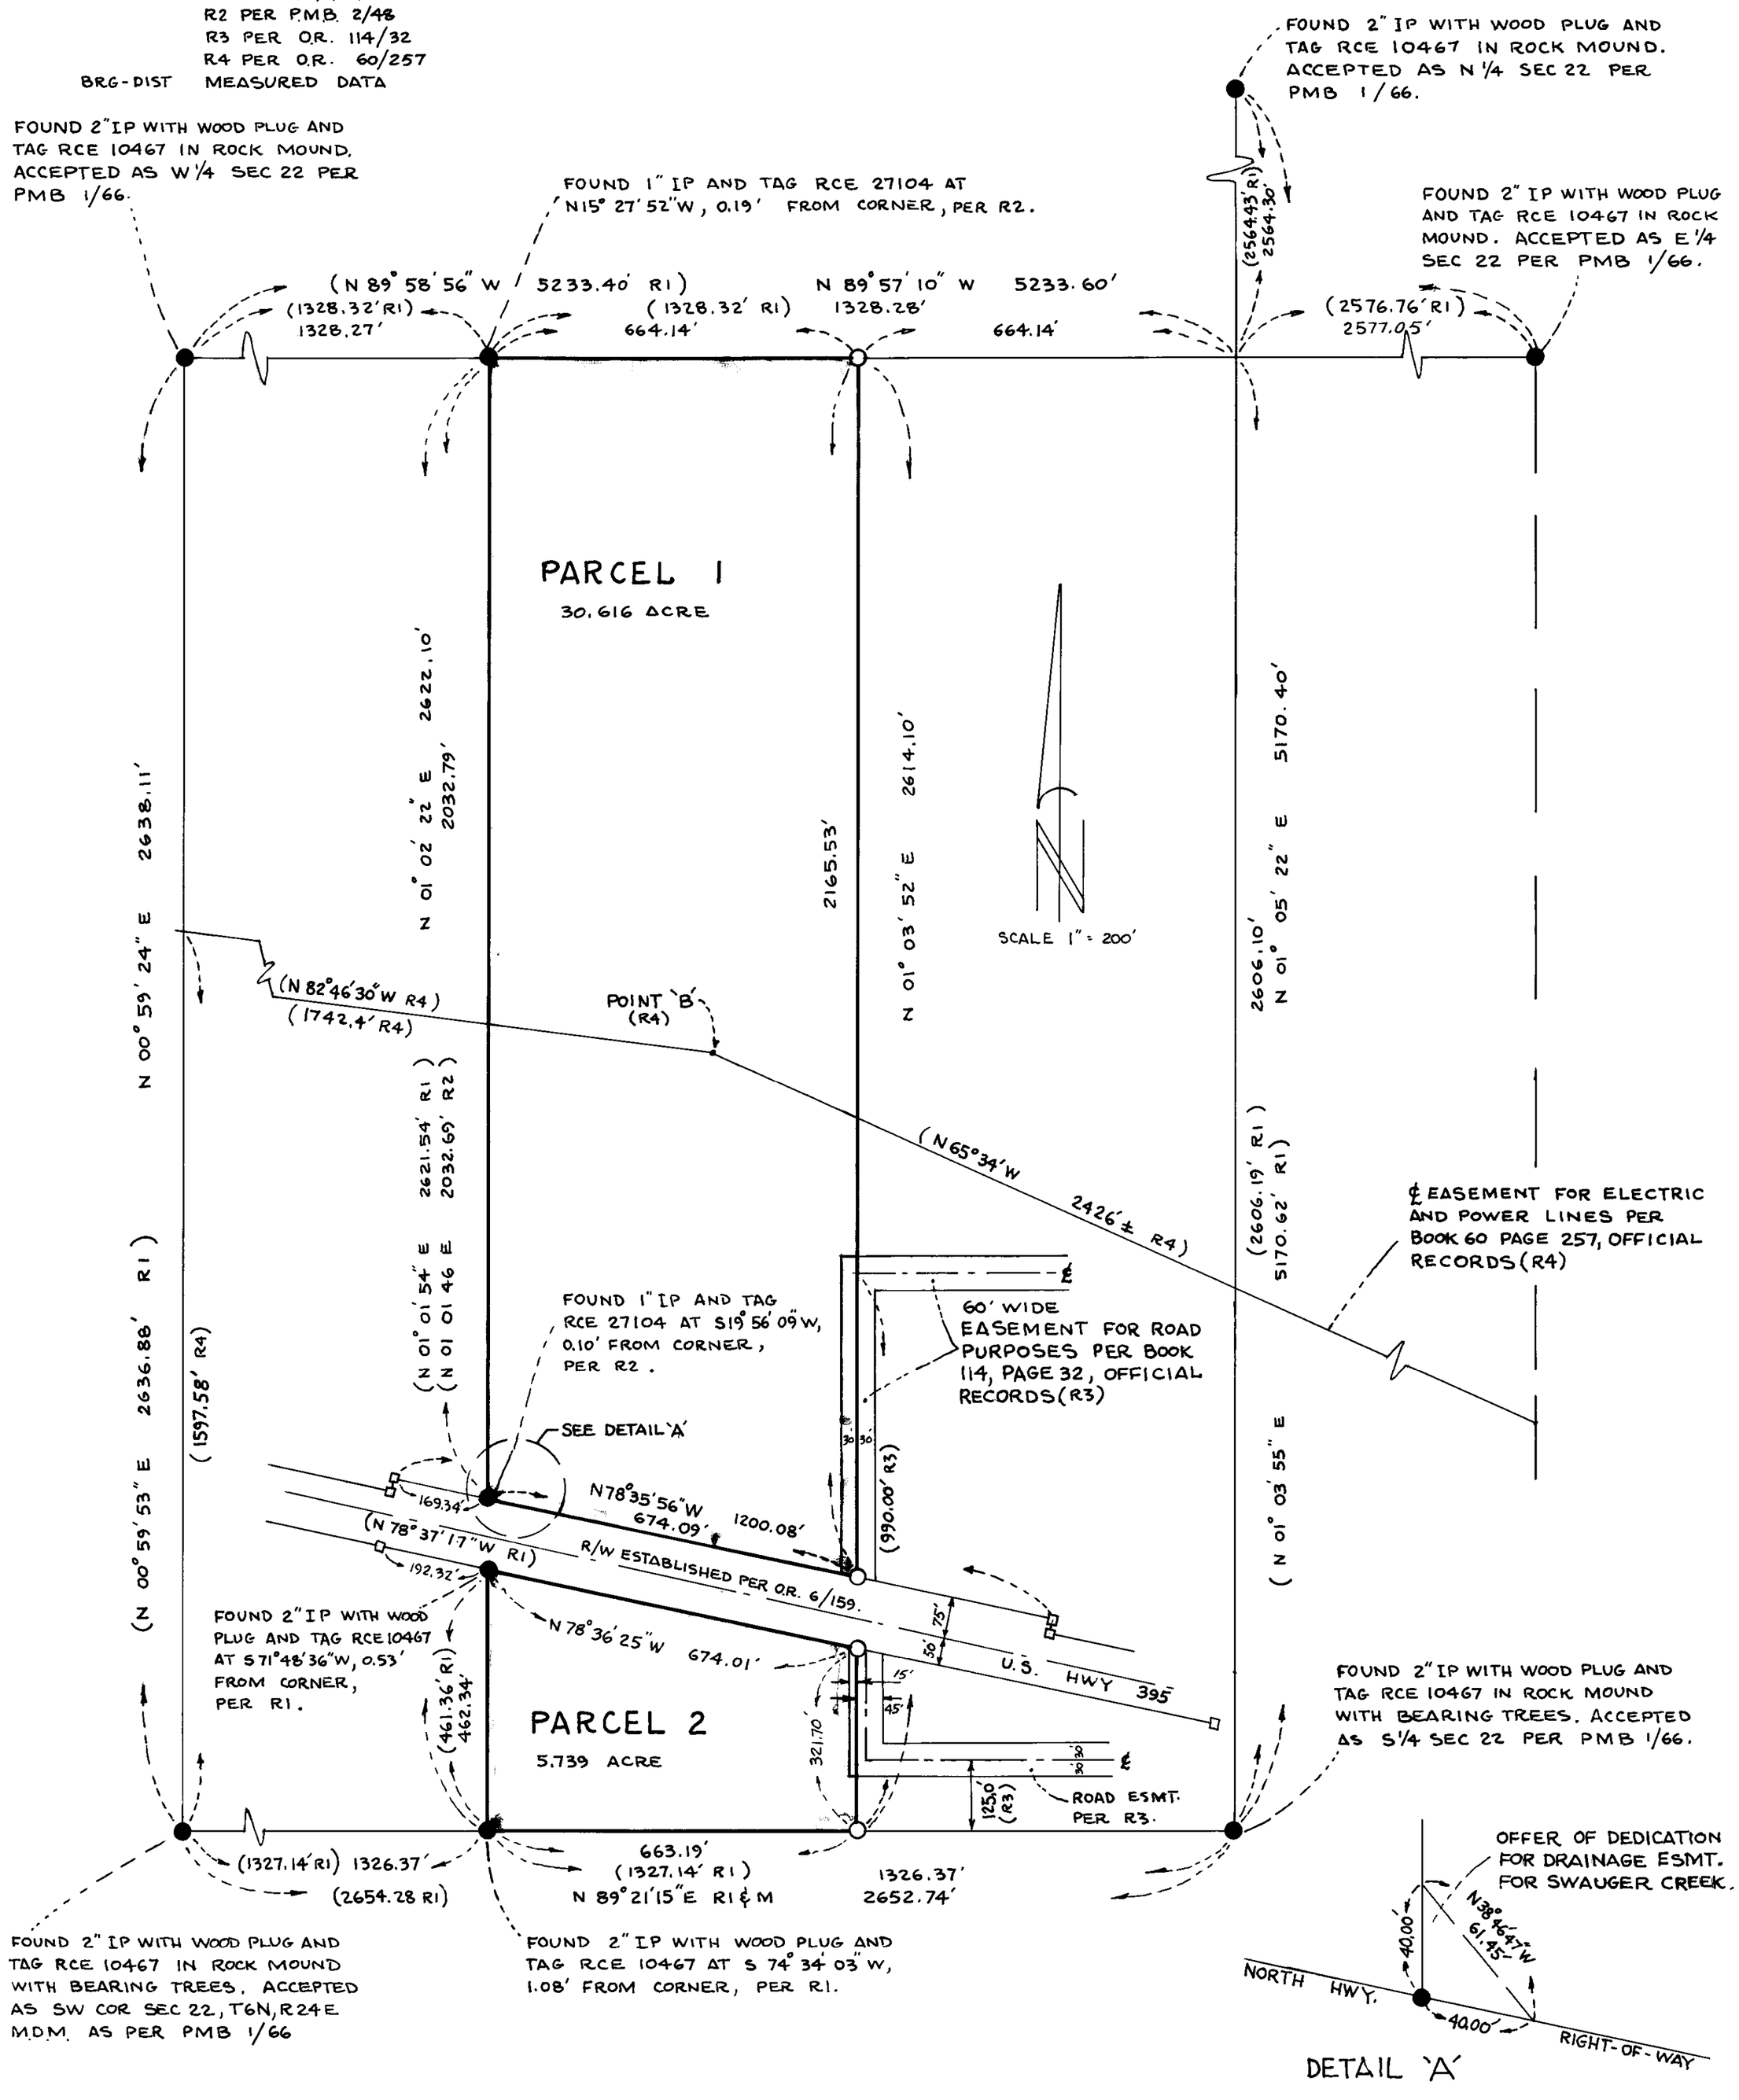
THE RECORD BEARING OF N 89° 21' 15" E OF THE SOUTH BOUNDARY LINE OF THE SW 1/4 SEC 22, T6N, R24E, M.D.M. AS SHOWN ON PARCEL MAP 32-9 THEREOF RECORDED IN PARCEL MAP BOOK 1 PAGE 66 IN THE OFFICE OF THE MONO COUNTY RECORDER.