P.M. Vol 2 Page 76 1A

Sheet No. 2 of 2

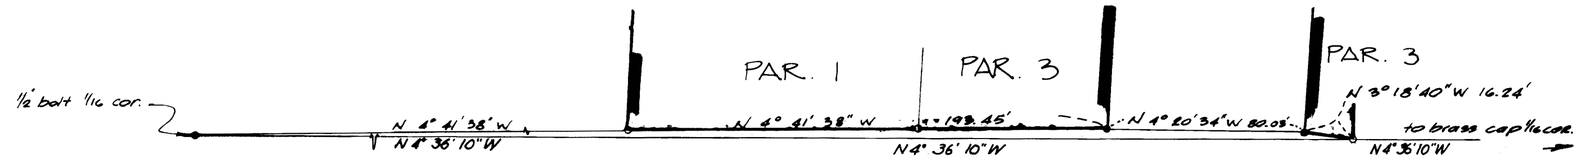

Westerly Property line Detail

Basis of Bearings
The bearing of S 89°53' 00" W along the centerline of Leonard Ave. as shown on map recorded in Book 5 Page 132 was used as the basis of bearings for this map.

Scale : 1" = 40'

Note.
Record information is from Record of Survey recorded in M.B. 6/39 and related Parcel Map recorded in M.B. 6/94 unless otherwise noted.

Legend
- Exterior Boundary
- ○ Indicates set 2" I.P. tagged "LS 4587"
- • Indicates found monument as noted
- ◦ Indicates set lead & tack tagged "LS 4587"

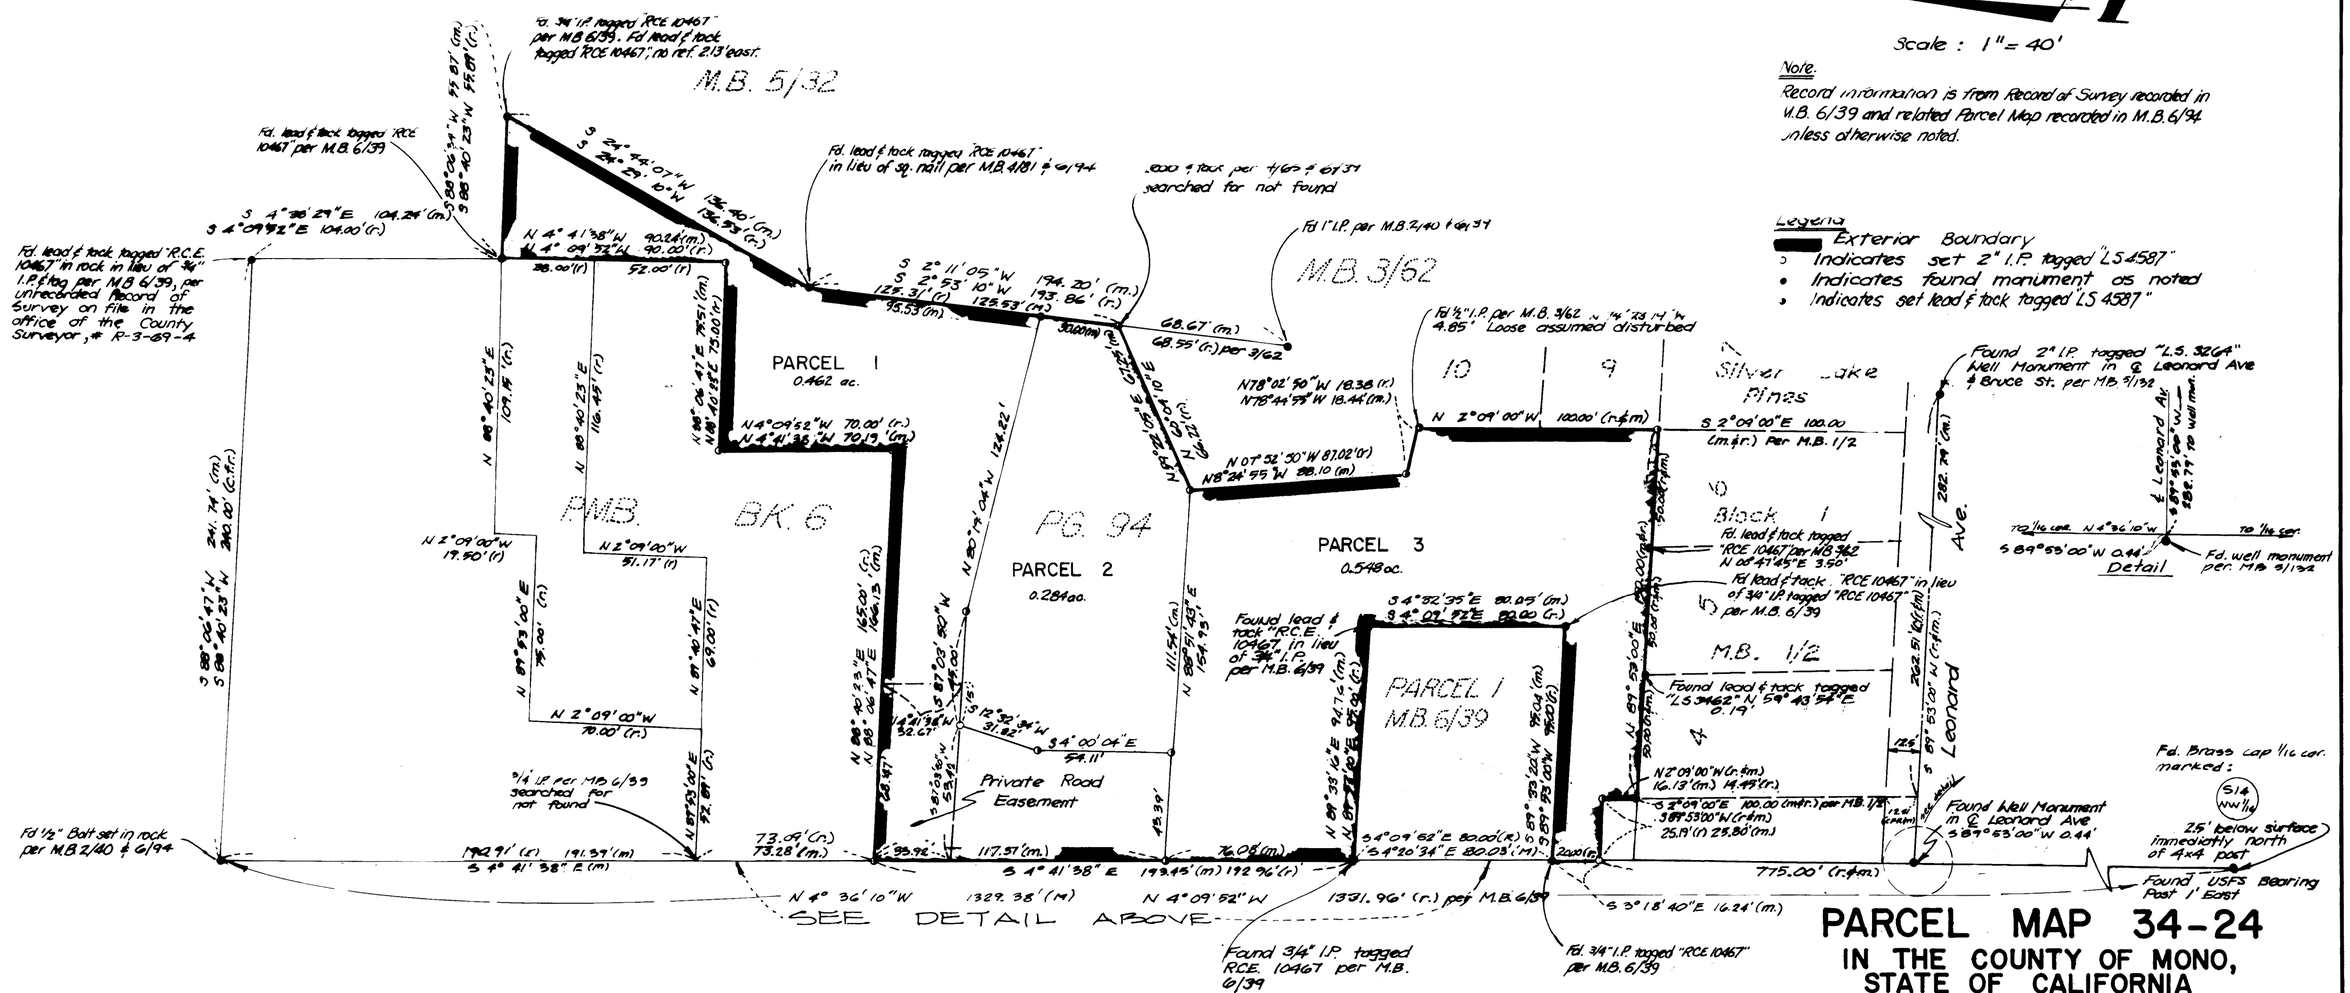

PARCEL MAP 34-24

IN THE COUNTY OF MONO, STATE OF CALIFORNIA

BEING A SUBDIVISION OF A PORTION OF THE NORTHEAST QUARTER OF THE NORTHWEST QUARTER OF SECTION 14, TOWNSHIP 2 SOUTH, RANGE 26 EAST, M.D.B. & M..