PARCEL MAP № 37-121

IN THE COUNTY OF MONO, STATE OF CALIFORNIA

BEING A PROPERTY LINE ADJUSTMENT BETWEEN THE SOUTH HALF AND THE NORTH HALF OF THE SOUTHEAST QUARTER OF THE SOUTHWEST QUARTER OF SECTION 23, TOWNSHIP 3 SOUTH, RANGE 32 EAST, MOUNT DIABLO MERIDIAN.

LEGEND

●	found 3/4" I.P. & tag RCE 10467 per M.B. 5/96
○	set 2" I.P. & tag RCE 21134
(brg.- dist.)	record data per r_1 M.B. 5/96 r_2 P.M.B. 3/14
brg. - dist	measured data

BASIS OF BEARINGS
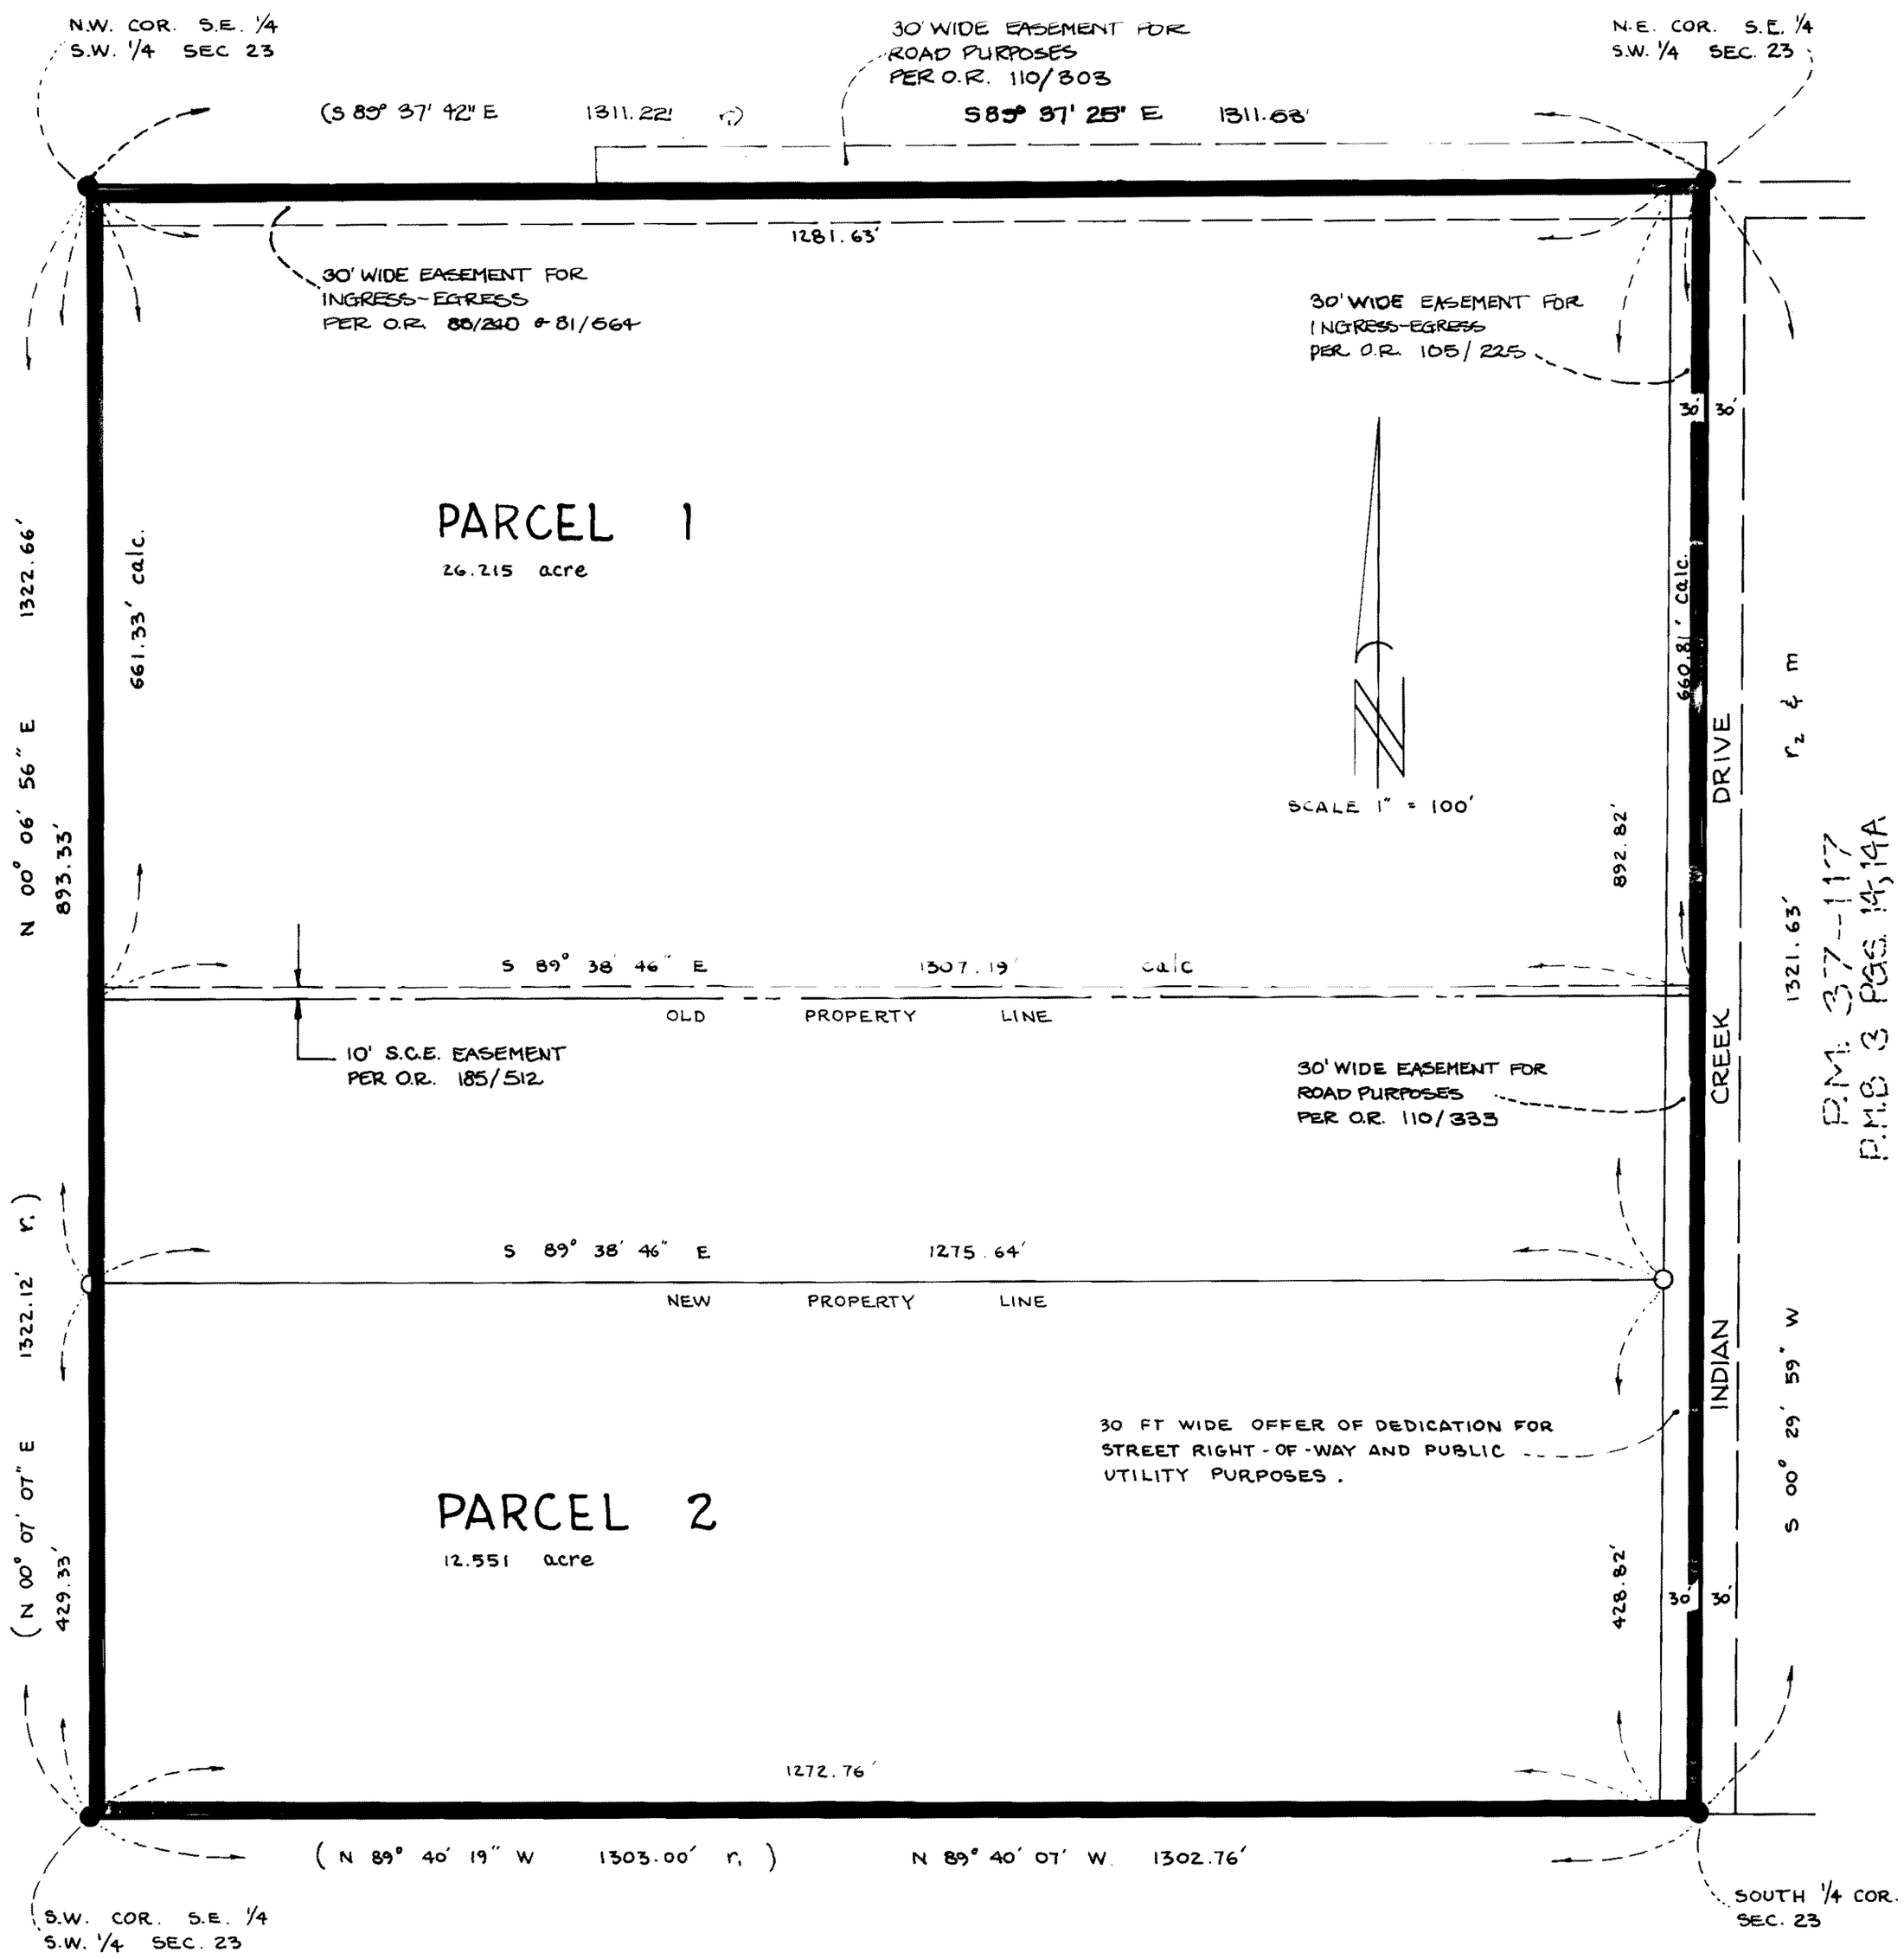
The basis of bearings for this survey is the east line of the Southeast 1/4 of the Southwest 1/4 of Section 23 Township 3 South, Range 32 East, Mount Diablo Meridian shown hereon as S 00° 29' 59" W as given on P.M. 37-117 in Parcel Map Book 3 Page 14 in the office of the Mono County Recorder.