PARCEL MAP Nº 37-122

IN THE COUNTY OF MONO, STATE OF CALIFORNIA

A DIVISION OF PARCEL 2 OF PARCEL MAP 37-51 AS RECORDED IN BOOK 1 PAGES 115, 115A OF PARCEL MAPS IN THE OFFICE OF THE MONO COUNTY RECORDER, LOCATED IN SECTION 11, TOWNSHIP 3 SOUTH, RANGE 32 EAST, MOUNT DIABLO MERIDIAN.

BASIS OF BEARINGS

The basis of bearings for this survey is the south line of the southeast quarter of Section 11, Township 3 South, Range 32 East, Mount Diablo Meridian, shown hereon as S 89°57'18"E, as given on Parcel Map Nº 37-51, in Parcel Map Book 1, Page 115.

LEGEND
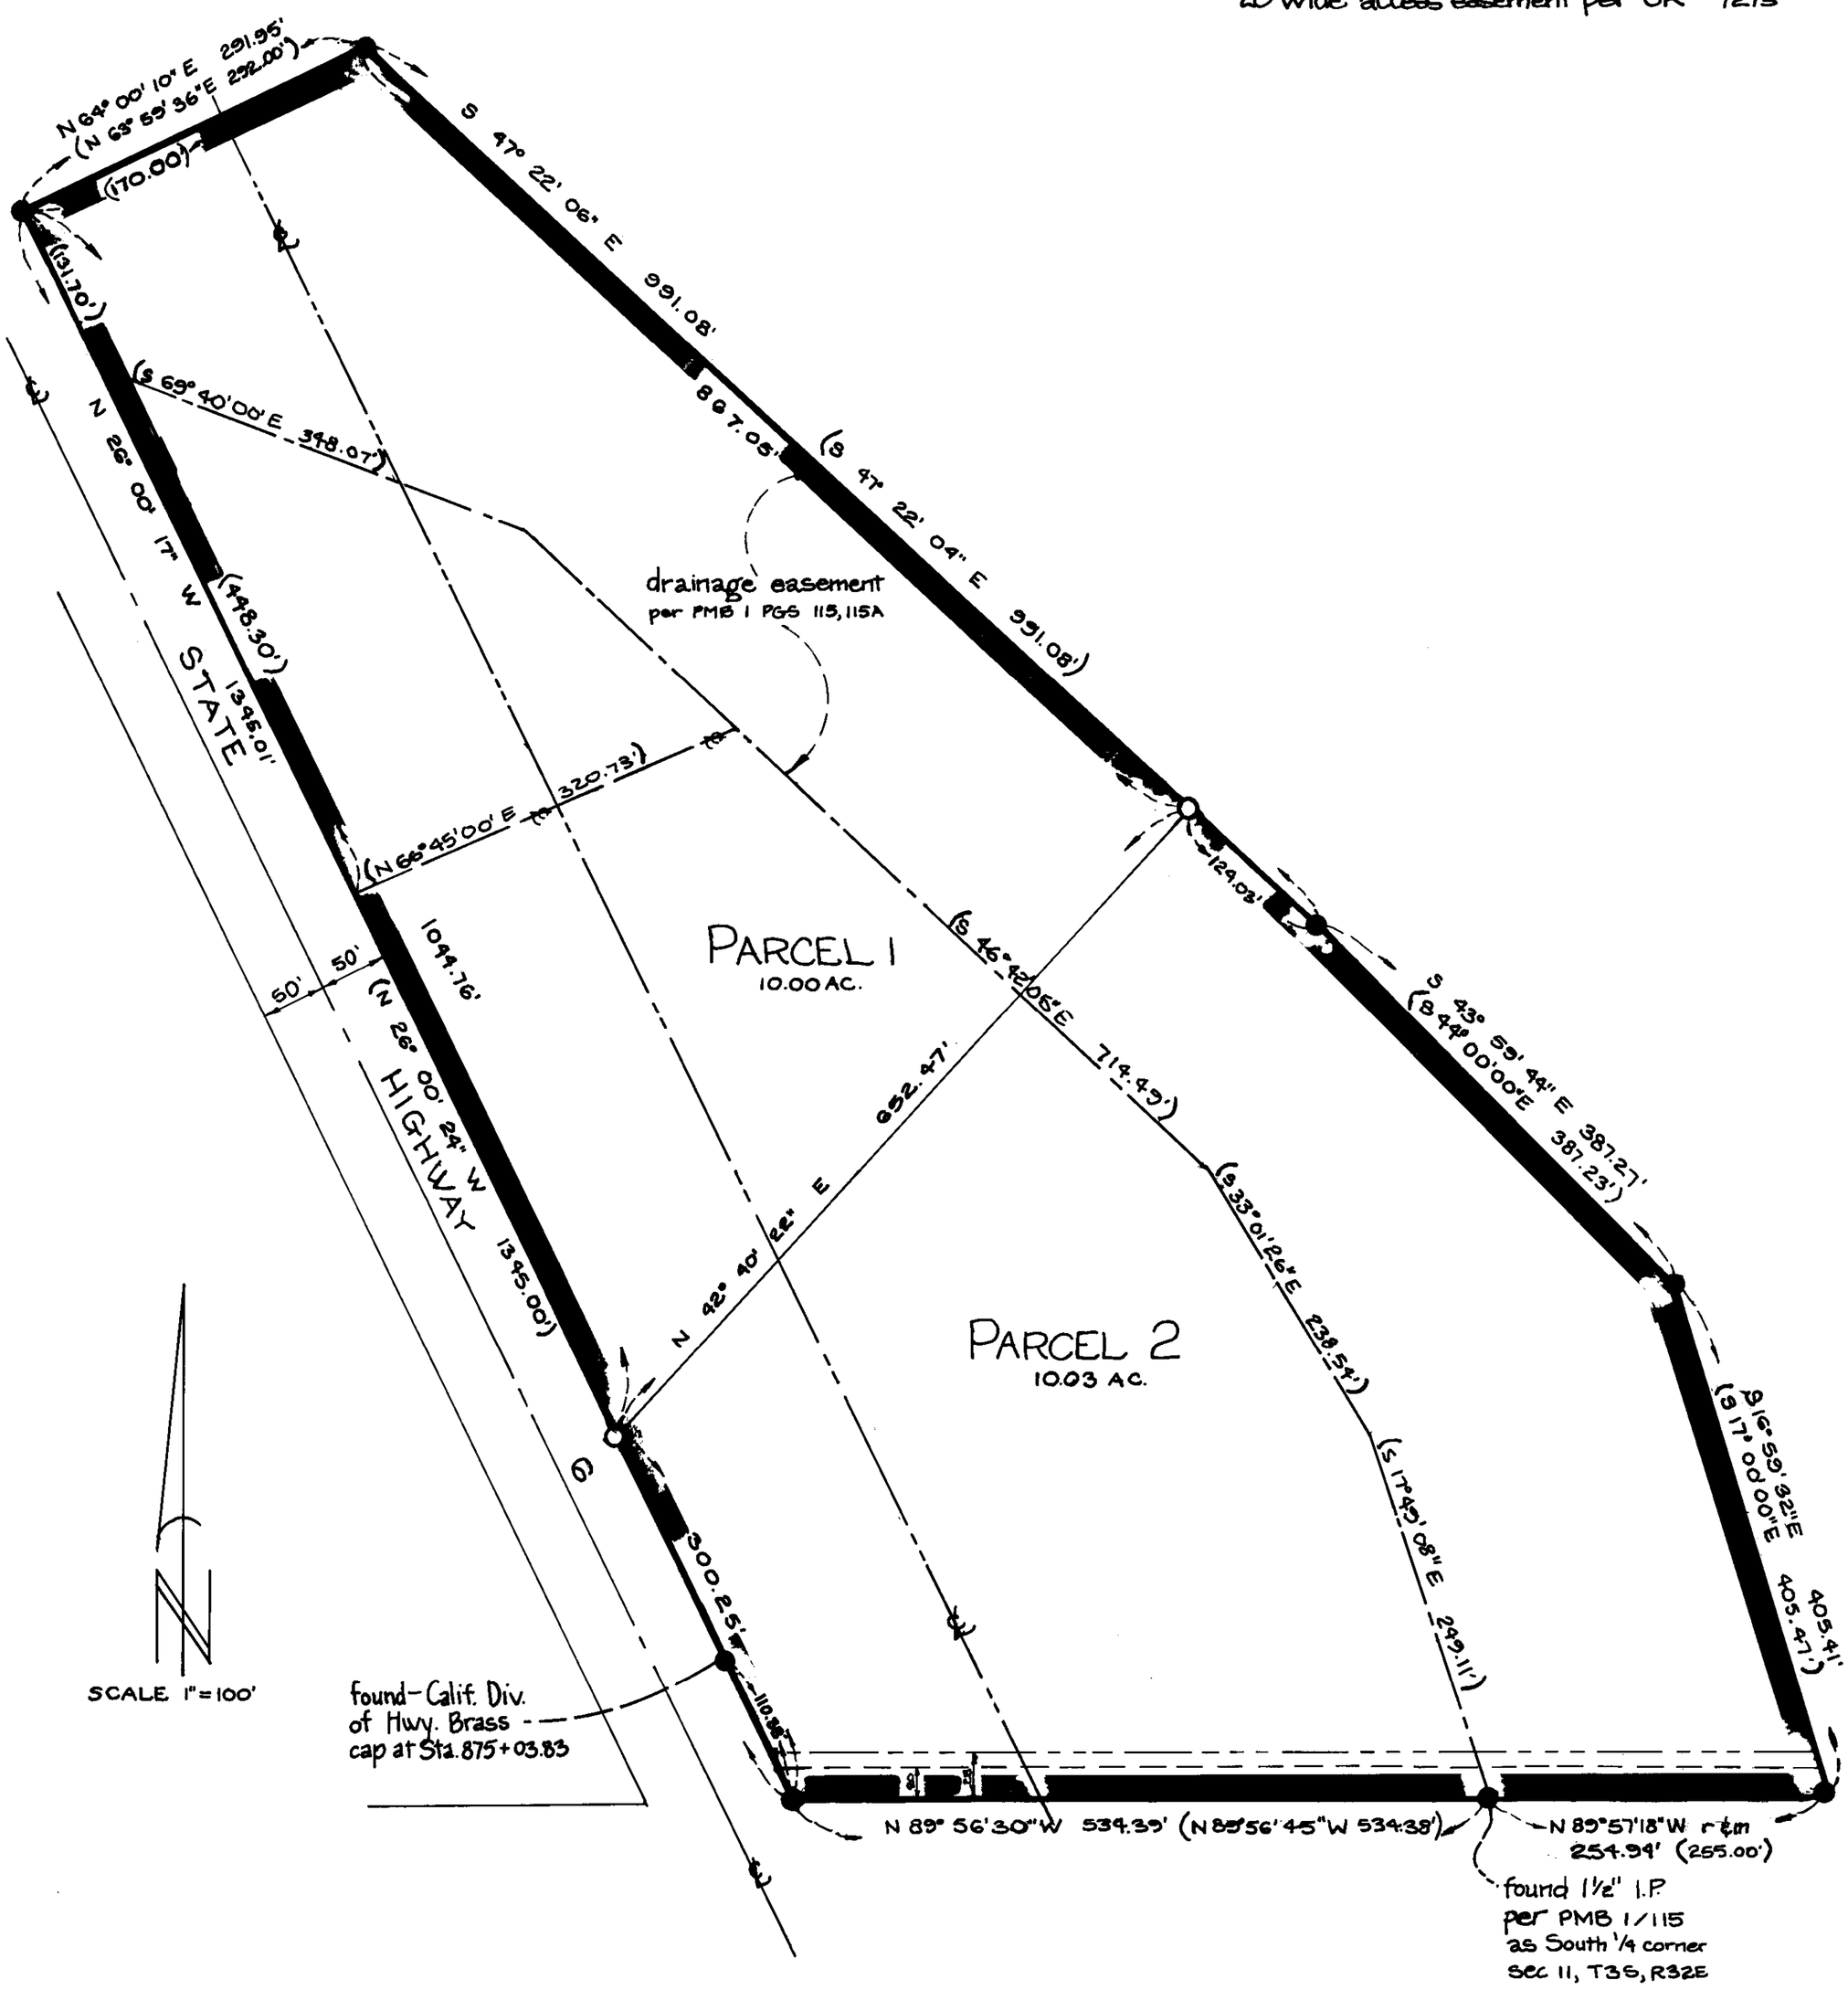
- ● found 1" I.P. with tag R.C.E. 10467 per P.M.B. 1/115 except as noted
- O set 1" I.P. with tag R.C.E 21134
- (brg-dist) record data per P.M.B. 1/115
- brg-dist measured data
- —— —— centerline of 20' wide drainage easement per P.M.B 1/115
- —— - —— drainage easement boundary per P.M.B. 1/115
- — - — — centerline of 20' wide telephone line easement per OR 18/273
- — - — - — 28' wide power and telephone easement per OR 217/321
- — — — — 20' wide access easement per OR 18/273